



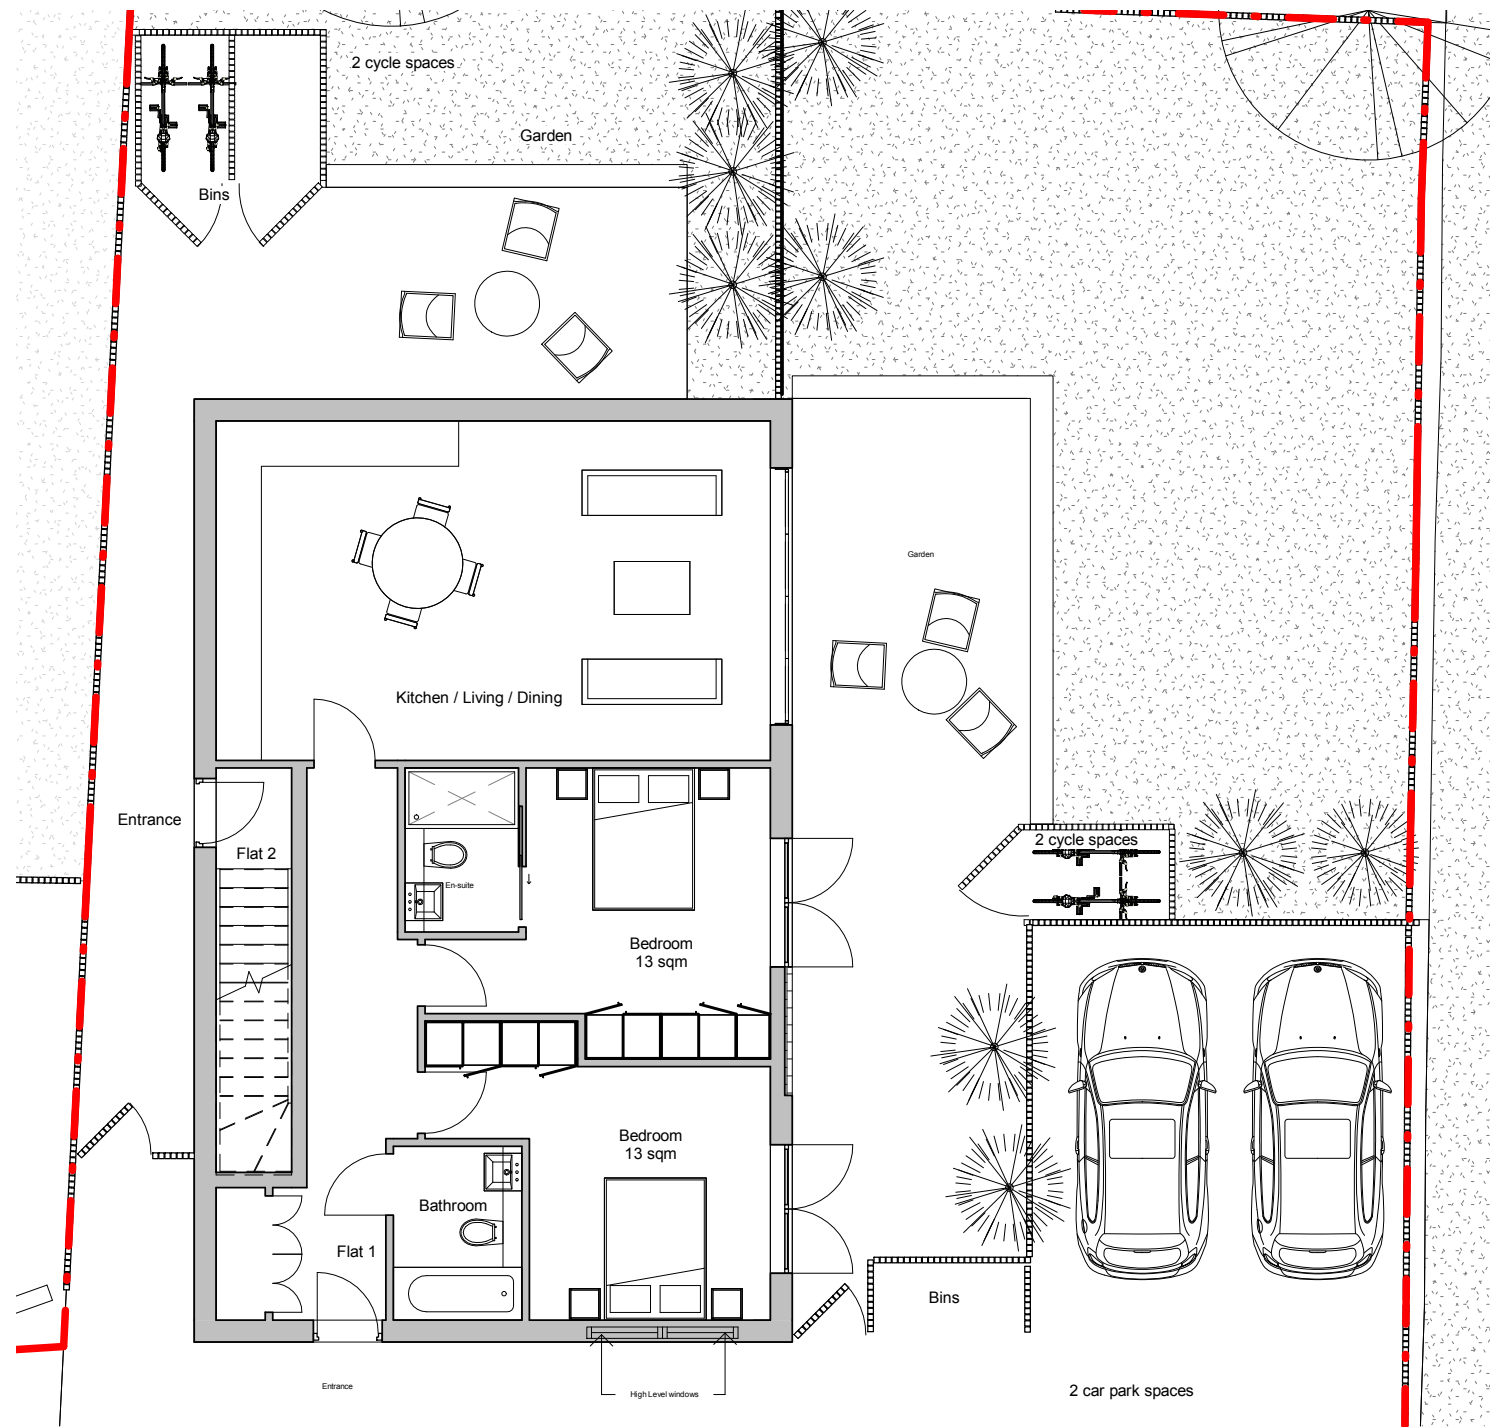


GROUND FLOOR PLAN
1:100

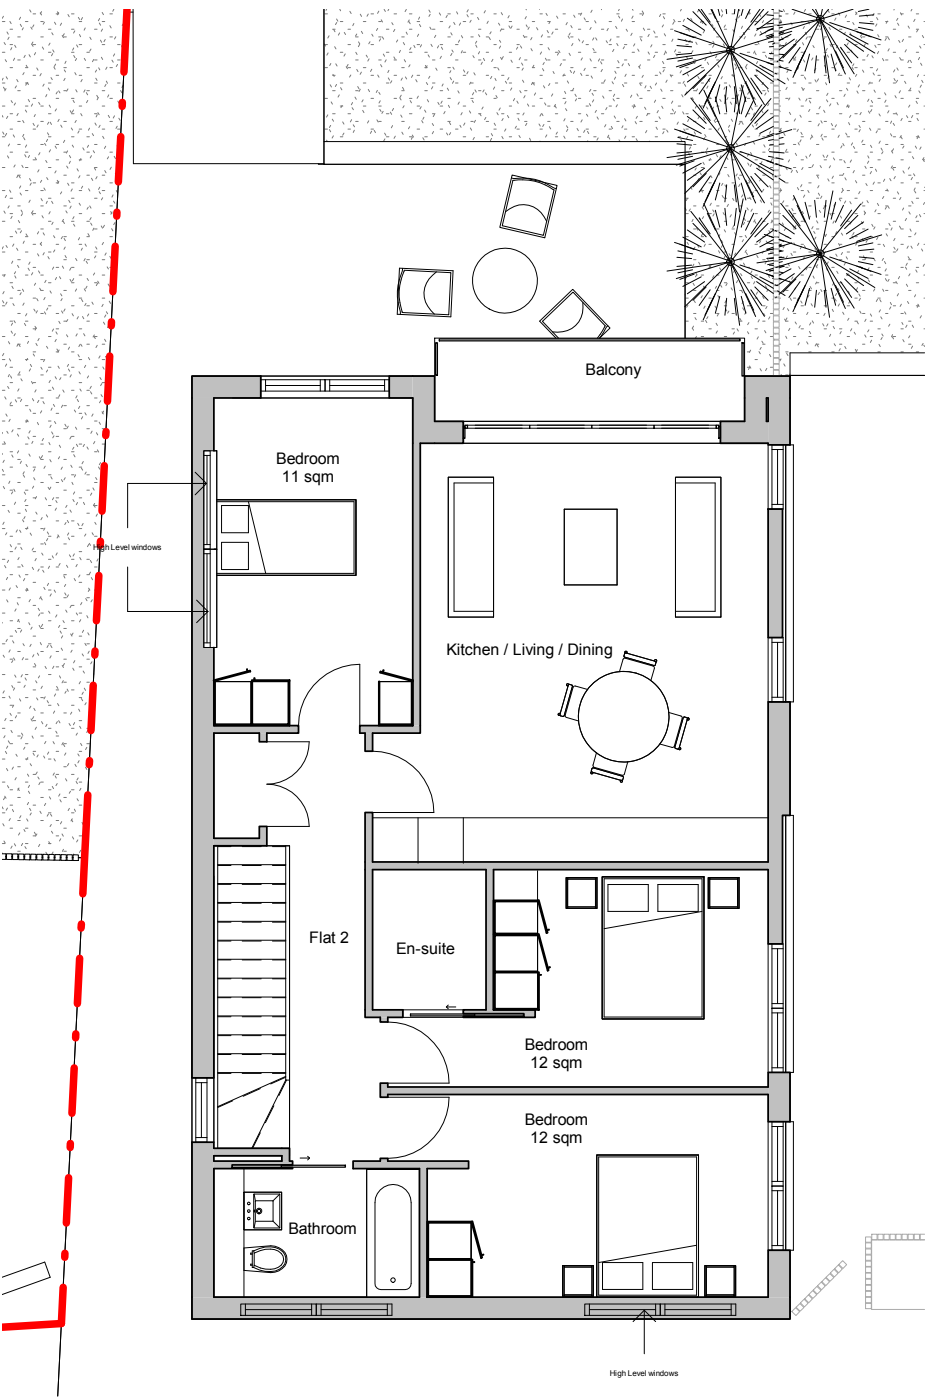


FIRST FLOOR PLAN
1:100

DO NOT SCALE FROM THIS DRAWING.
ALL DIMENSIONS TO BE CHECKED ON SITE.
COPYRIGHT RESERVED.

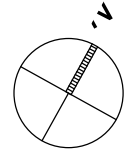

--- SITE BOUNDARY

 

North - Area Schedule (GIA)					
Name	Level	Area	No Bedrooms	No Bed Spaces	Min Area req.
N - Flat 1	00_FFL	80 m ²	2b	4p	70 m ²
		80 m ²			
N - Flat 2	00_FFL	5 m ²			
N - Flat 2	01_FFL	87 m ²	2b	5p	79 m ²
		93 m ²			
		173 m ²			

C	Revised Finish Floor Levels	SR	23.09.19
B	Topographical survey	SR	01.08.19
A	Full Planning Application	SR	22.07.19
REV/ ISSUE	NOTE	DRN	DATE

SCALE	DATE	DRN	CHK
1:100@A3	24.06.2019	SR	MH

PROJECT
Berkeley Close, Ruislip
HA4 6LE

DRAWING
Proposed Ground and First
Floor Plan

bubble
architects
STUDIO 205 THE BUSWORKS
39-41 NORTH ROAD
LONDON N7 9DP
WWW.BUBBLEARCHITECTS.CO.UK

JOB NO	DRAWING NO	REV
018050	P-00/01-D-014	C