


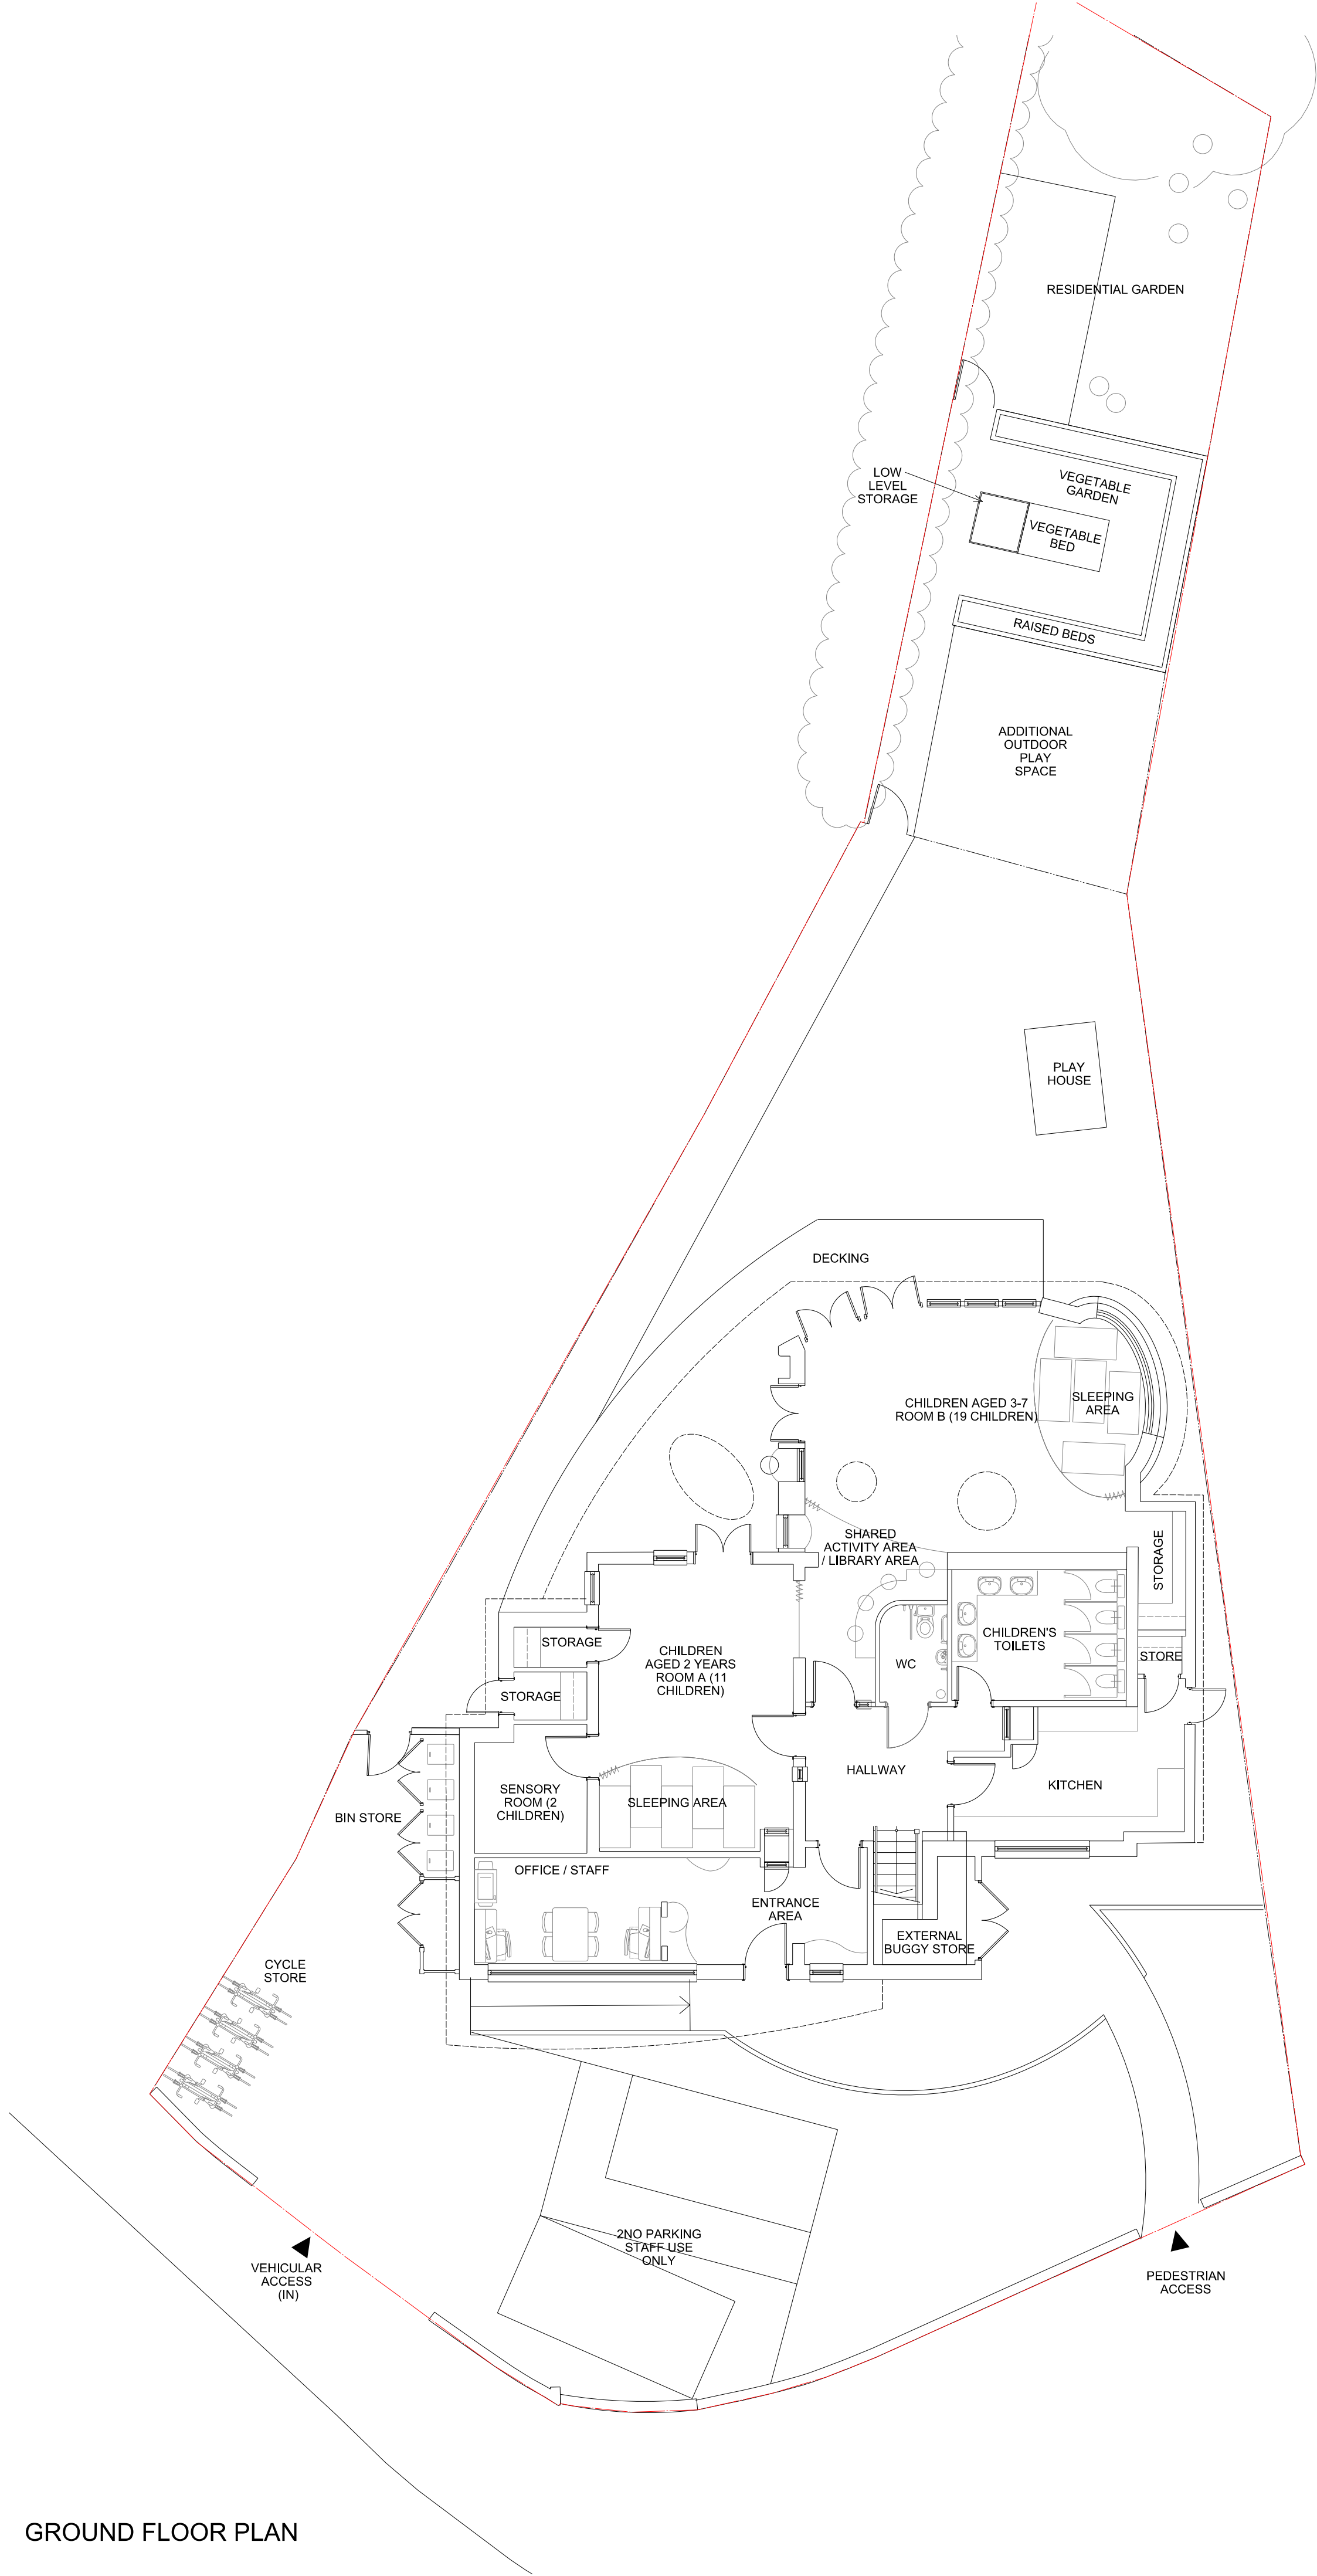

SIDE ELEVATION




REAR ELEVATION




FRONT ELEVATION



FLANK ELEVATION

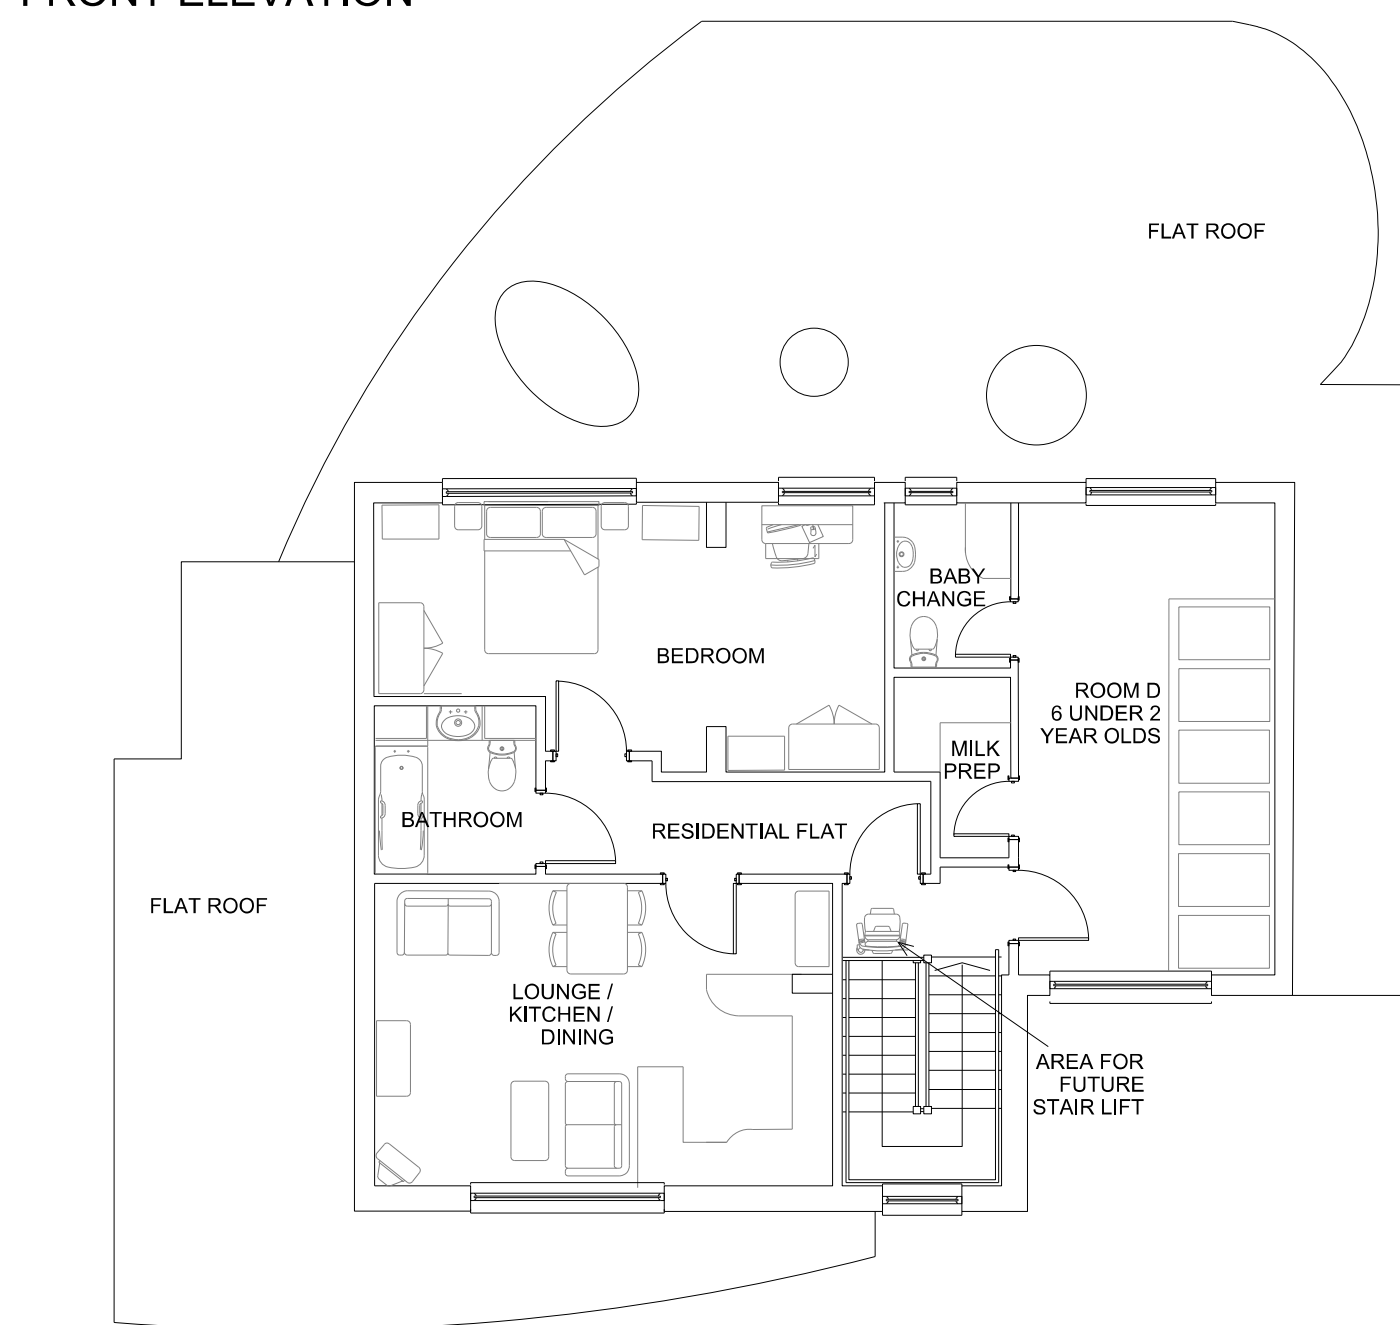

FIRST FLOOR PLAN

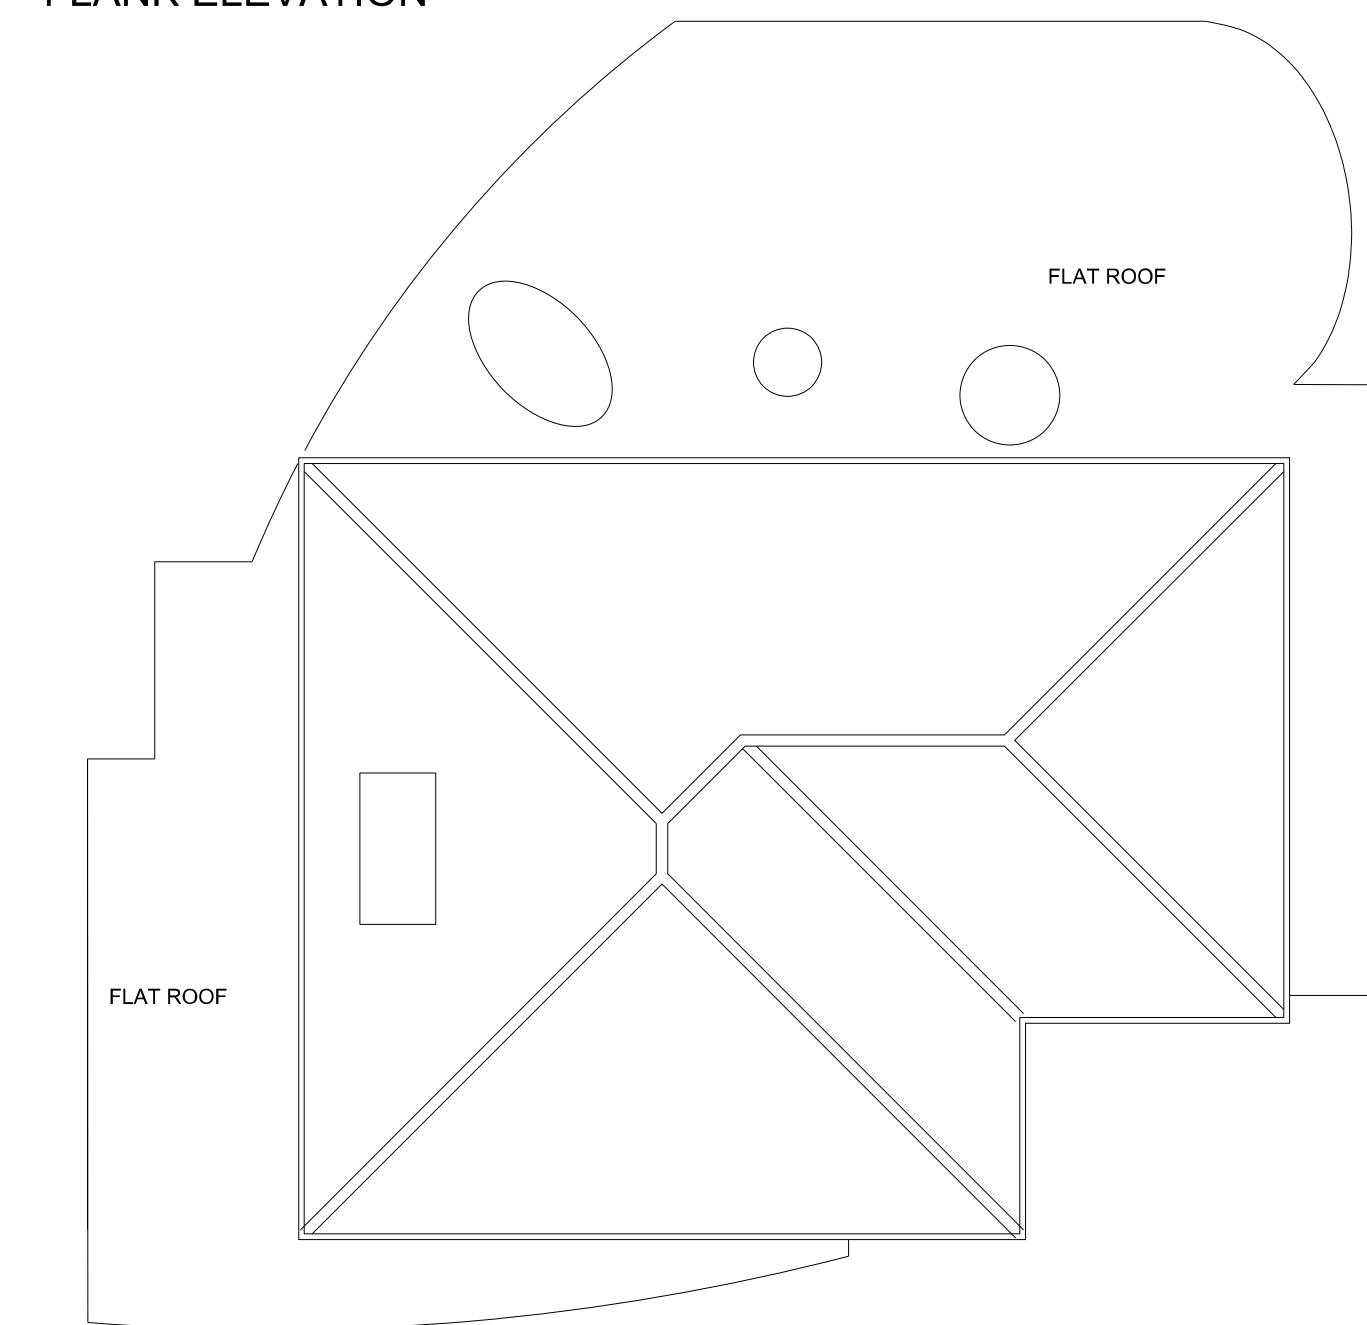

ROOF PLAN



LOCATION PLAN 1:1250

REVISION	DATE	COMMENTS	AUTHOR / CHECKED
DS SQUARED ARCHITECTS	0220 8732 5620	MULTICOMEHOUSE 2 SPRING VILLA ROAD EDGWARE LONDON HA8 7ER	www.dsquared.co.uk design@dsquared.co.uk
TITLE			
150 JOEL STREET, NORTHWOOD, HA6 1NL			
DETAIL			
EXISTING FLOOR PLANS AND ELEVATIONS			
DATE	SCALE	PAPER SIZE	AUTHOR / CHECKED
JULY 2017			
DRAWING No.	REV.	STATUS.	
16019 PA 0101		PLANNING	
CONTRACTORS MUST CHECK ALL DIMENSIONS ON SITE. ONLY FIGURED DIMENSIONS ARE TO BE WORKED FROM. DISCREPANCIES MUST BE REPORTED TO THE ARCHITECT BEFORE PROCEEDING. THIS DRAWING IS COPYRIGHT			
SCALE BAR			
m	1	5	10 15