



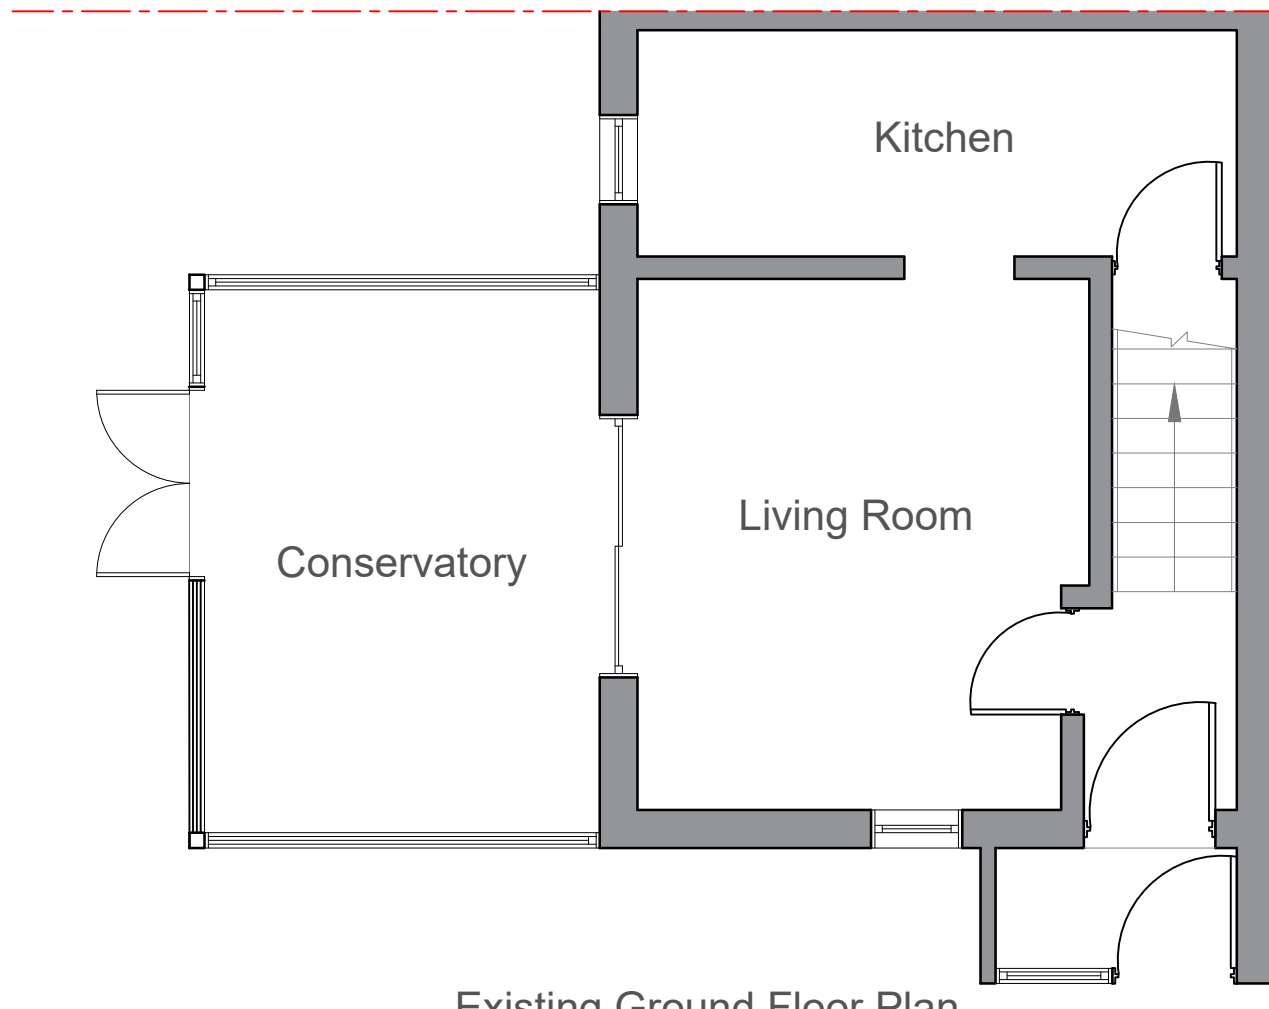

Existing Ground Floor Plan

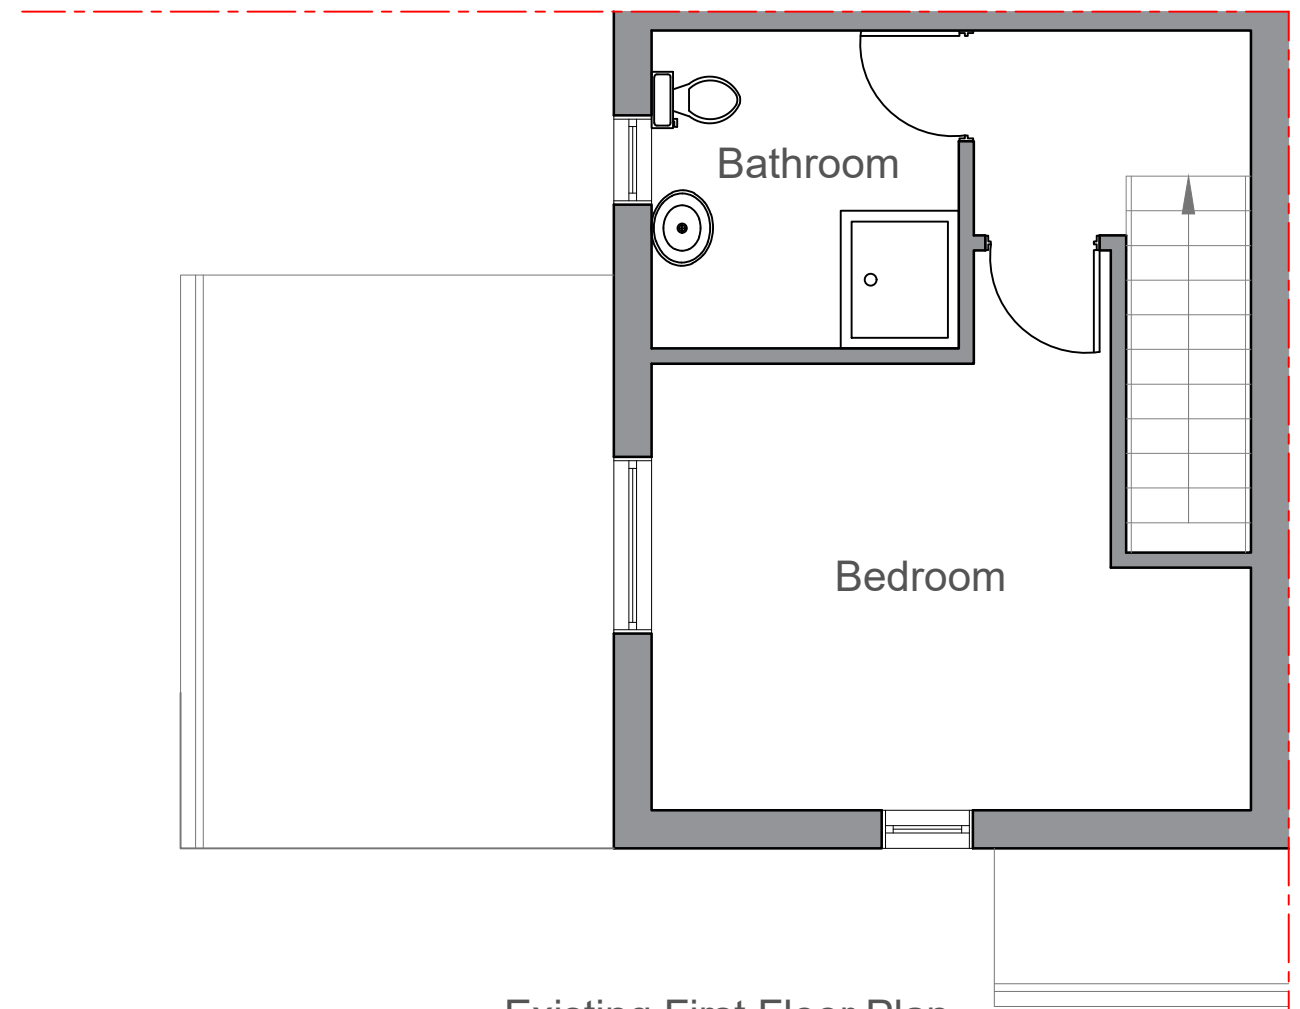

Existing First Floor Plan



Revision notes:		
Rev:	Date:	Notes:
01	28/11/2020	Preliminary Drawings for Planning Permission

Address: 54 New Garden Drive, West Drayton UB7 7JB
Client: Jolita Cekanauskiene

Project: Double Storey Side Extension
Drawing Title: Existing Floor Plans

Date: 21/11/2020
Scale @ A3: 1/50
Revision: 01

BUILDING HOME COMPANY LTD.
55 Cross Rd, East Dulwich London SE22 9ET structural@buildinghomecompany.co.uk 0044 7587 020265

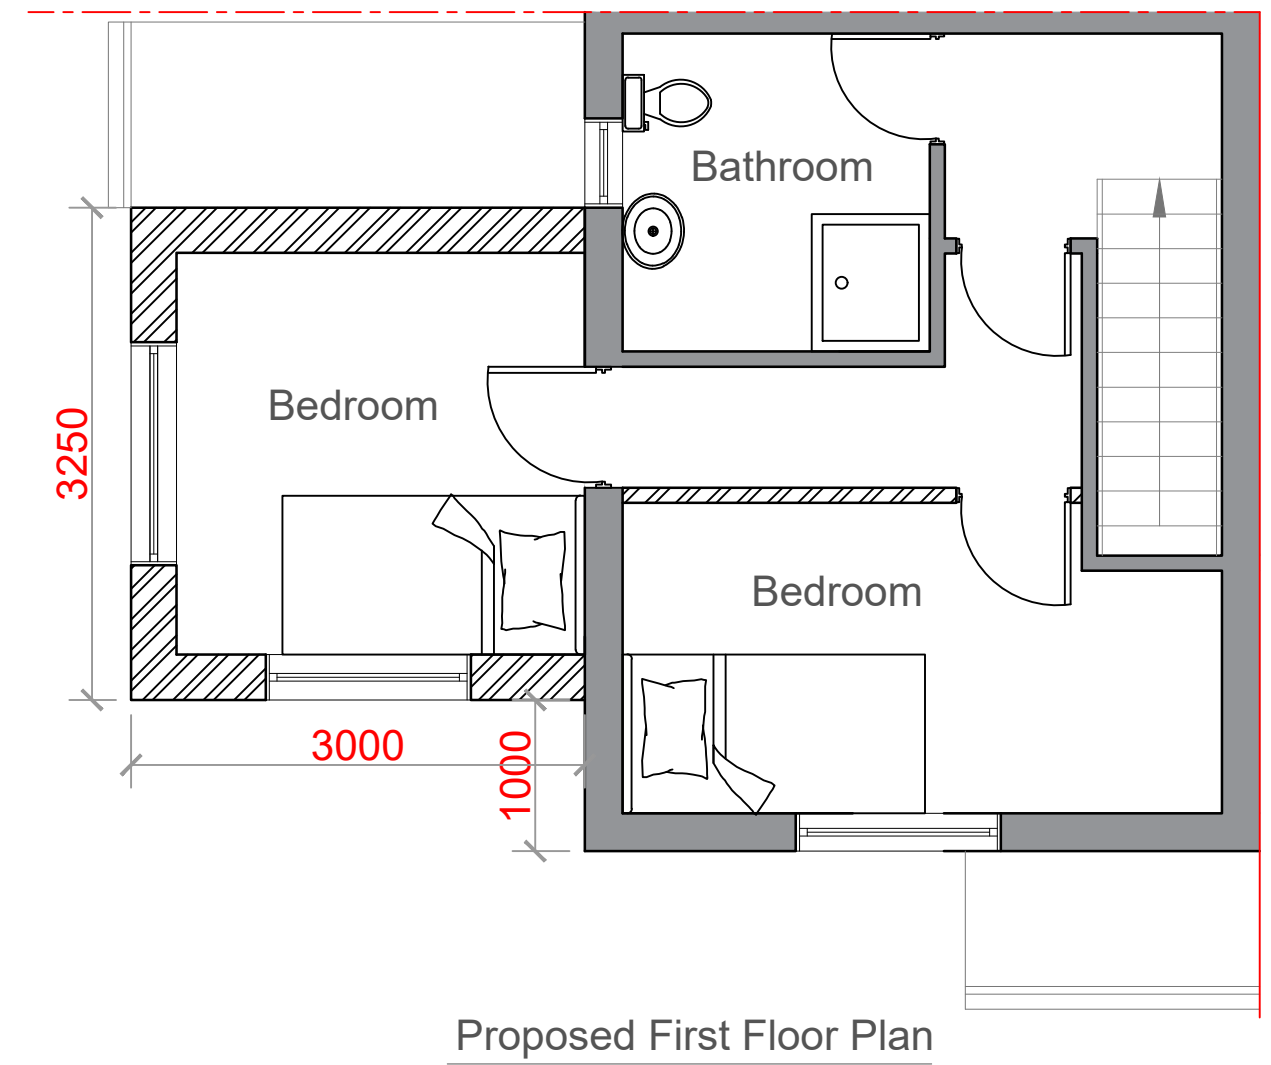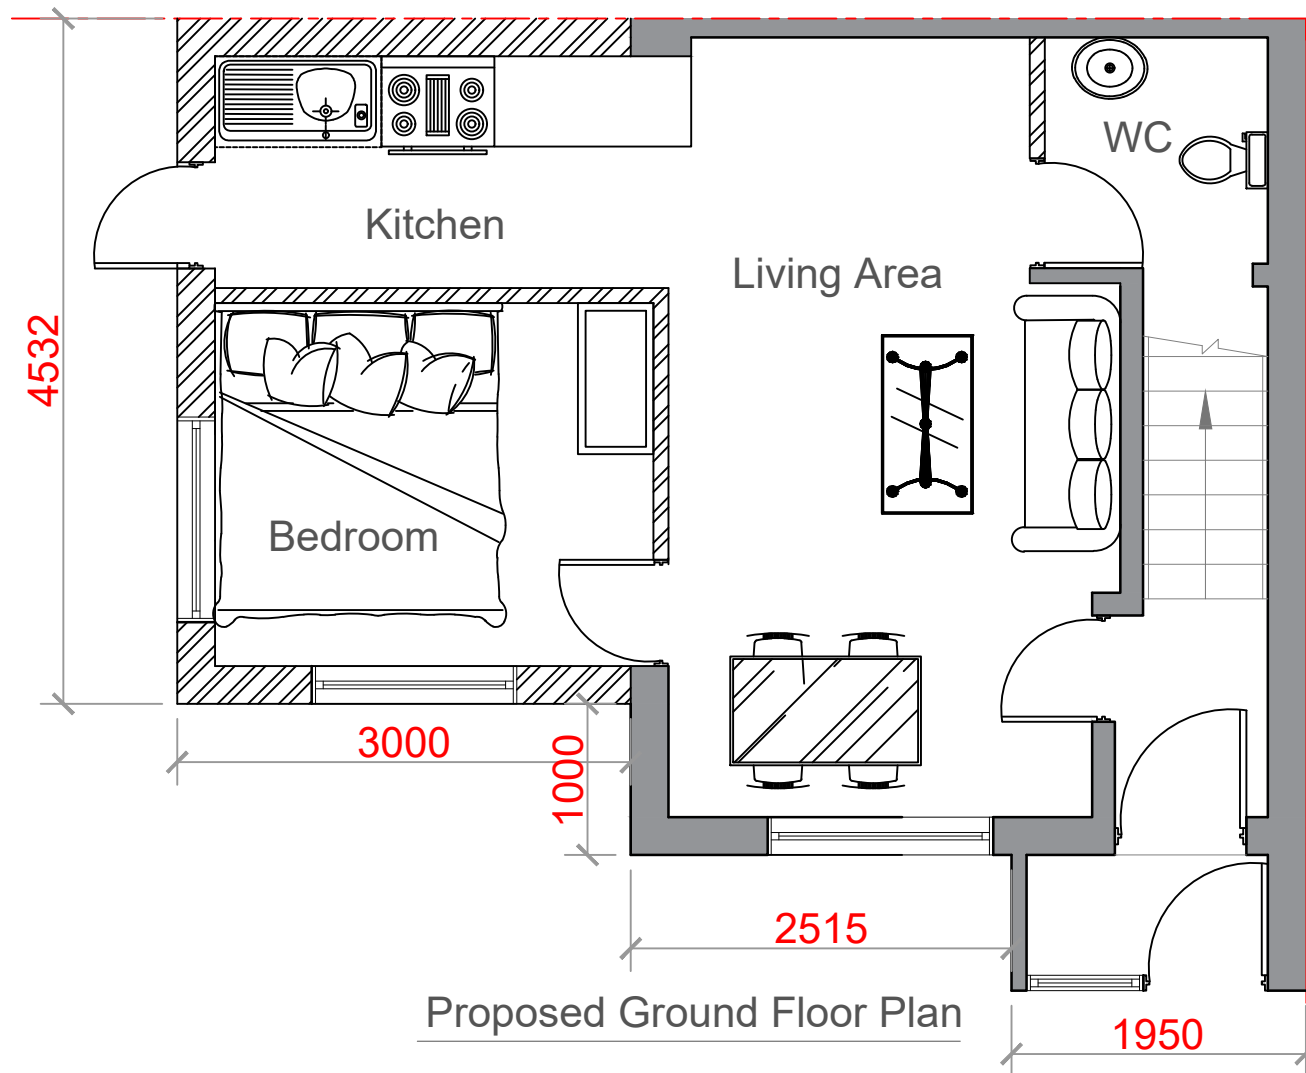

Revision notes:		
Rev:	Date:	Notes:
01	28/11/2020	Preliminary Drawings for Planning Permission

Address: 54 New Garden Drive, West Drayton UB7 7JB
Client: Jolita Cekanauskiene

Project: Double Storey Side Extension
Drawing Title: Proposed Floor Plans

Date: 21/11/2020
Scale @ A3: 1/50
Revision: 01


BUILDING HOME COMPANY LTD.
55 Cross Rd, East Dulwich London SE22 9ET structural@buildinghomecompany.co.uk 0044 7587 020265




Existing Front Elevation
Scale 1:100



Existing Side Elevation
Scale 1:100

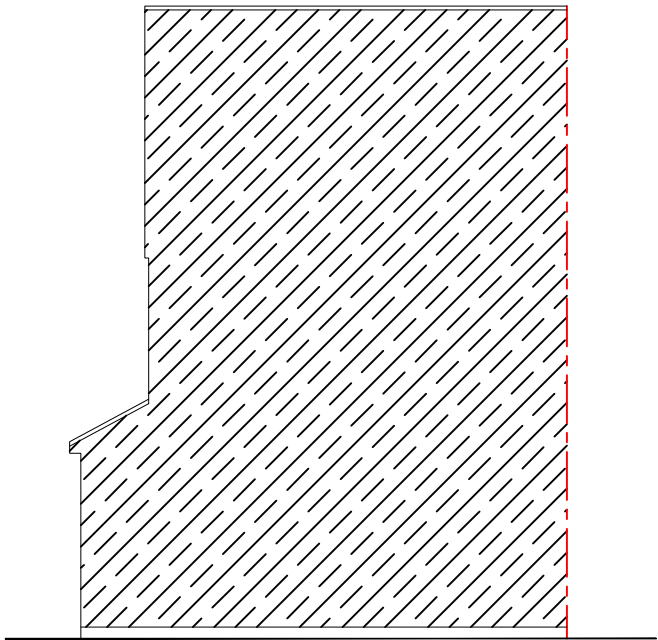

Existing Side Elevation
Scale 1:100

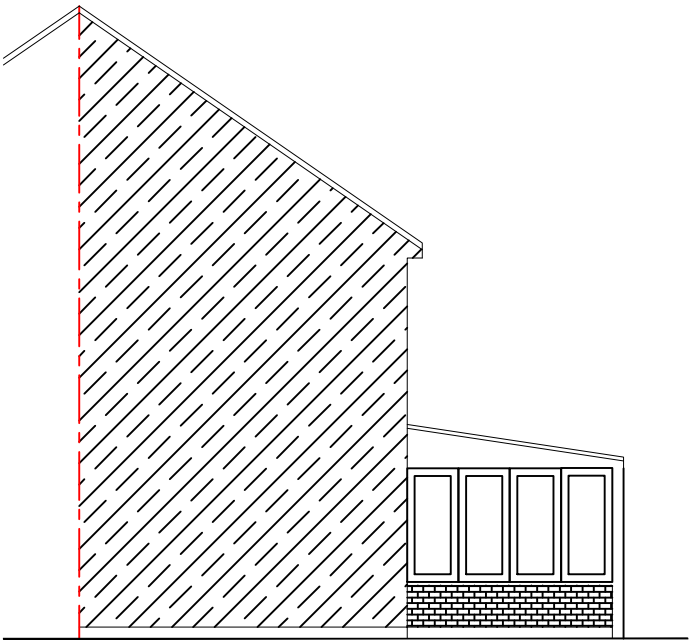

Existing Rear Elevation
Scale 1:100

Revision notes:		
Rev:	Date:	Notes:
01	28/11/2020	Preliminary Drawings for Planning Permission

Address:
54 New Garden Drive, West Drayton
UB7 7JB

Client:
Jolita Cekanauskiene

Project:
Double Storey Side Extension

Drawing Title:
Existing Elevations



Date:
21/11/2020

Scale @ A3:
1/100

Revision:
01

BUILDING HOME COMPANY LTD.

55 Cross Rd, East Dulwich London SE22 9ET
structural@buildinghomecompany.co.uk
0044 7587 020265

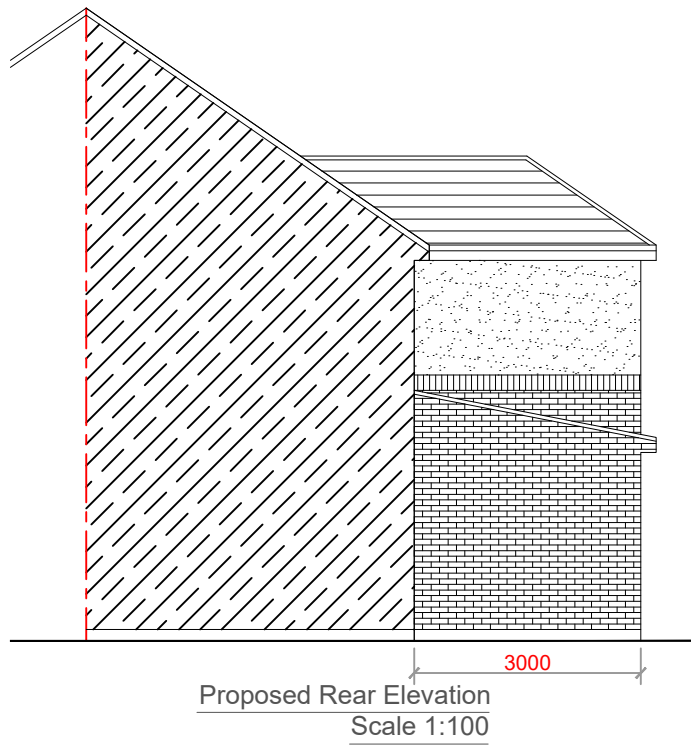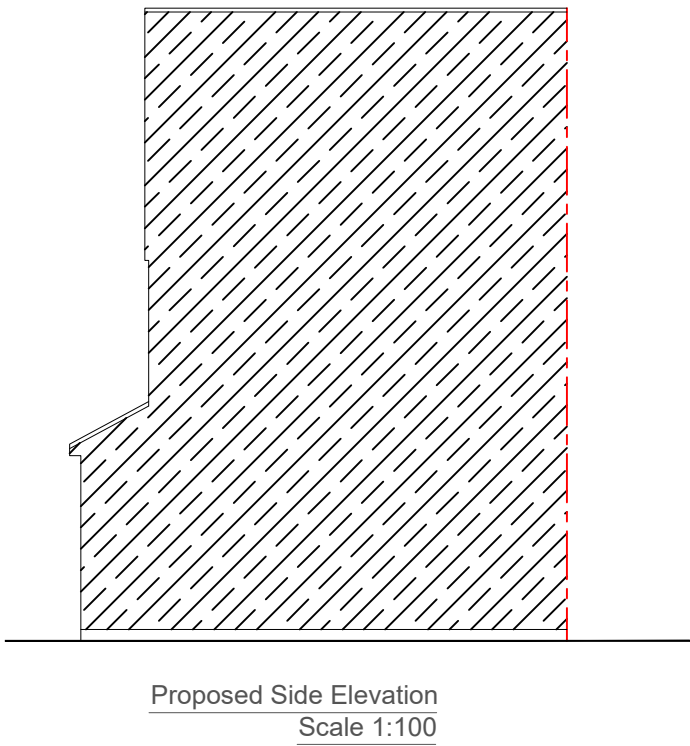

Revision notes:		
Rev:	Date:	Notes:
01	28/11/2020	Preliminary Drawings for Planning Permission

Address: 54 New Garden Drive, West Drayton UB7 7JB
Client: Jolita Cekanauskiene

Project: Double Storey Side Extension
Drawing Title: Proposed Elevations

Date: 21/11/2020
Scale @ A3: 1/100
Revision: 01

BUILDING HOME COMPANY LTD.

55 Cross Rd, East Dulwich London SE22 9ET
structural@buildinghomecompany.co.uk
0044 7587 020265