




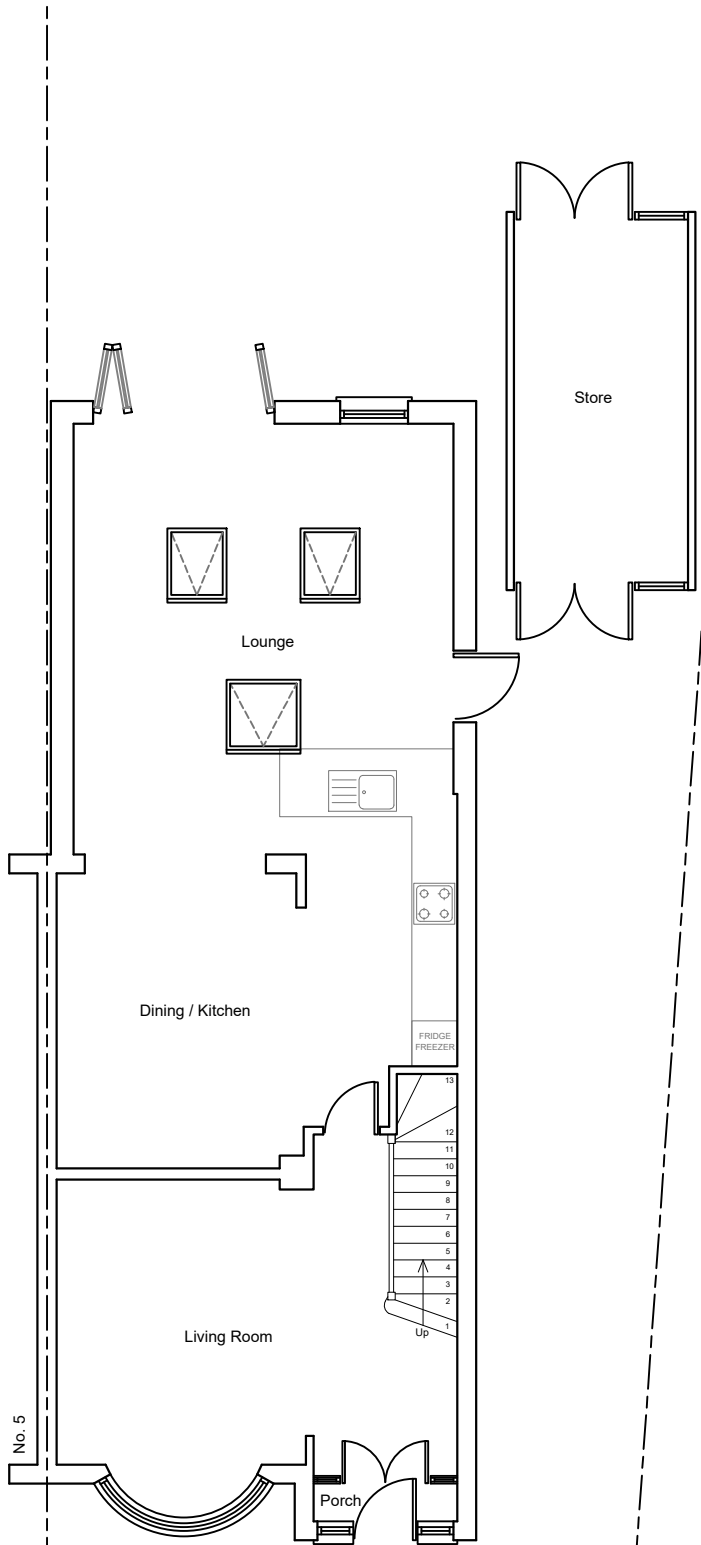


Existing Ground Floor Plan

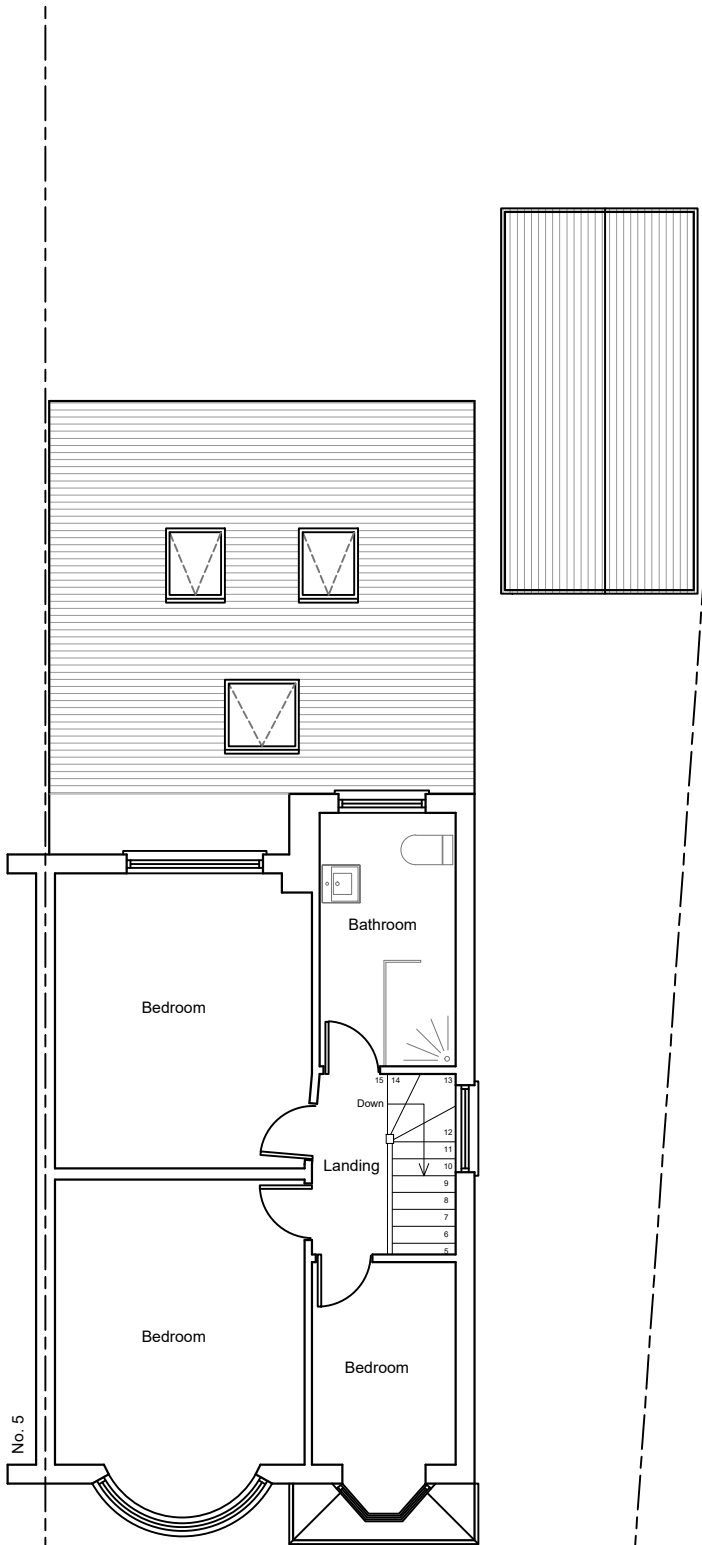


Existing First Floor Plan

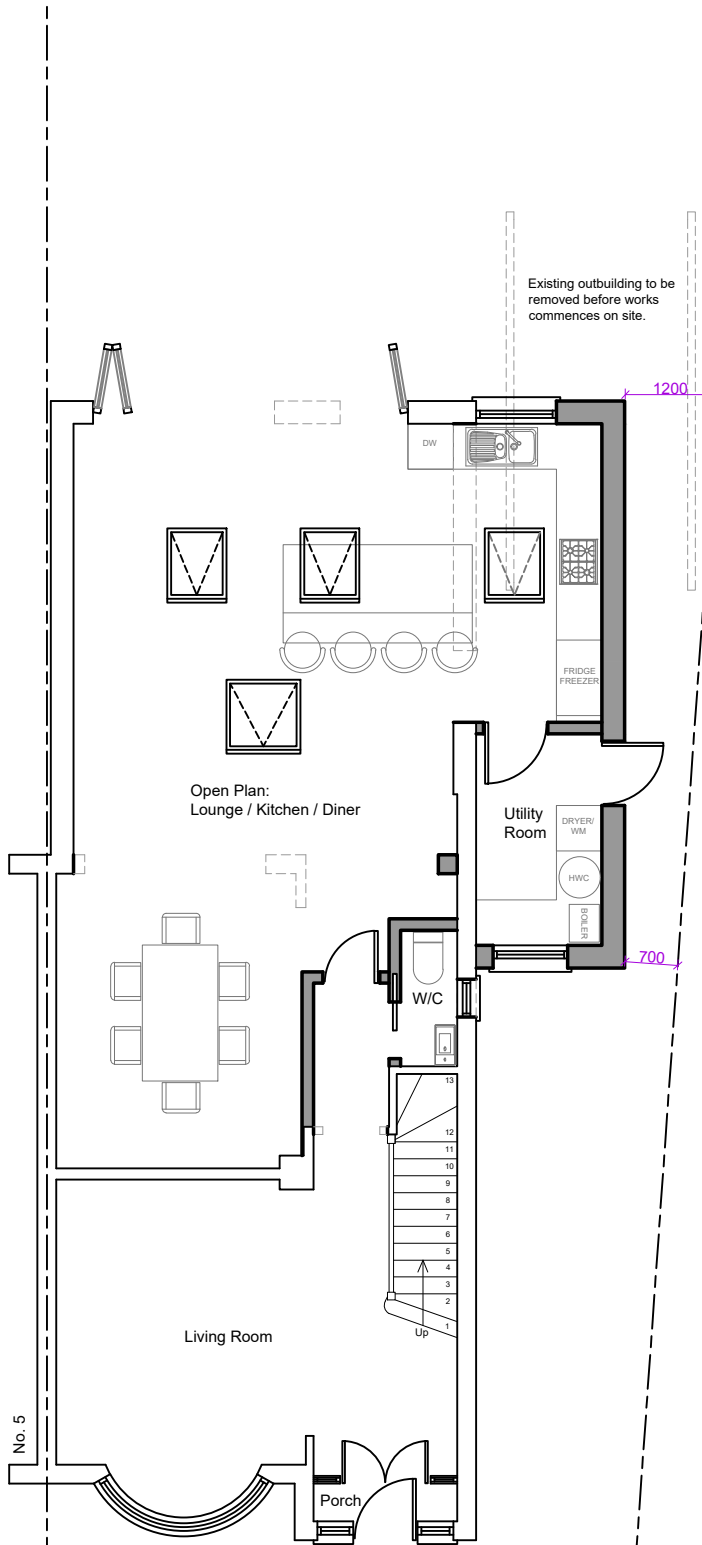


Proposed Ground Floor Plan

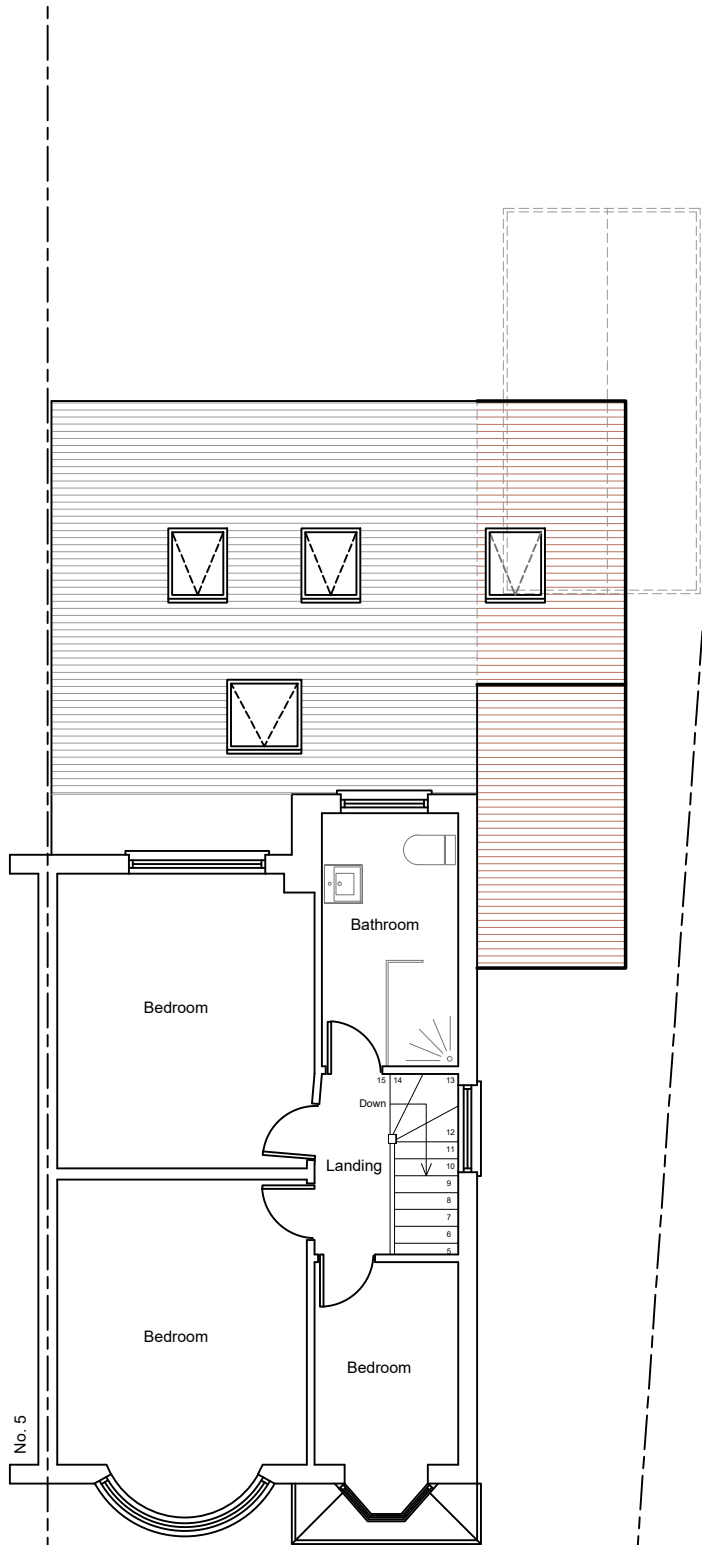

Proposed First Floor Plan


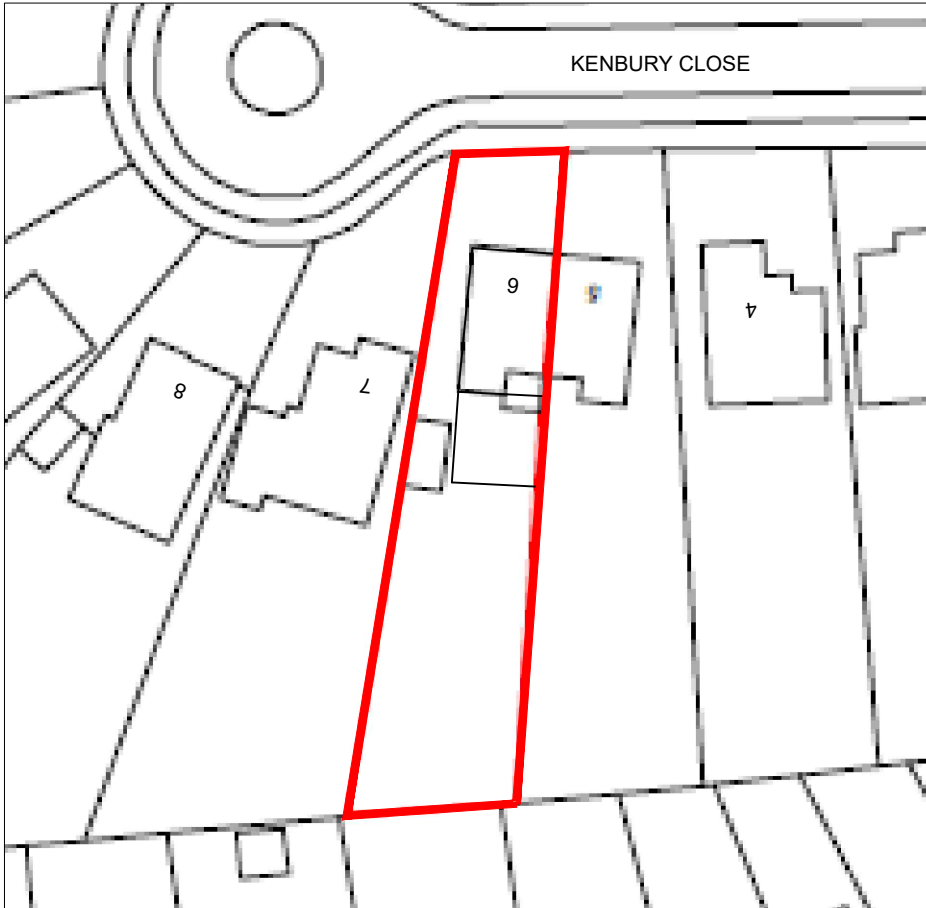


Block Plan (1:500)

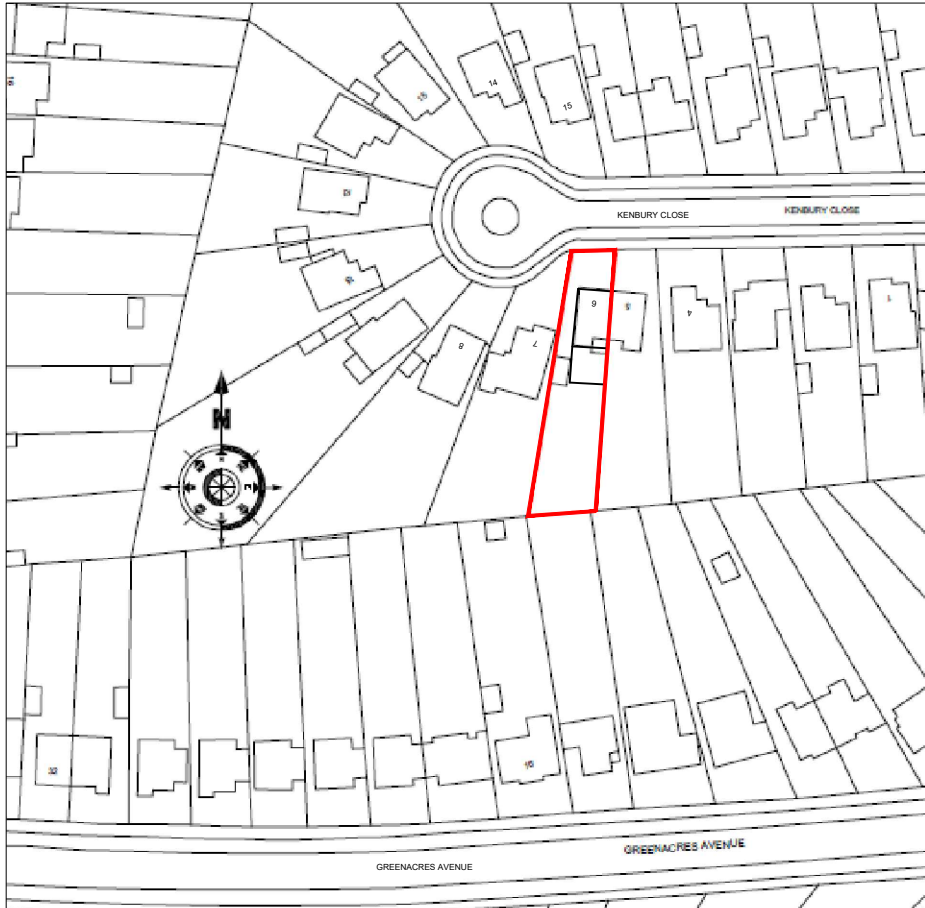

Site Plan (1:1250)

IMPORTANT NOTE
The specification is to be read in conjunction with the plans/section details, and other associated Structural details as may be provided.
All work is to be carried out to the Local Authority Planning and Building Regulations Approval, and the Codes of Practice and British Standards as necessary.
All dimensions, levels, sizes, positions and locations of particulars as indicated on drawings are to be verified by the appointed Contractor on site prior to engaging in works. Any discrepancies must be reported to the Architect/Surveyor/Engineer or responsible person/s immediately.
The Contractor is responsible for ensuring compliance with the CDM Regulations, and appropriate Health & Safety on site precautions.
The Client/Building Owner must obtain any necessary PARTY WALL AGREEMENTS, prior to engaging in the works on site.

  Rev.	Date	Comment			
(1:50)					
(1:100)					
JPW Architecture					
Site Address: 6 Kenbury Close Ickenham UB10 8HU					
Project Title: Single storey side extension and internal alterations					
Status: Planning					
Drawn: JW					
Date: January 2021		Scale: 1:100 @ A2			
Drawing Title: Existing and Proposed Floor Plans & Site Plan & Block Plan					
Job No: KENC6		Drawing No: PL-01		Rev:	