



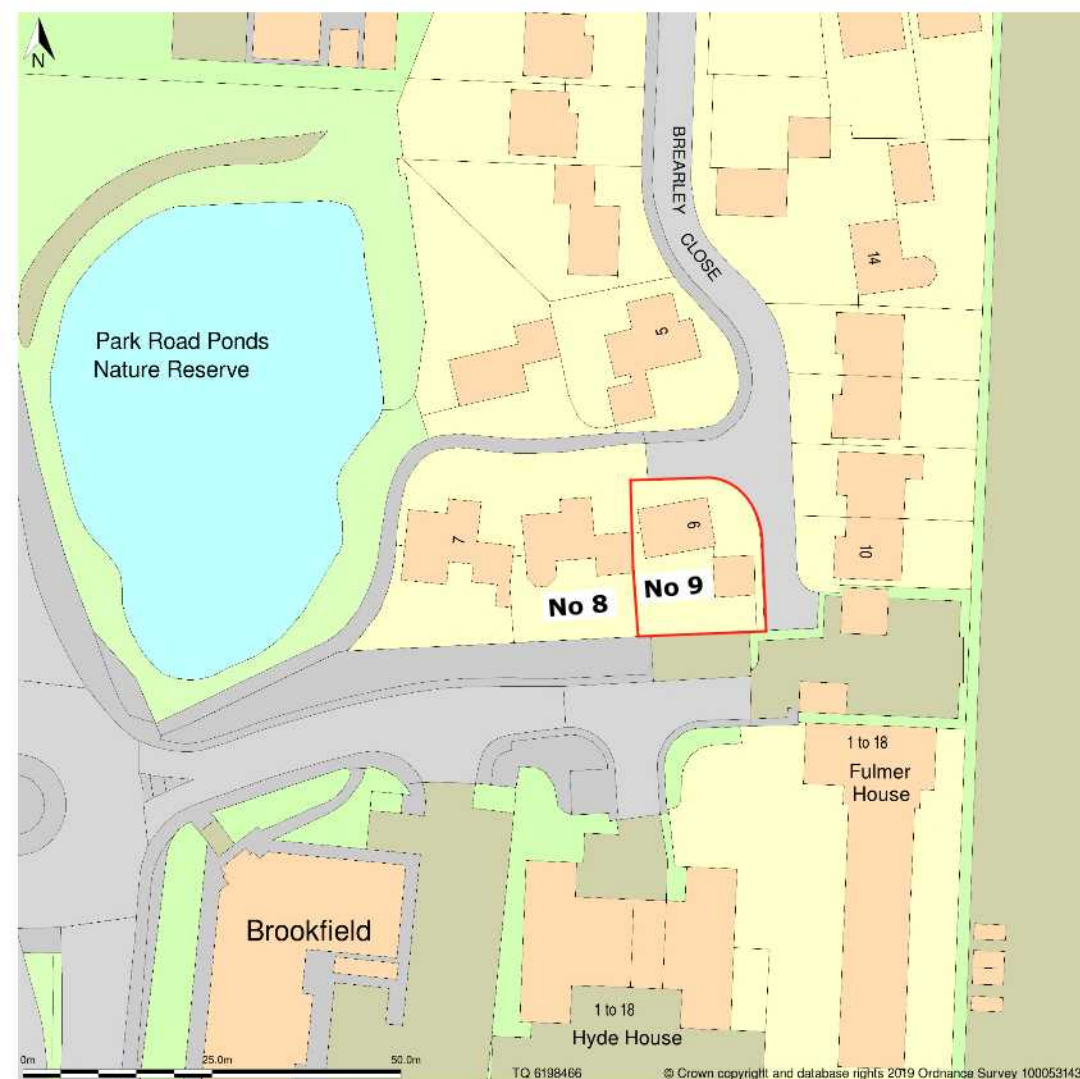

0 50 100

SITE PLAN SCALE 1 : 1000

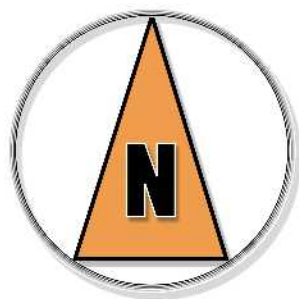

DATE	REVISION	DESCRIPTION
17/02/20	A	DESCRIPTION ALTERED



BLOCK PLAN 1 : 200

NOTE: DO NOT SCALE THIS DRAWING USE FIGURED DIMENSIONS ONLY CHECK ALL DIMENSIONS ON SITE PRIOR TO MANUFACTURE AND SITE IMPLEMENTATION CONFIRM ALL DISCREPANCIES ON SITE WITH ARCHITECT



Agent: Neno Lennard
36 Cavendish Avenue, Ealing W13 0JQ
BSc Dip Arch CFM
TEL: 07875447779

Project: PROPOSED DOUBLE STOREY REAR EXTENSION AND GARAGE CONVERSION INVOLVING ELEVATION ALTERATIONS

Drawing Title:


SITE PLAN AND BLOCK PLAN

JOB No:	Drawing No:	Scale:	Date:	Rev:
2020-02-PA	2020-02-PA-01	1:1000 1:200	20/01/2020	A

HOME Design 4 YOU

www.homedesign4you.co.uk

nlenn@homedesign4you.co.uk

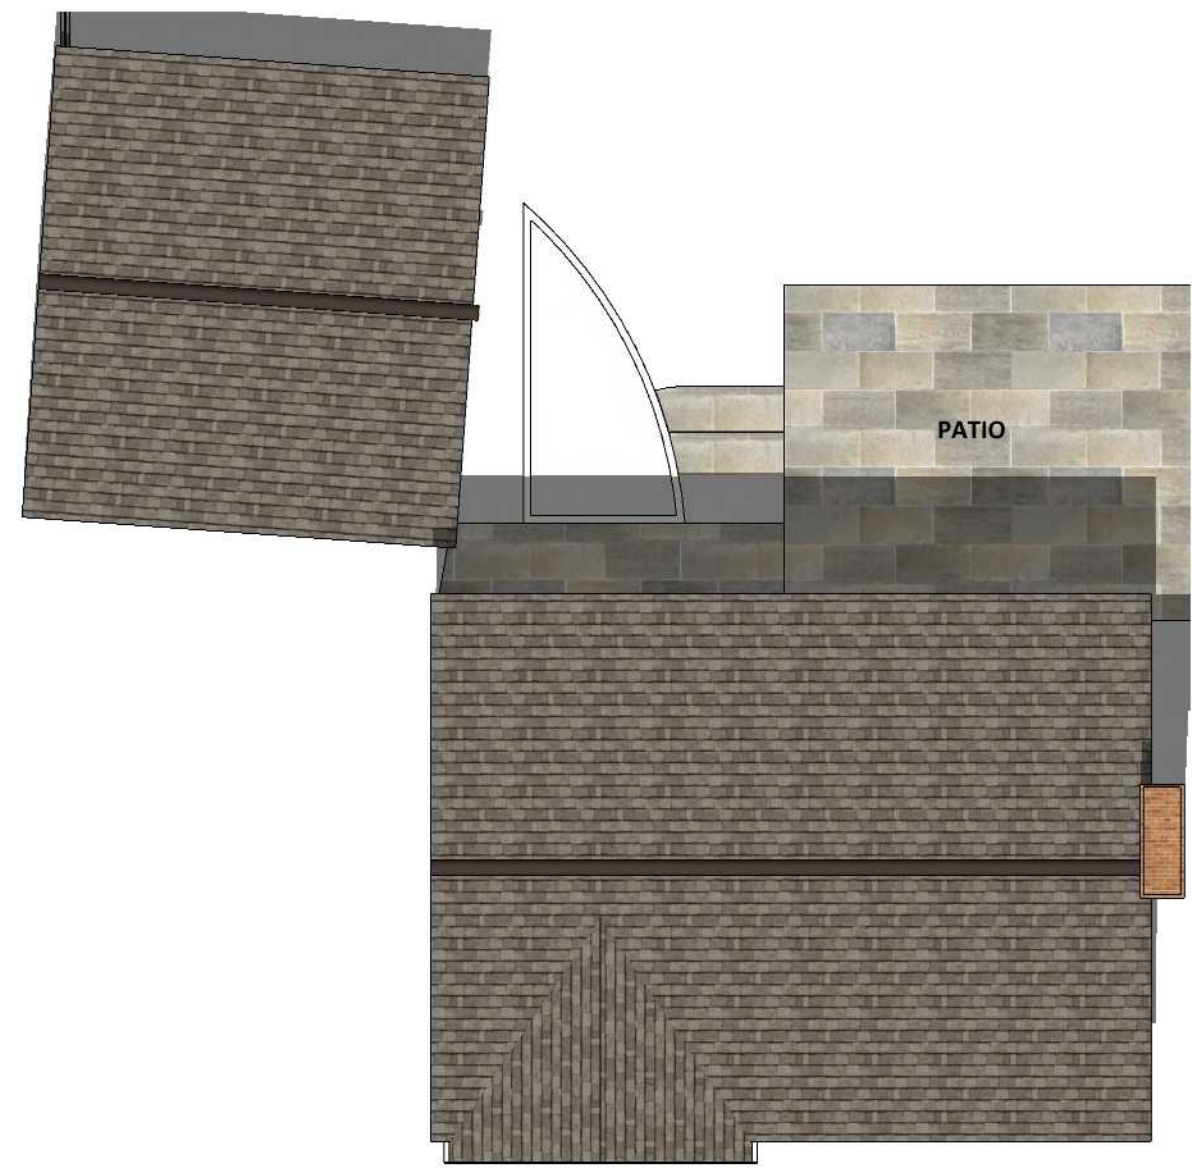

DATE	REVISION	DESCRIPTION
17/02/20	A	NORTH POINT ADJUSTED AND DESCRIPTION ALTERED






PROPOSED GROUND FLOOR LAYOUT PLAN

SCALE 1:100

0 1 2

A
001

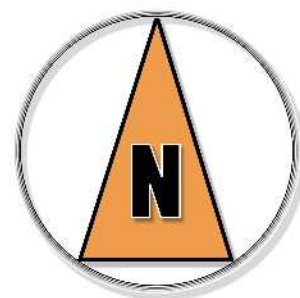

PROPOSED 1ST FLOOR LAYOUT PLAN

SCALE 1:100

0 1 2

A
001

DATE	REVISION	DESCRIPTION
17/02/20	A	DESCRIPTION ALTERED

NOTE: DO NOT SCALE THIS DRAWING USE FIGURED DIMENSIONS ONLY CHECK ALL DIMENSIONS ON SITE PRIOR TO MANUFACTURE AND SITE IMPLEMENTATION CONFIRM ALL DICREPANCIES ON SITE WITH ARCHITECT



Agent: Neno Lennard
36 Cavendish Avenue, Ealing W13 0JQ
BSc Dip Arch CFM
TEL: 07875447779

Project: PROPOSED DOUBLE STOREY REAR EXTENSION AND GARAGE CONVERSION INVOLVING ELEVATION ALTERATIONS

Drawing Title: PROPOSED GROUND AND 1ST FLOOR LAYOUT PLANS

JOB No:	Drawing No:	Scale:	Date:	Rev:
2020-02-PA	2020-02-PA-04	1:100	20/01/2020	A

HOME Design 4 YOU

www.homedesign4you.co.uk nlenn@homedesign4you.co.uk



PROPOSED FRONT ELEVATION

SCALE 1:100

0 1 2

A
001




PROPOSED REAR ELEVATION

SCALE 1:100

0 1 2

A
001

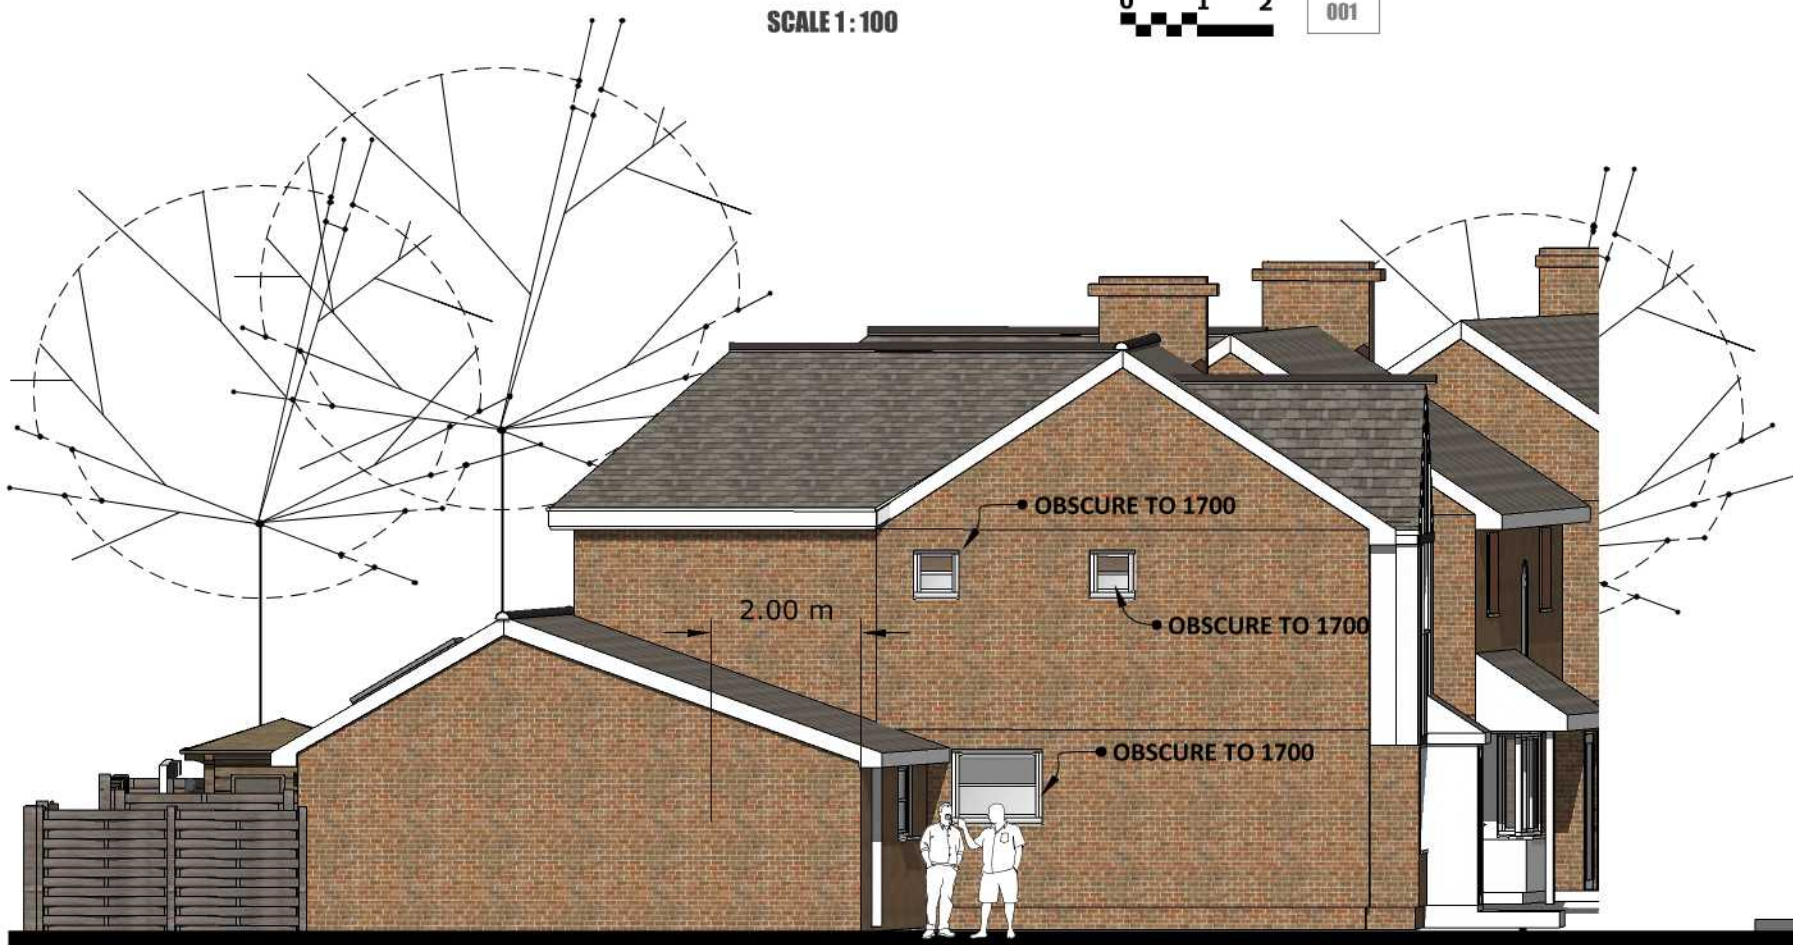


PROPOSED SIDE ELEVATION

SCALE 1:100

0 1 2

A
001

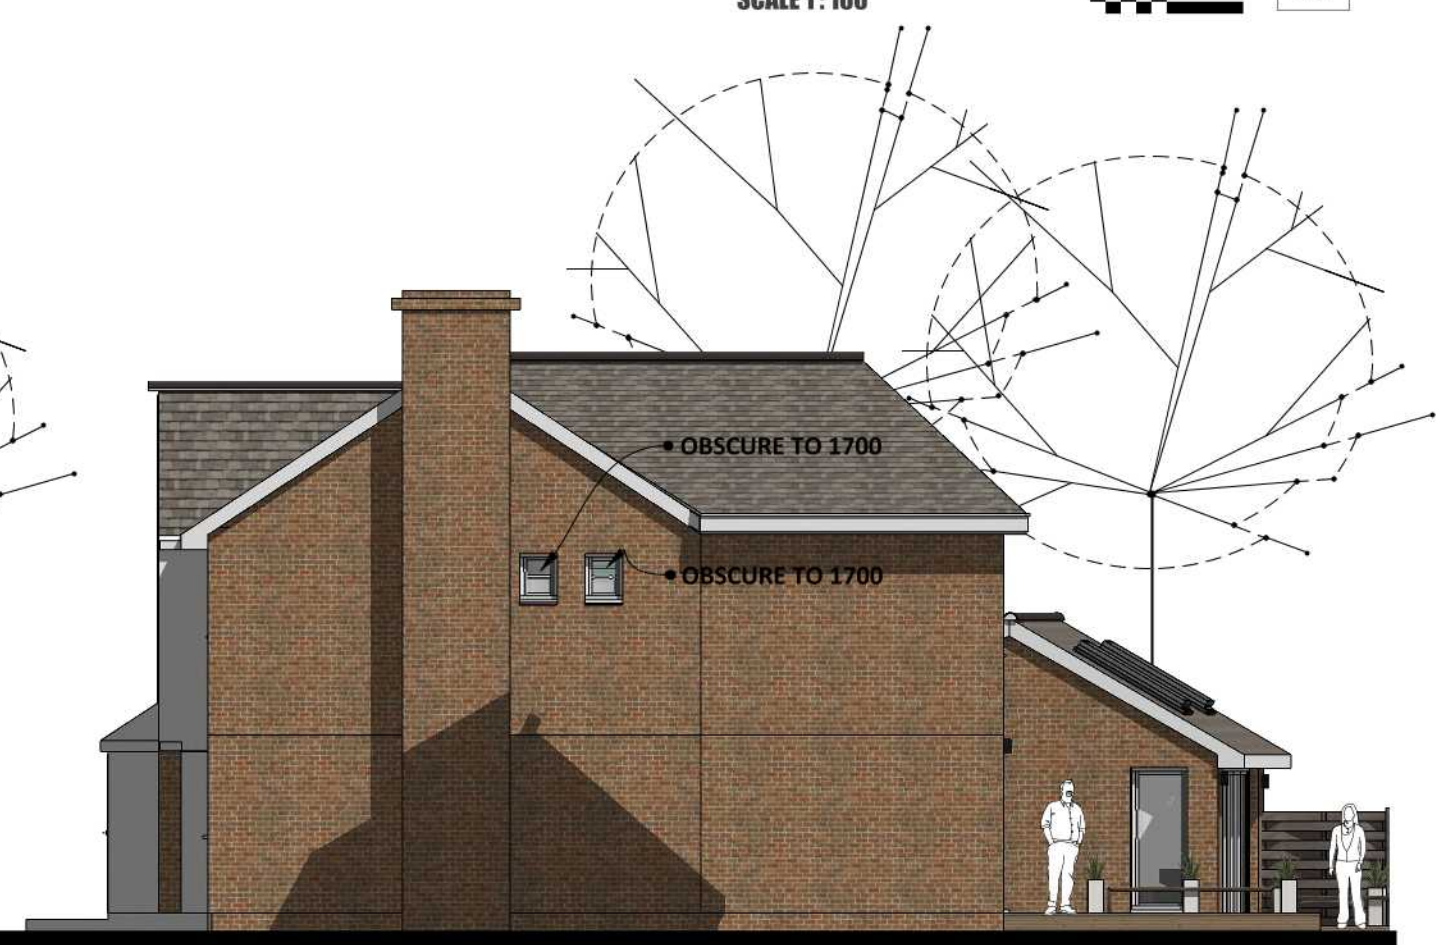

PROPOSED OTHER SIDE ELEVATION

SCALE 1:100

0 1 2

A
001

DATE	REVISION	DESCRIPTION
17/02/20	A	PROPOSED OTHER SIDE ELEVATION CORRECTED AND DESCRIPTION ALTERED

NOTE: DO NOT SCALE THIS DRAWING USE FIGURED DIMENSIONS ONLY CHECK ALL DIMENSIONS ON SITE PRIOR TO MANUFACTURE AND SITE IMPLEMENTATION CONFIRM ALL DICREPANCIES ON SITE WITH ARCHITECT



Agent: Neno Lennard
36 Cavendish Avenue, Ealing W13 0JQ
BSc Dip Arch CFM
TEL: 07875447779

Project: PROPOSED DOUBLE STOREY REAR EXTENSION AND GARAGE CONVERSION INVOLVING ELEVATION ALTERATIONS

Drawing Title: PROPOSED FRONT, REAR AND SIDE ELEVATIONS

JOB No:	Drawing No:	Scale:	Date:	Rev:
2020-02-PA	2020-02-PA-05	1:100, NTS	20/01/2020	A

HOME Design 4 YOU

www.homedesign4you.co.uk nlenn@homedesign4you.co.uk



PROPOSED ROOF PLAN

SCALE 1:100



A
001

DATE	REVISION	DESCRIPTION
17/02/20	A	DESCRIPTION ALTERED

NOTE: DO NOT SCALE THIS DRAWING USE FIGURED DIMENSIONS ONLY CHECK ALL DIMENSIONS ON SITE PRIOR TO MANUFACTURE AND SITE IMPLEMENTION CONFIRM ALL DICREPANCIES ON SITE WITH ARCHITECT



Agent: Neno Lennard
36 Cavendish Avenue, Ealing W13 0JQ
BSc Dip Arch CFM
TEL: 07875447779

Project: PROPOSED DOUBLE STOREY REAR EXTENSION AND GARAGE CONVERSION INVOLVING ELEVATION ALTERATIONS

Drawing Title: PROPOSED ROOF PLAN

JOB No:	Drawing No:	Scale:	Date:	Rev:
2020-02-PA	2020-02-PA-06	1:100	20/01/2020	A

HOME Design 4 YOU

www.homedesign4you.co.uk nlenn@homedesign4you.co.uk



PROPOSED REAR PERSPECTIVE VIEW

A

NTS

001

DATE	REVISION	DESCRIPTION
17/02/20	A	DESCRIPTION ALTERED

NOTE: DO NOT SCALE THIS DRAWING USE FIGURED DIMENSIONS ONLY CHECK ALL DIMENSIONS ON SITE PRIOR TO MANUFACTURE AND SITE IMPLEMENTION CONFIRM ALL DICREPANCIES ON SITE WITH ARCHITECT



Agent: Neno Lennard
36 Cavendish Avenue, Ealing W13 0JQ
BSc Dip Arch CFM
TEL: 07875447779

Project: PROPOSED DOUBLE STOREY REAR EXTENSION AND GARAGE
CONVERSION INVOLVING ELEVATION ALTERATIONS

Drawing Title: PROPOSED VISUAL

JOB No:	Drawing No:	Scale:	Date:	Rev:
2020-02-PA	2020-02-PA-07	NTS	20/01/2020	A

HOME Design 4 YOU

www.homedesign4you.co.uk nlenn@homedesign4you.co.uk