



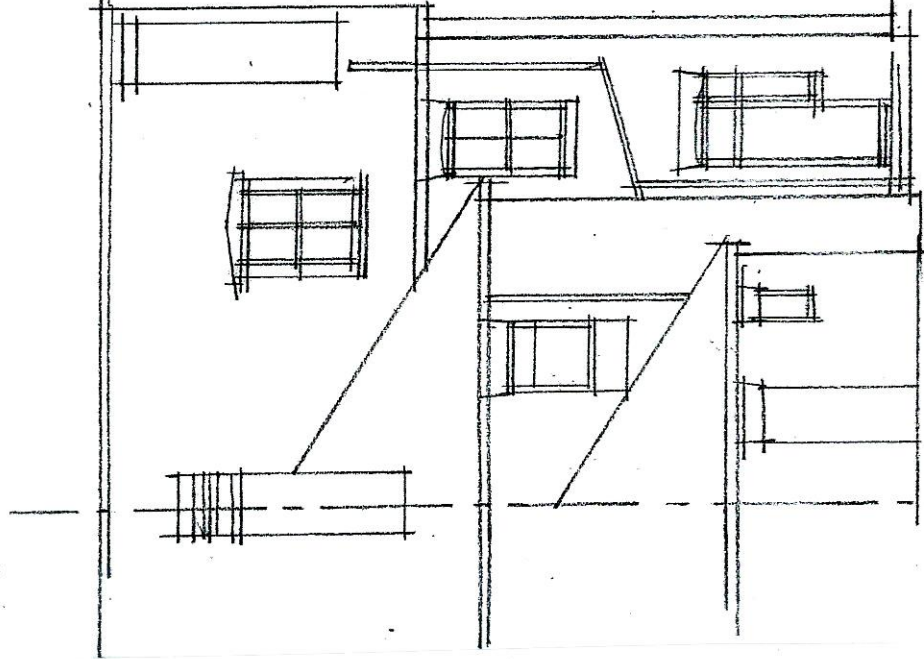

REAR ELEVATION

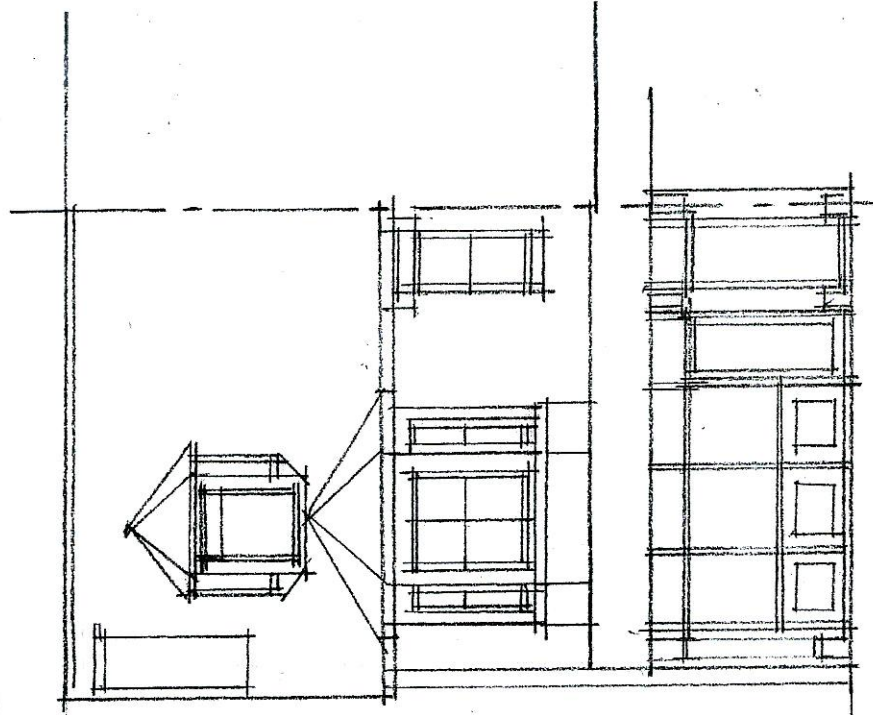

FRONT ELEVATION

132, PINNER ROAD, NORTHWOOD. HA6 1BP

EXISTING REAR & FRONT ELEVATIONS. SCALE:1:100

DRAWING NO: 132PR/002

Drawn By: W E Culliton

Tel: 07595 972800

Date: Jan. 2017