



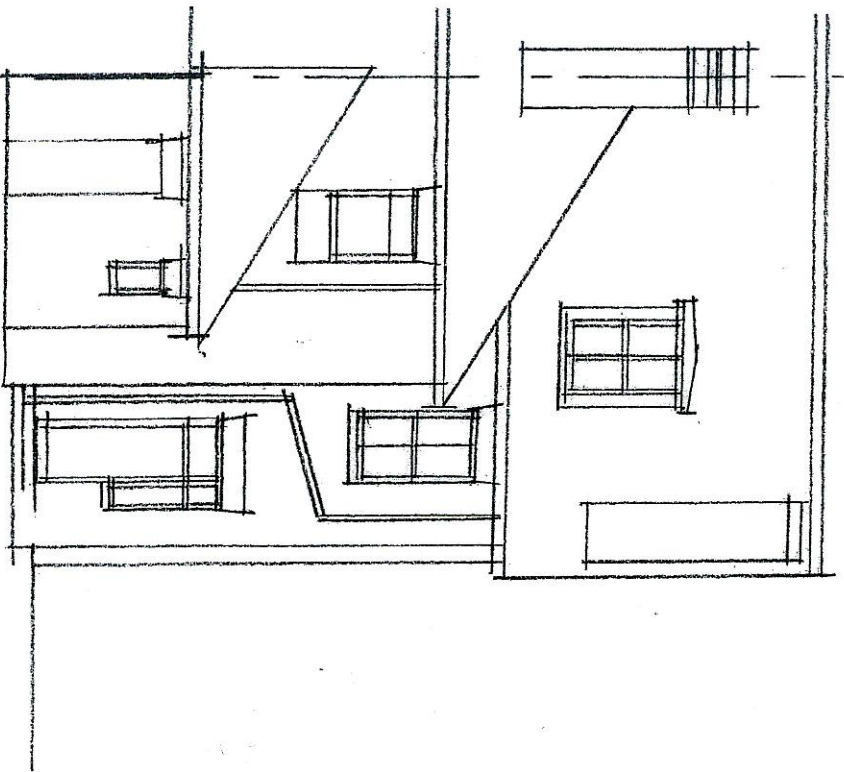

REAR ELEVATION

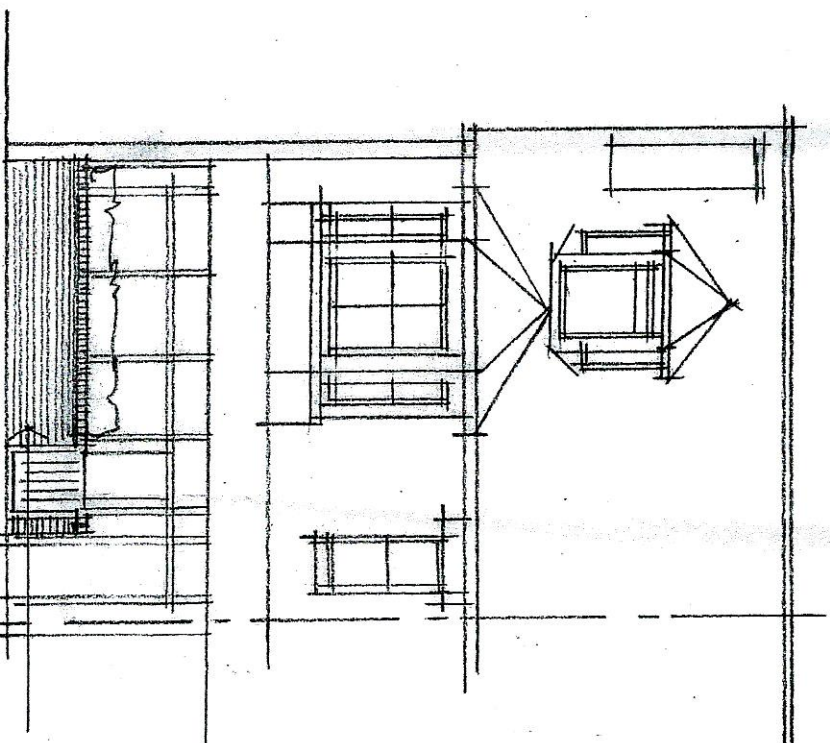

FRONT ELEVATION

New 950mm high
and timber gate

132, PINNER ROAD, NORTHWOOD. HA6 1BP

PROPOSED REAR & FRONT ELEVATIONS. SCALE:1:100

DRAWING NO: 132PR/005

Drawn By: W E Culliton

Tel: 07595 972800

Date: Jan. 2017