


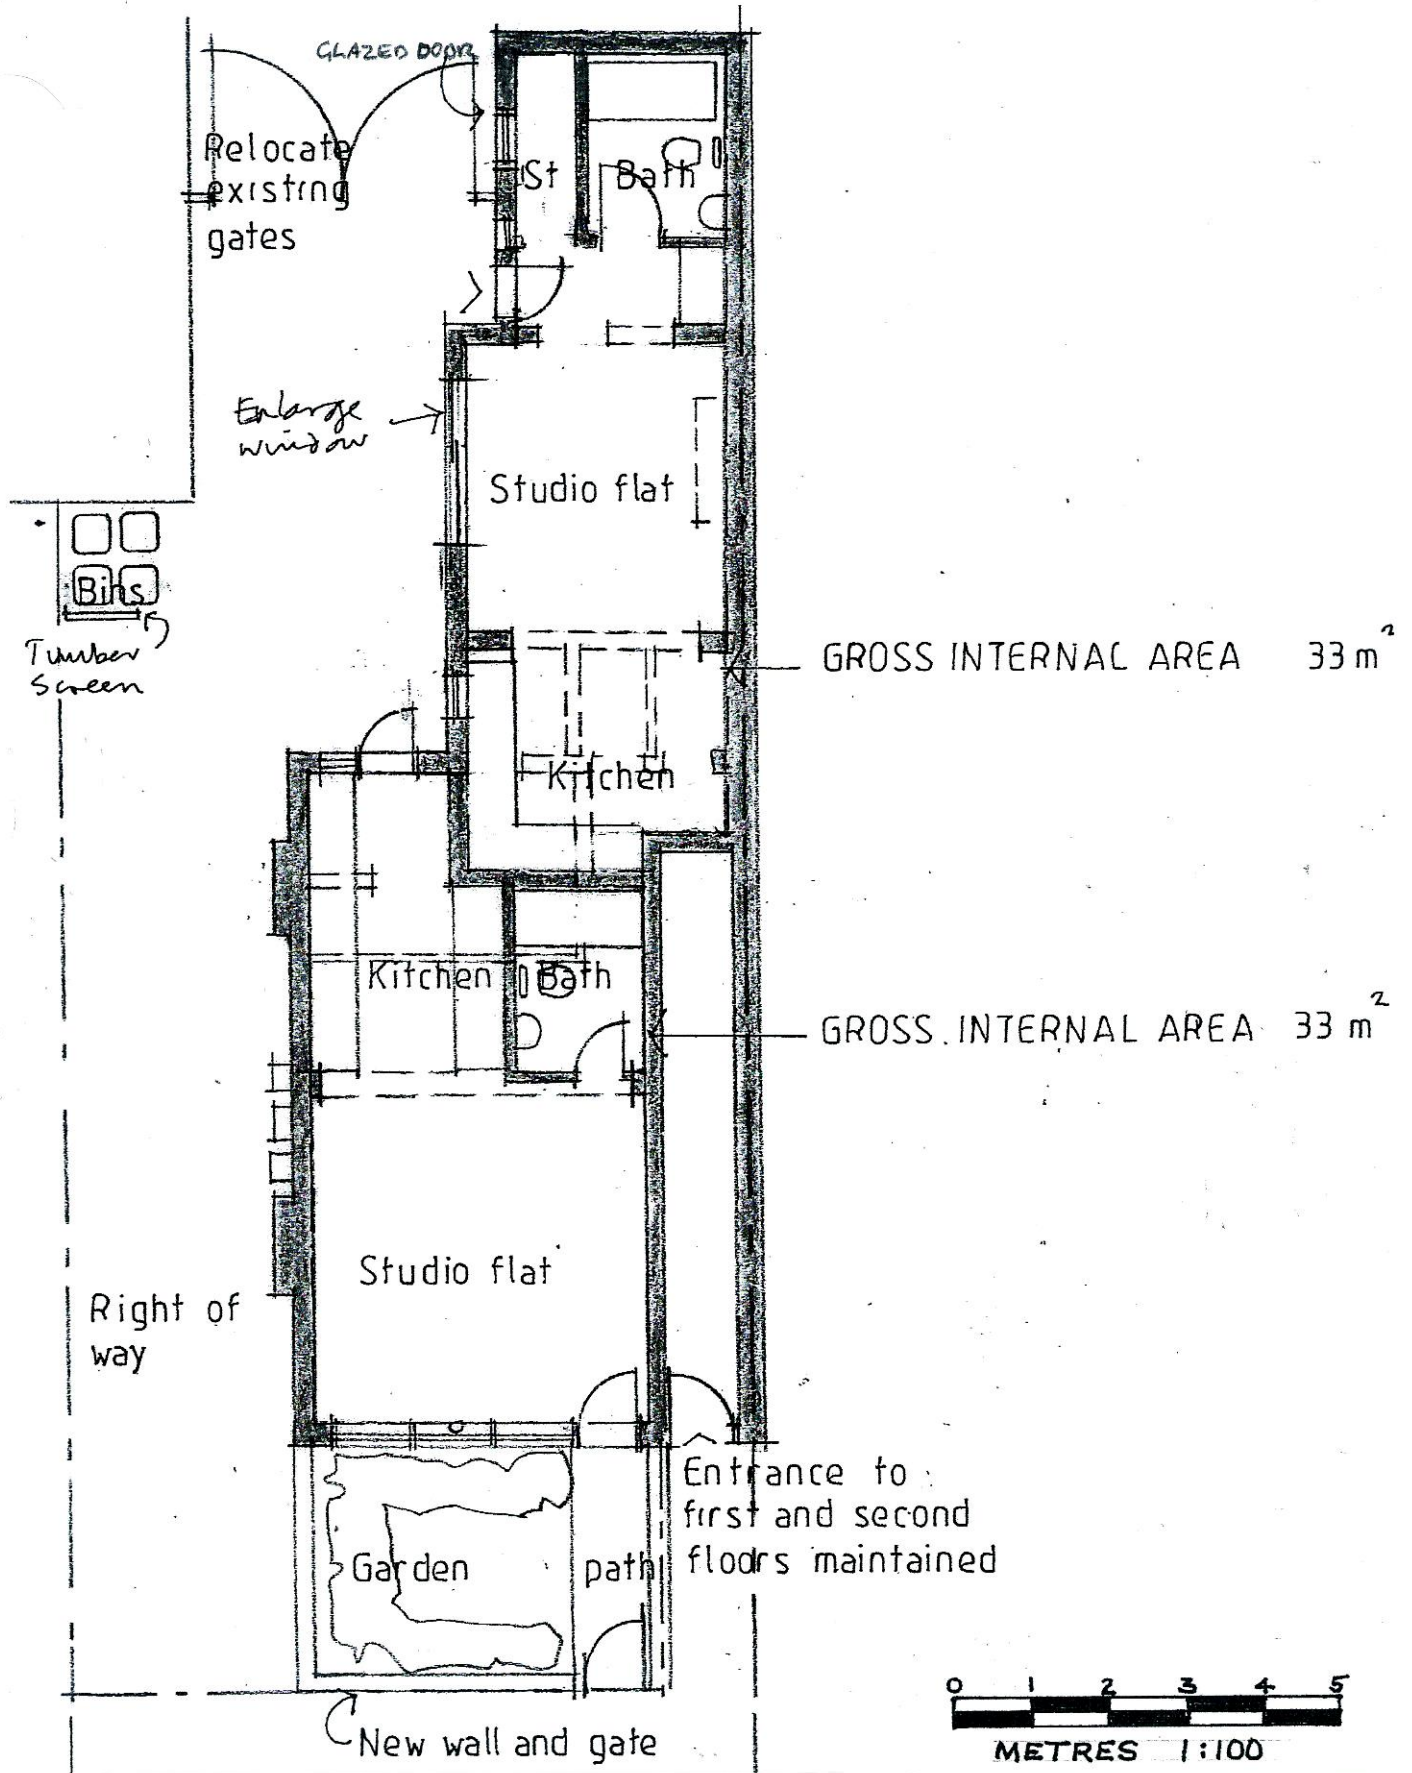

132, PINNER ROAD, NORTHWOOD. HA6 1BP

Drawn By: W E Culliton

PROPOSED GRND FLOOR PLAN. SCALE:1:100

Tel: 07595 972800

DRAWING NO: 132PR/007

Date: Jan. 2017