

Planting Schedule

Species Name	Girth	Height	Density	Specification	No.
Prunus domestica 'Cambridge Gage'	12-14cm	3.0-4.0m	Counted	Standard Clear Stem Clear Stem 175-200	1 No.
Prunus avium			Counted	Feather Bushy 1/3 brks BR Plant and maintained as hedge	147 No.
Prunus lusitanica		60-80cm	0.3cr	0.3cr Double Staggered at 0.3m offset	30 No.
Acer campestre		60-80cm	0.3cr	0.3cr Double Staggered at 0.3m offset	45 No.
Cornus sanguinea		60-80cm	0.3cr	0.3cr Double Staggered at 0.3m offset	45 No.
Cornus sanguinea		60-80cm	0.3cr	0.3cr Double Staggered at 0.3m offset	45 No.
Crataegus monogyna		60-80cm	0.3cr	0.3cr Double Staggered at 0.3m offset	45 No.
Ilex aquifolium		60-80cm	0.3cr	0.3cr Double Staggered at 0.3m offset	45 No.
Malus sylvestris		60-80cm	0.3cr	0.3cr Double Staggered at 0.3m offset	45 No.
Taxus baccata		100-125cm	0.5cr	Transplant Bushy 1/3 brks BR Plant and maintained as hedge	93 No.

Species Name	Height	Pot Size	Specification	Density	No.
Juniperus conferta	20-30cm	10L	Feather Bushy	Counted	No.

Species Name	Height	Pot Size	Specification	Density	No.
Buxus sempervirens (cone)	100-120cm	45L	Cone C Plant as specimen	Counted	1 No.
Ceanothus 'Gloire de Versailles'	40-60cm	3L	Leader With Lateralis 3 brks C	2/m²	74 No.
Cistus corbariensis	30-40cm	3L	Bushy 4 brks C	2/m²	74 No.
Cornus sanguinea	60-80cm		Branched BR Plant and maintain as hedge	0.3cr Double Staggered at 0.3m offset	15 No.
Cornus avellana	40-60cm		Branched 2 brks BR Plant and maintain as hedge	0.3cr Double Staggered at 0.3m offset	30 No.
Cotoneaster salicifolius 'Gnom'	40-60cm	3L	Branched 3 brks C	3/m²	143 No.
Euonymus fortunei 'Silver Queen'	30-40cm	3L	Bushy 7 brks C	2/m²	97 No.
Hamamelis intermedia 'Ruby Glow'	60-80cm	10L	Bushy C Plant as specimen	Counted	2 No.
Hebe 'Midsummer Beauty'	30-40cm	3L	Bushy 5 brks C	2/m²	74 No.
Hydrangea arborescens 'Annabelle'	40-60cm	3L	Branched 3 brks C	2/m²	51 No.
Quercus angustifolia 'Munstead'	30-40cm	3L	Bushy C	2/m²	15 No.
Phormium tenax 'Gold Sword'	60-80cm	10L	Several shoots C Plant as specimen	Counted	6 No.
Photinia fraseri 'Red Robin'	100-125cm	35L	3 brks C Plant as specimen	Counted	1 No.
Prunus laurocerasus 'Zabeliana'	60-80cm	3L	Bushy 3 brks C	3/m²	143 No.
Prunus lusitanica	60-80cm		Branched 2 brks BR Plant and maintain as hedge	0.3cr Double Staggered at 0.3m offset	45 No.
Rhododendron 'Blaauw's Pink'	40-60cm	5L	Bushy C Plant as specimen	Counted	3 No.
Rosmarinus off. Miss Jessop's Upright	30-40cm	3L	Bushy 4 brks C	2/m²	74 No.
Sarcococca confusa	20-30cm	3L	Bushy 5 brks C	3/m²	143 No.
Sarcococca hookerana humilis	60-80cm	10L	Bushy C	4/m²	24 No.
Viburnum davidii	20-30cm	3L	Bushy 3 brks C	3/m²	143 No.
Viburnum farreri	60-80cm	10L	Bushy C Plant as specimen	Counted	1 No.
Viburnum opulus	60-80cm		Branched 2 brks BR Plant and maintain as hedge	0.3cr Double Staggered at 0.3m offset	30 No.
Weigela florida 'Folius Purpureis'	40-60cm	3L	Branched 4 brks C	2/m²	51 No.

Species Name	Height	Pot Size	Specification	Density	No.
Bergenia cordifolia 'Purpurea'	3L	Full Pot	5/m²	54 No.	
Helleborus orientalis	3L	Full Pot	5/m²	54 No.	

Species Name	Specification	Density	No.
Allium caeruleum	Plant in groups of 3	6/m²	42 No.
Galanthus nivalis	Plant in groups of 3-5	6/m²	106 No.
Narcissus 'Tete a Tete'	Plant in groups of 3-5	5/m²	106 No.
Narcissus 'Tete a Tete'	Plant in random groups of 5	15/m²	213 No.

Species Name	Height	Pot Size	Specification	Density	No.
Asplenium scolopendrium	5-7.5L	Full Pot	5/m²	106 No.	
Matteuccia struthiopteris	6-7.5L	Full Pot	5/m²	54 No.	
Polystichum aculeatum	3L	Full Pot	5/m²	54 No.	

Species Name	Height	Pot Size	Specification	Density	No.
Anemanthele lessoniana	3L	Full Pot	12/m²	114 No.	

SPECIFICATION
All works generally, to comply with the written Soft Landscape Specification.

NOTE: DO NOT SCALE FROM DRAWING

Legend

- Existing trees to be retained and protected during construction
- Proposed tree planting within soft landscape. See detail on sheet
- Proposed specimen shrub planting to receive short angular staking on half standards with expandable tree ties. Irrigation tubing to root system of specimens as required
- Proposed hedge planting to be planted in a single row at 300mm centres
- Proposed native hedge planting to be planted in a single row 300mm apart and at 300mm centres in each row. To be maintained at 1.8m height.
- Proposed shrub planting to receive 75mm bark mulch after planting operations
- Proposed mix shrub planting to be planted in groups of 3-5no. of each species and as above
- Proposed bulb shrub planting to be planted in groups of 3-5no. of each species in line with good horticultural practice prior to turling
- Proposed grass areas to receive good quality shade tolerant amenity turf laid in line with good horticultural practices
- Proposed grassland areas, to be seeded with Mead2 Acid Soil Wildflower seed mix and sown at 4g/m² as supplied by Meadowmania.co.uk or similar
- Proposed raised composite planters in an anthralite grey finish or similar, to be between 1500x500mm and 900-1000mm height
- Proposed areas to receive 75mm bark mulch



Rev	Date	Details	Drawn
E	10.01.19	Layout change	JNT
D	29.08.18	Client Comments	JNT
C	10.08.18	Client Comments	JNT
B	29.06.18	Layout Changes	JNT
A	06.06.18	Client comments	JS



HEAD OFFICE
Rodbourne Rail Business Centre, Grange Lane,
Malmesbury, SN16 0ES
Tel: 01666 825646

Courtyard House, Mill Lane, Godalming, GU7 1EY
Tel: 01483 425714

Suite 6, Crescent House, Yonge Close, Eastleigh, SO50 9SX
Tel: 02382 026300

9 Brownlow Road, Cambridge, CB4 3NG
Tel: 07825 868654

Unit 50, Space Business Centre Gloucester, Olympus Park,
Quedgeley, Gloucester, GL2 4AL
Tel: 07769 263864

email: mail@acdenv.co.uk
www.acdenvironmental.co.uk

Howarth Homes
plc

scheme: 36-40 Rickmansworth

Road, Northwood

client: Howarth Homes Plc

drawing: Landscape Proposals


date: Jul. 2017

scale: 1:200@A1


drawing no: HOW21285-11 E

drawn: JNT checked: HCS

Copyright of ACD Environmental Ltd. All rights described in Chapter IV of the Copyright, Designs and Patents Act 1988 have been generally asserted. 2011. Copyright of this plan remains with ACD until all fees have been paid in full.

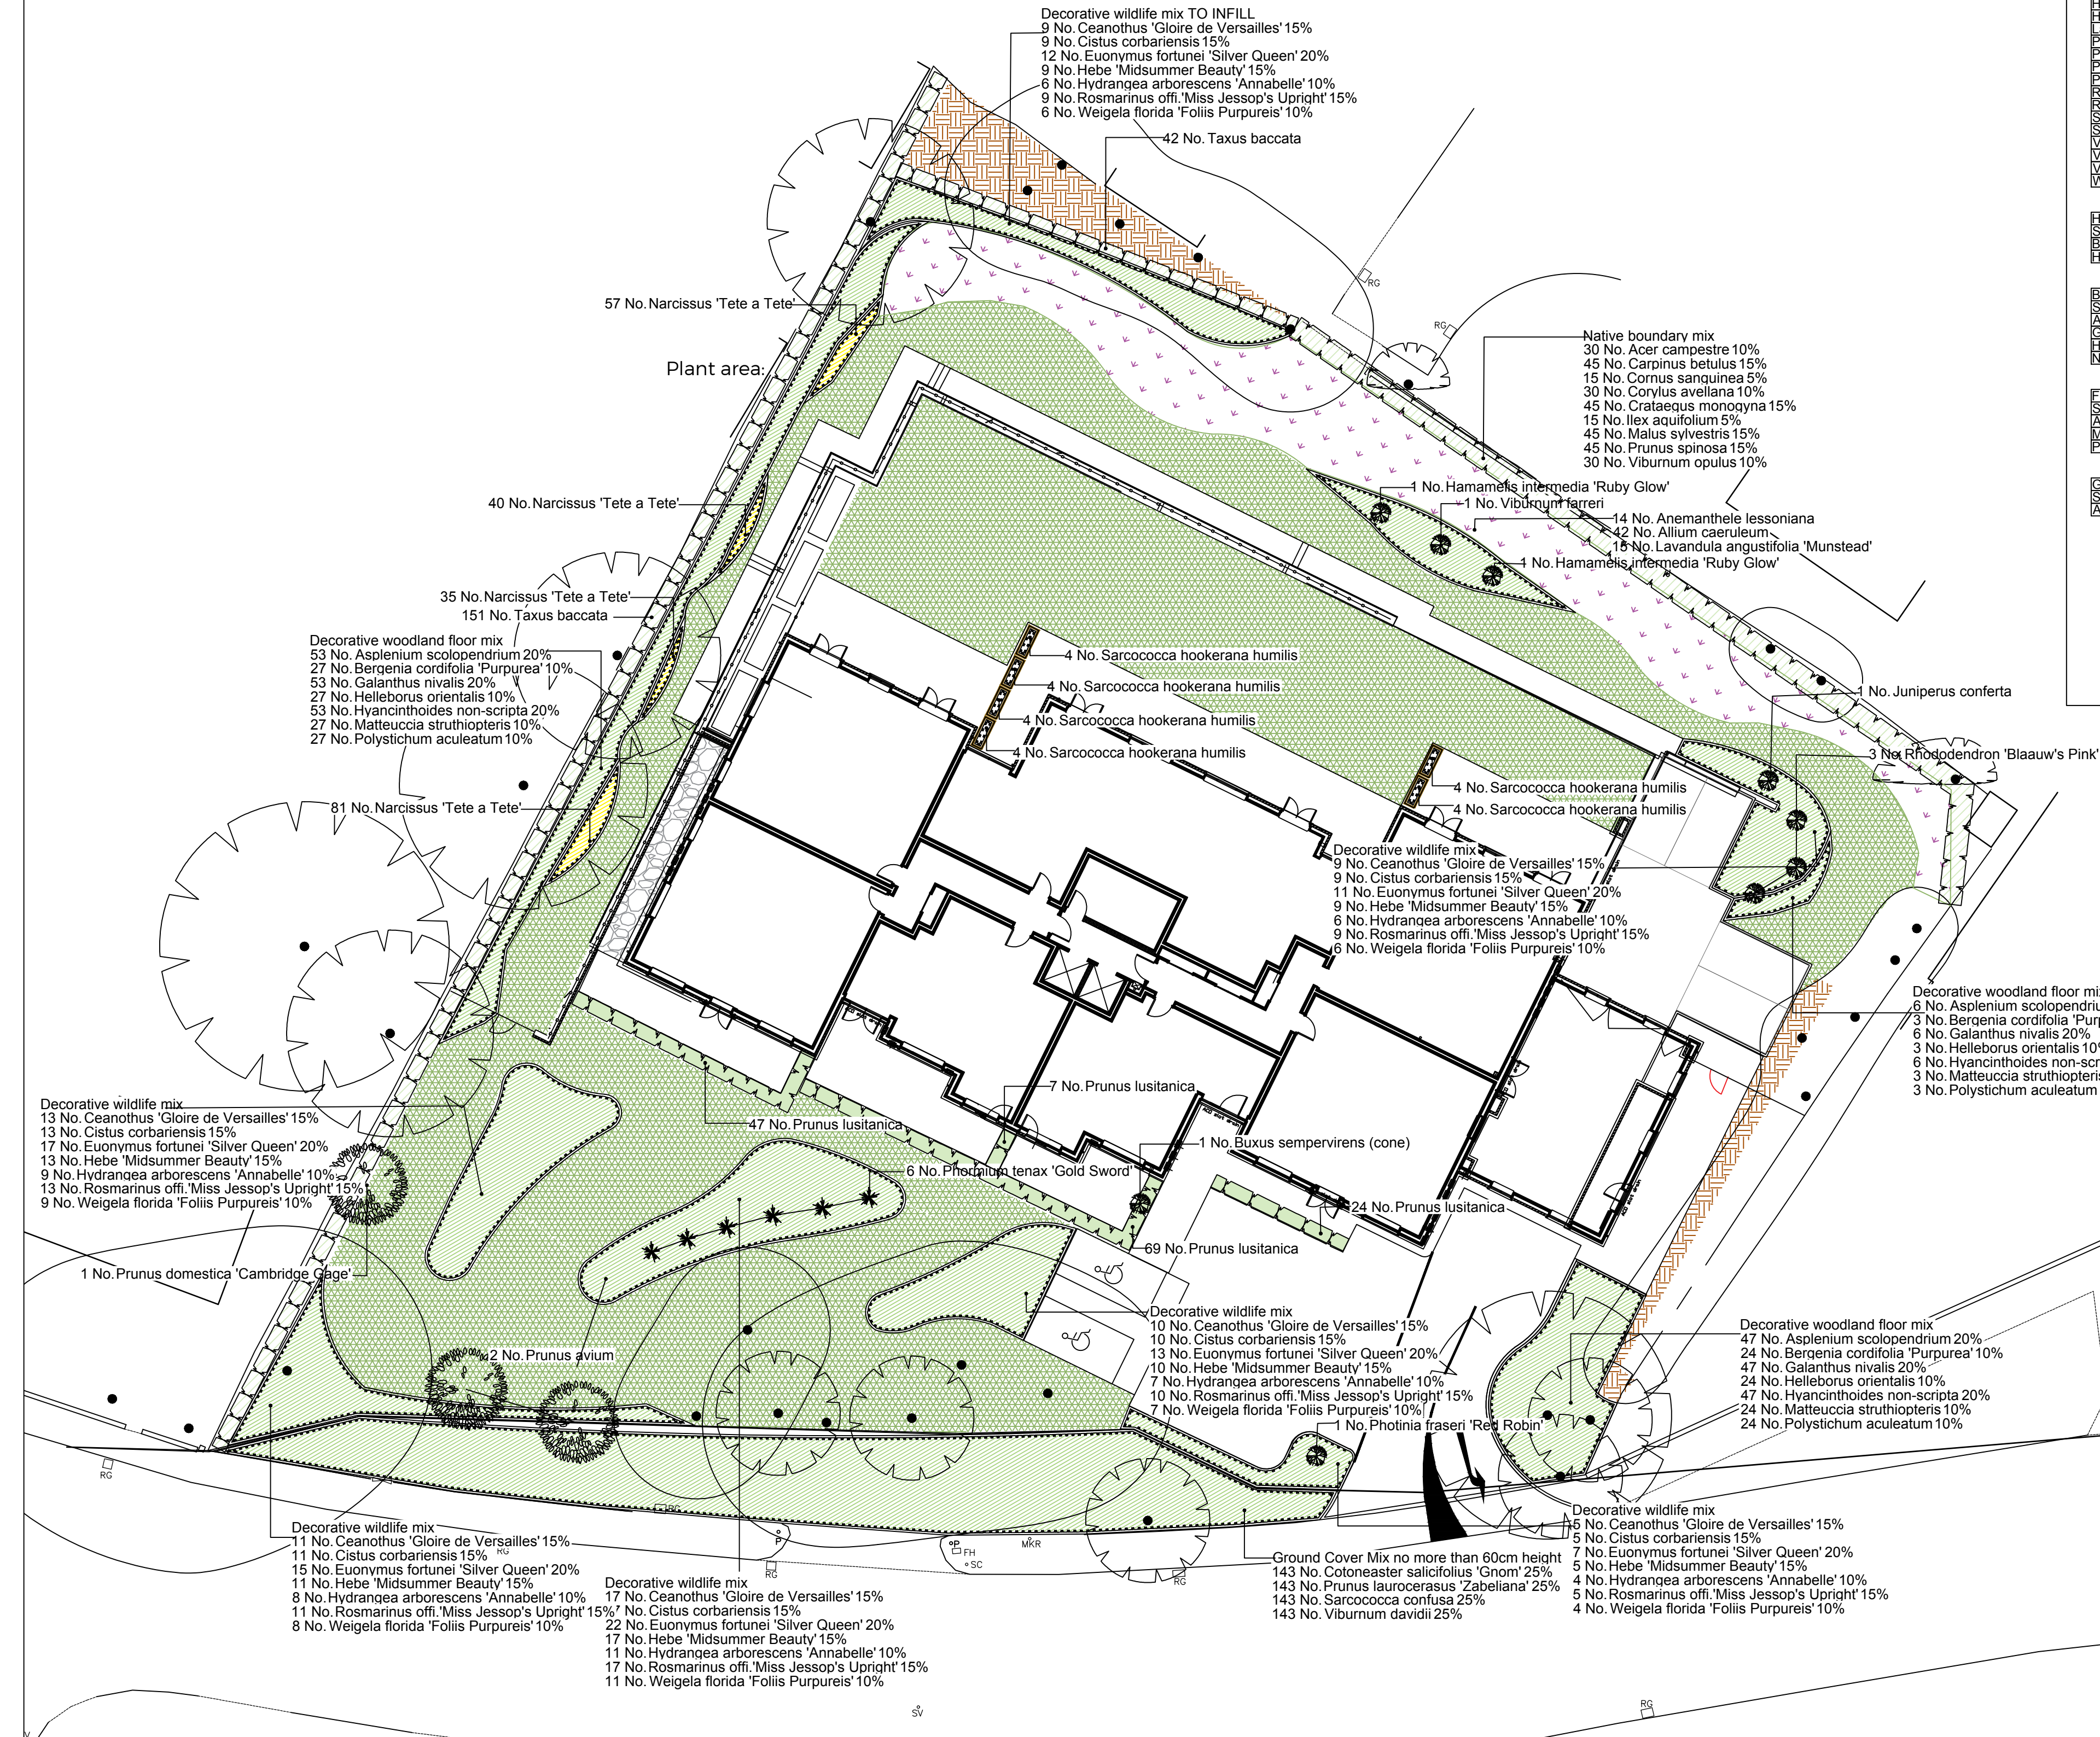

Tree Pit Detail: Soft Landscape

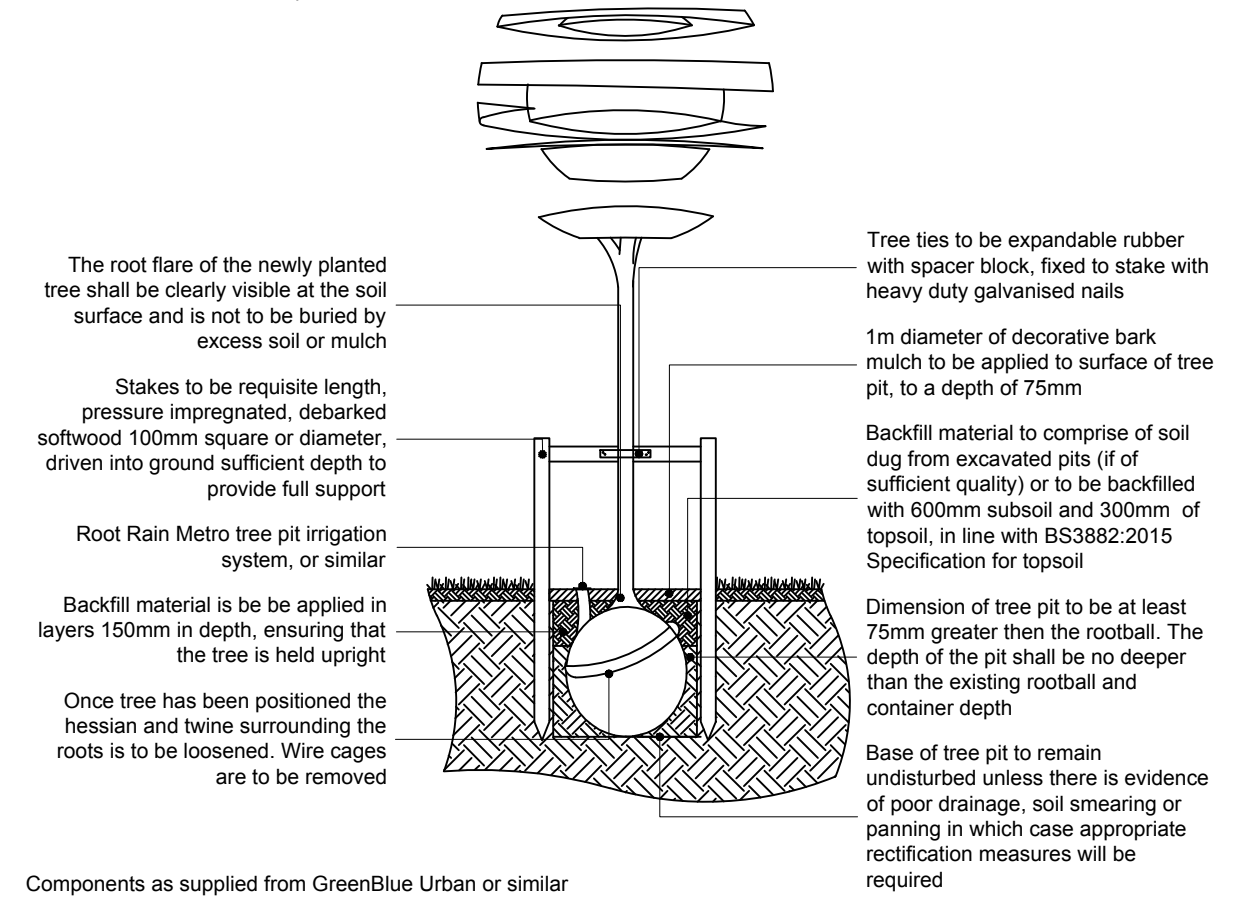

Components as supplied from GreenBlue Urban or similar