



plans - all as existing /
already approved...

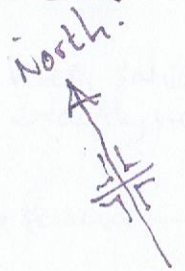

existing lawns.

existing patio.

optional - external skin removed +
steel beam installed to make utility
approx. 150mm wider here.

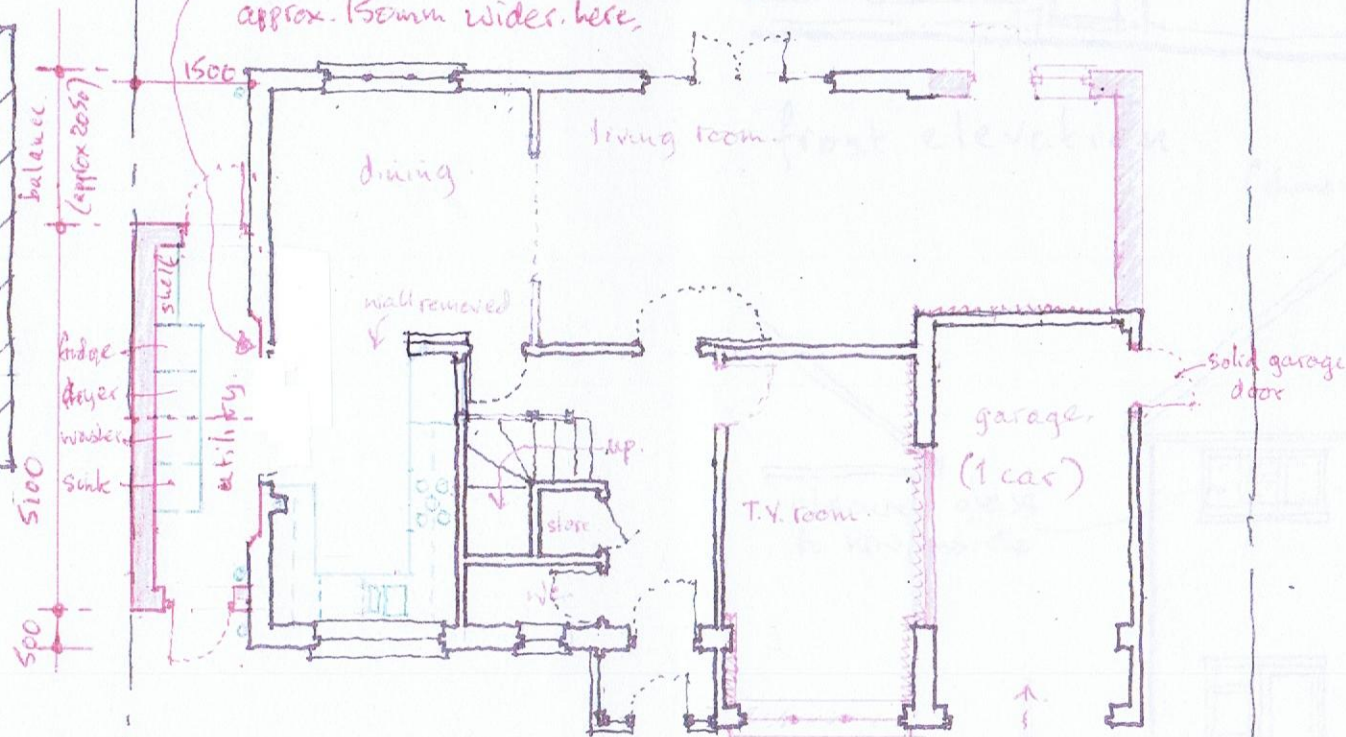


ground-floor plans

existing hard-
standing for 2
further cars.

new roof = 15° pitch
sandtolt 20/20 tiles

velux skylight..

side gutter built
on side wall (eg.
no trespass onto neighbour's
property..)

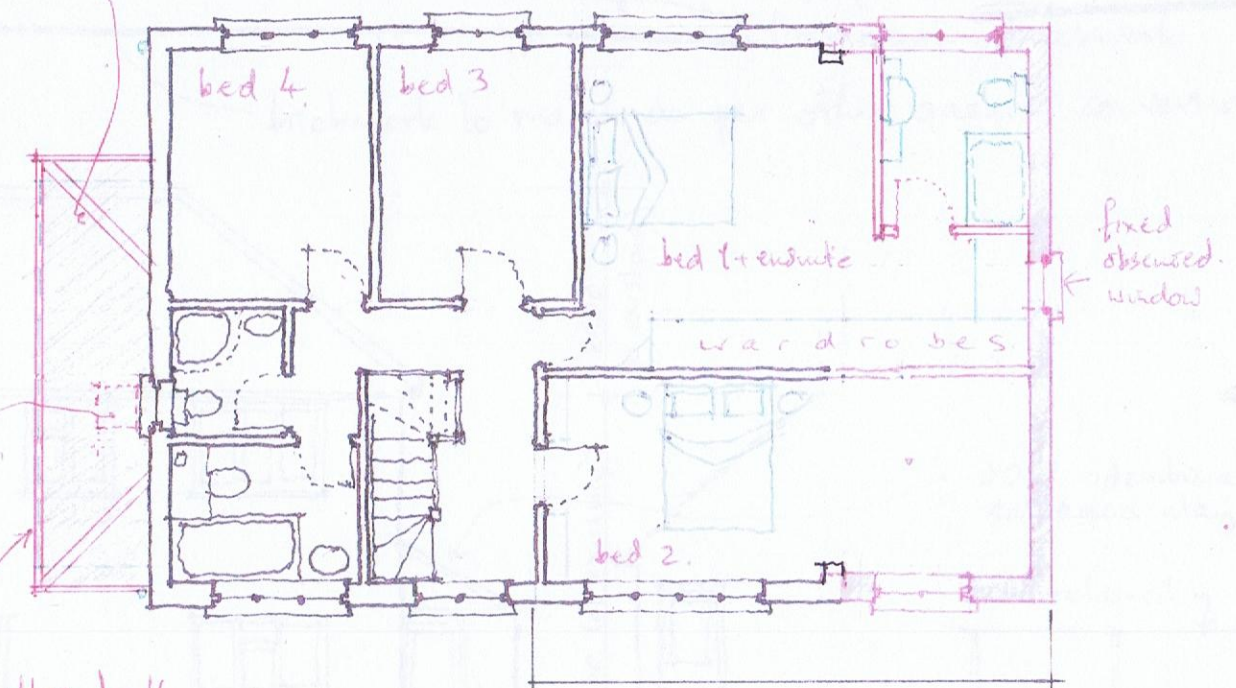

first-floor plans.

proposed conversion / extension / alteration at
4 Drysdale Close, Northwood, HA 6 2YT.

for Mrs Mrs Malik.
scale 1:100 @ A3 size.


Nov '14

drawing 204

all eaves + ridge heights will align with existing...

(chimney stack lost)


REGISTERED ARCHITECT
DESIGNER and ILLUSTRATOR
email: michaeloakesarchitect@googlemail.com
phone or fax. 01895 235089

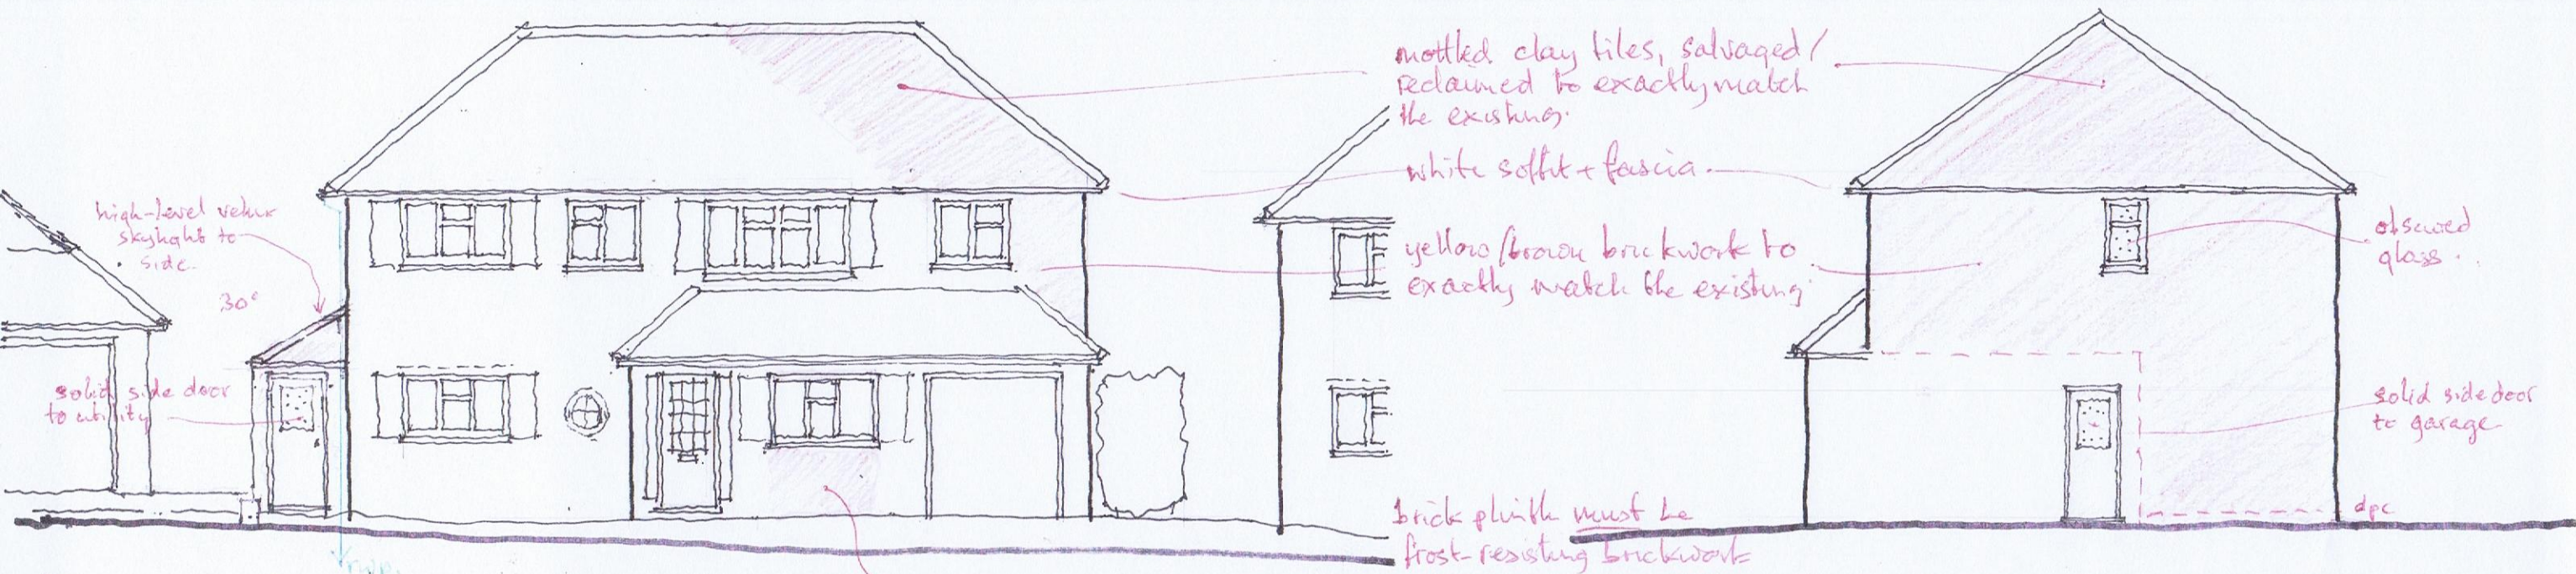

front elevation.

side elevation

(chimney stack lost) brickwork to match, as per other garage conversions in this street.

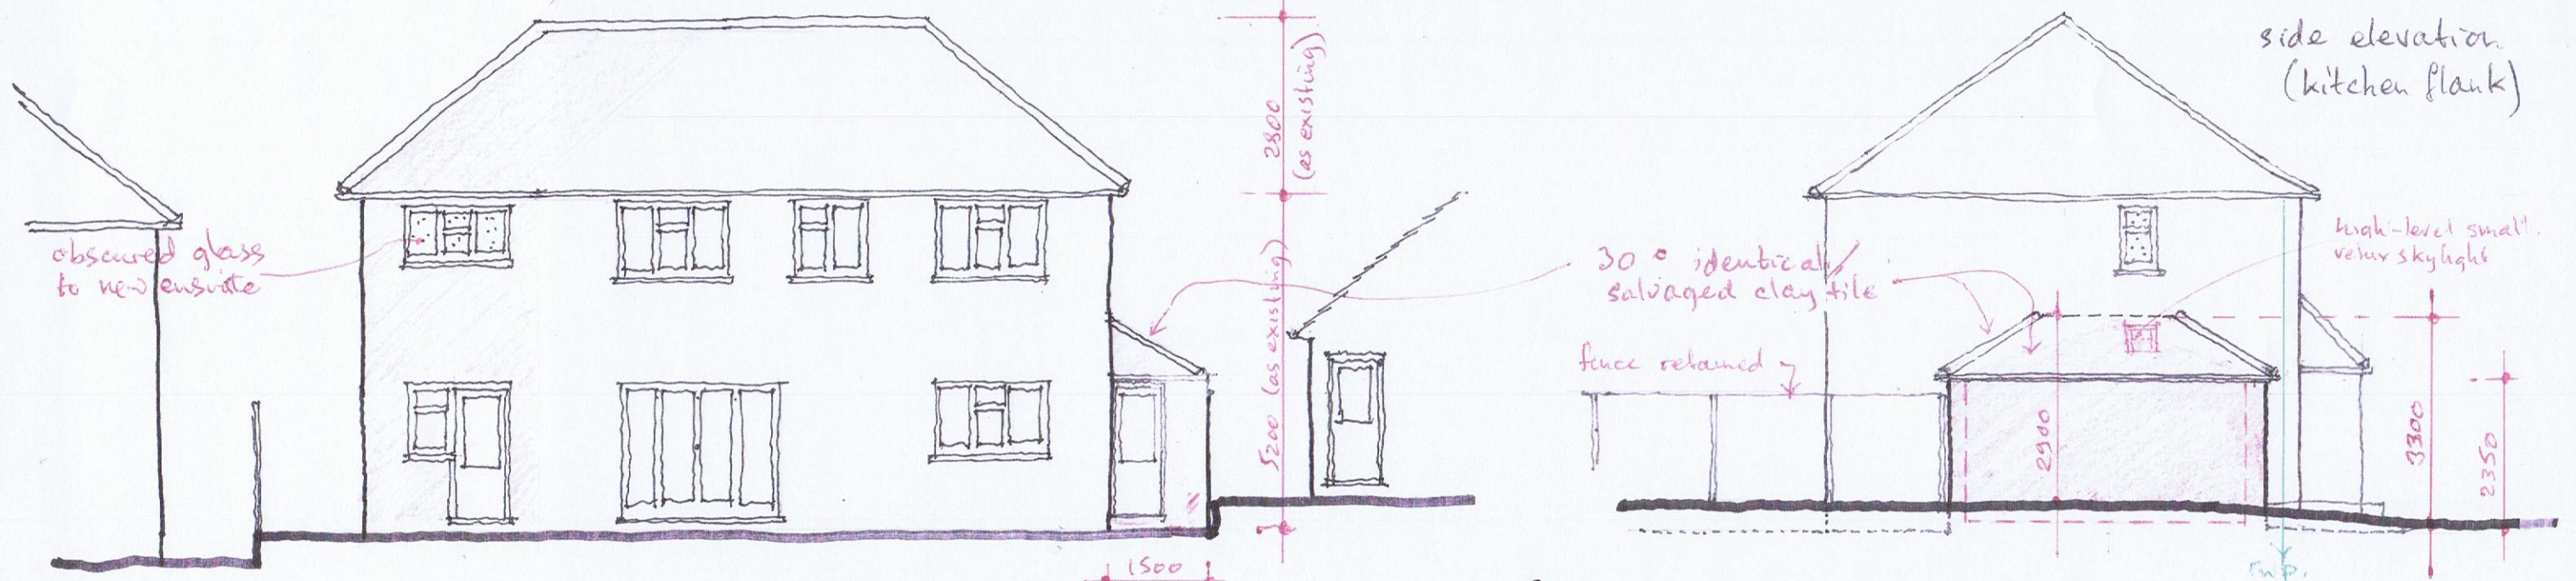

side elevation
(kitchen flank)

rear elevation.

elevations, all as existing / already approved..

proposed conversion / extension / alteration at
4 Drysdale Close, Northwood, HA 6 2YT.

for Mr + Mrs Malik.
scale 1:100 @ A3 size.

Nov. '14

drawing 205