



MICHAEL OAKES, B.A.Hons
Dipl. Architecture

REGISTERED ARCHITECT
DESIGNER and ILLUSTRATOR
email: michaeloakesarchitect@googlemail.com
phone or fax. 01895 235089

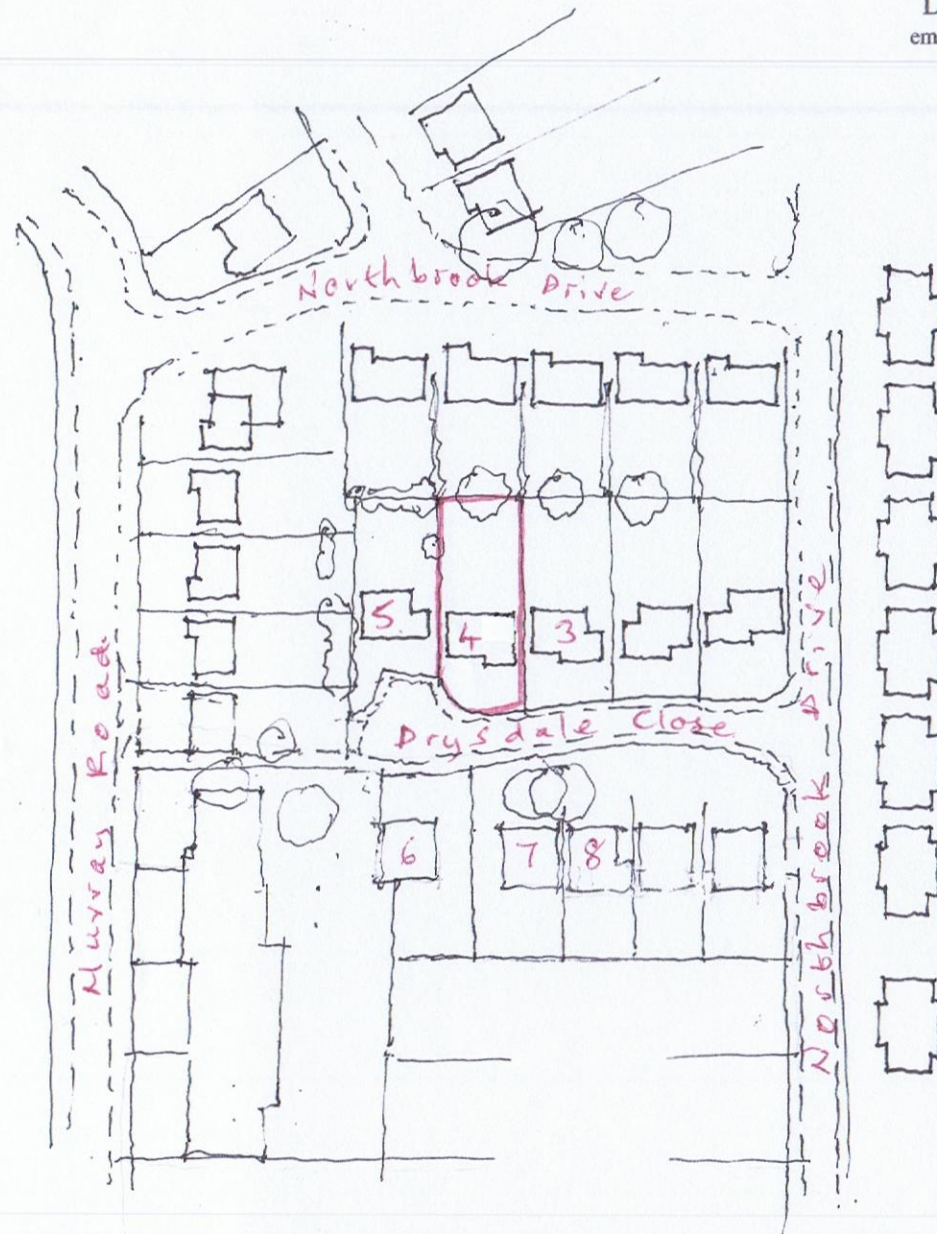

location plan. scale 1:1250

0 25 50 100 150 metres

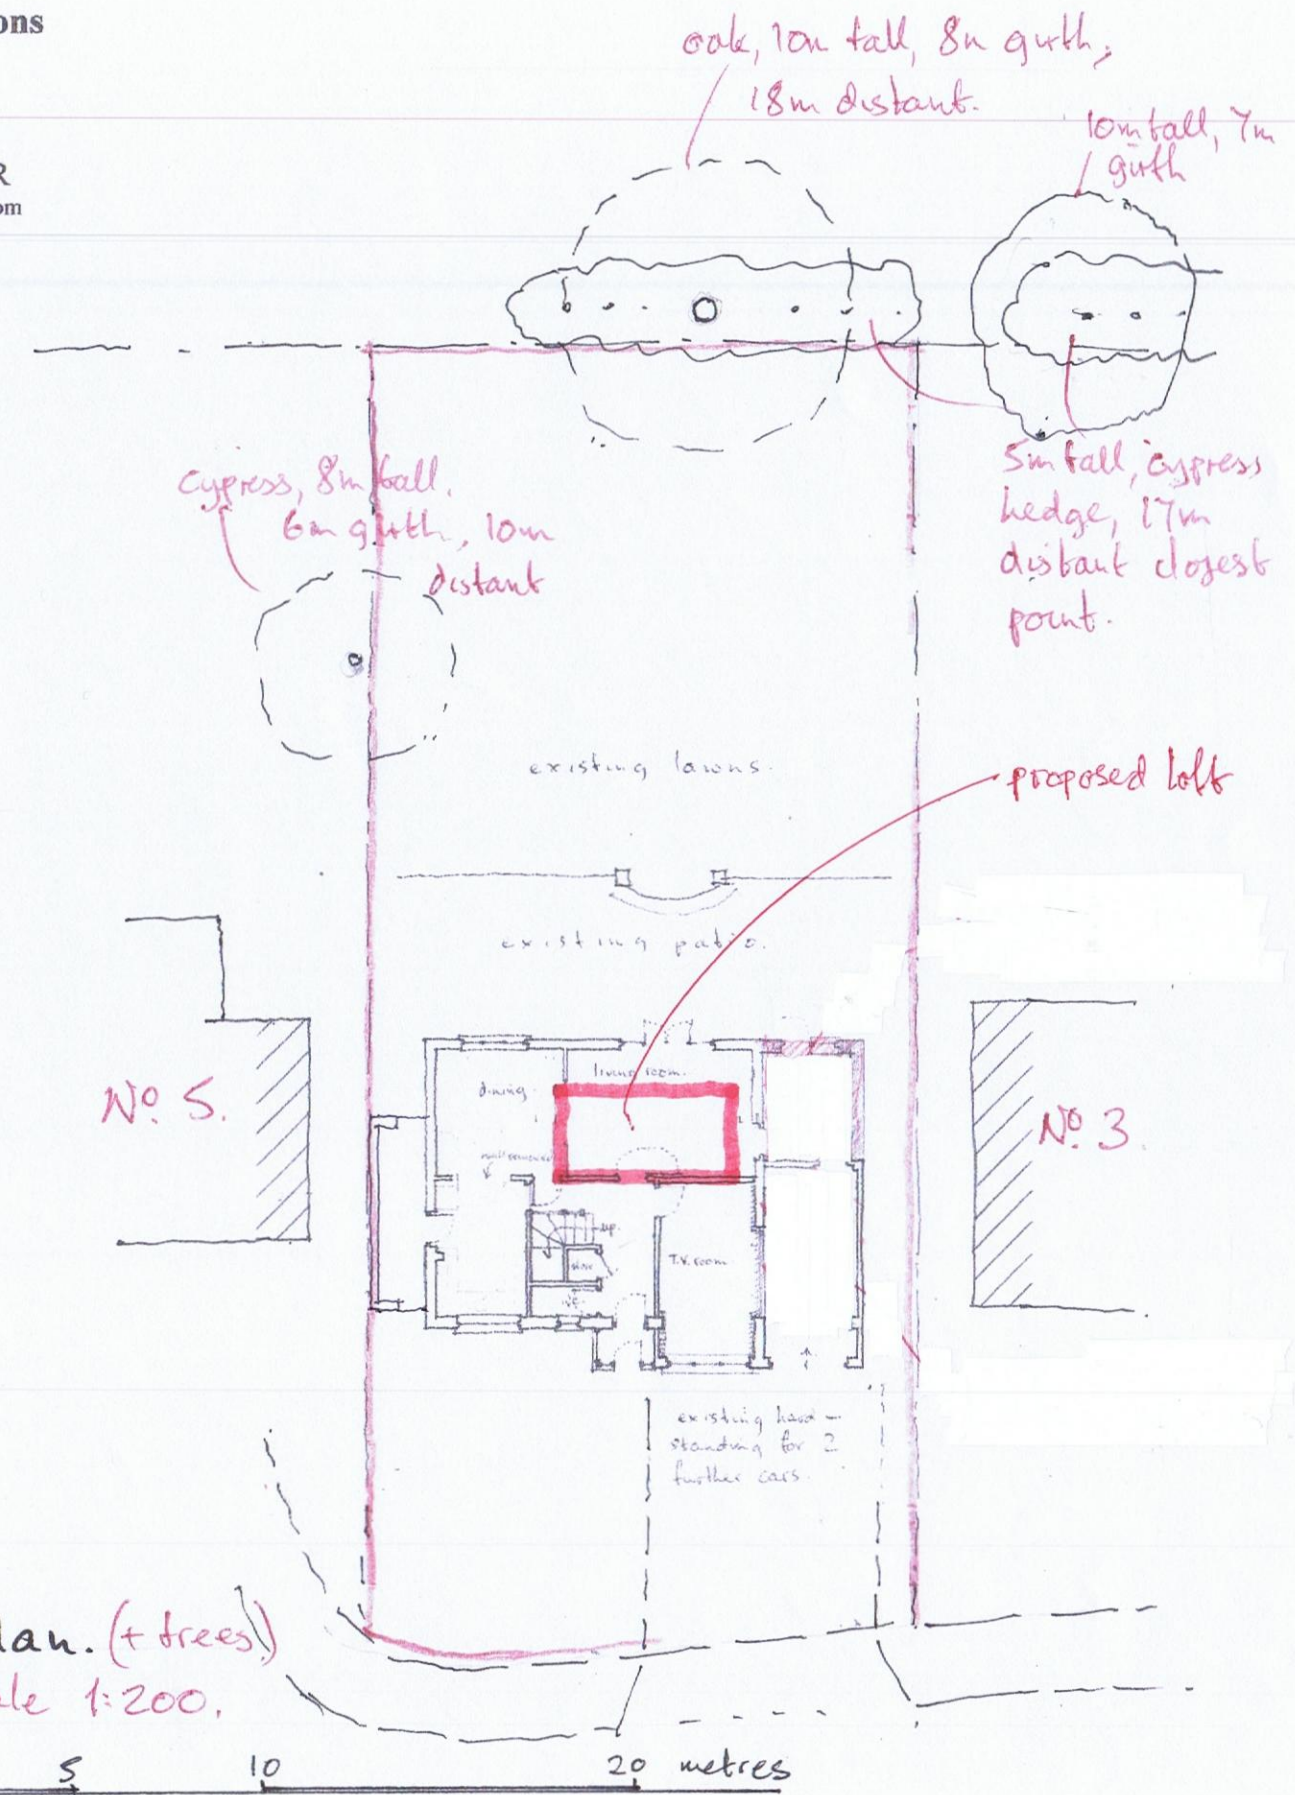

site plan. (+ trees)
scale 1:200.

0 5 10 20 metres

proposed conversion/extension/alteration at
4 Drysdale Close, Northwood, HA6 2YT.

for Mr & Mrs Malik.
scale @ A3 size.

Nov '14

drawing 206a.
a- utility added 11.12.14.