


all eaves + ridge heights will align with existing...

(chimney stack lost)

REGISTERED ARCHITECT
DESIGNER and ILLUSTRATOR
email: michaeloakesarchitect@googlemail.com
phone or fax. 01895 235089

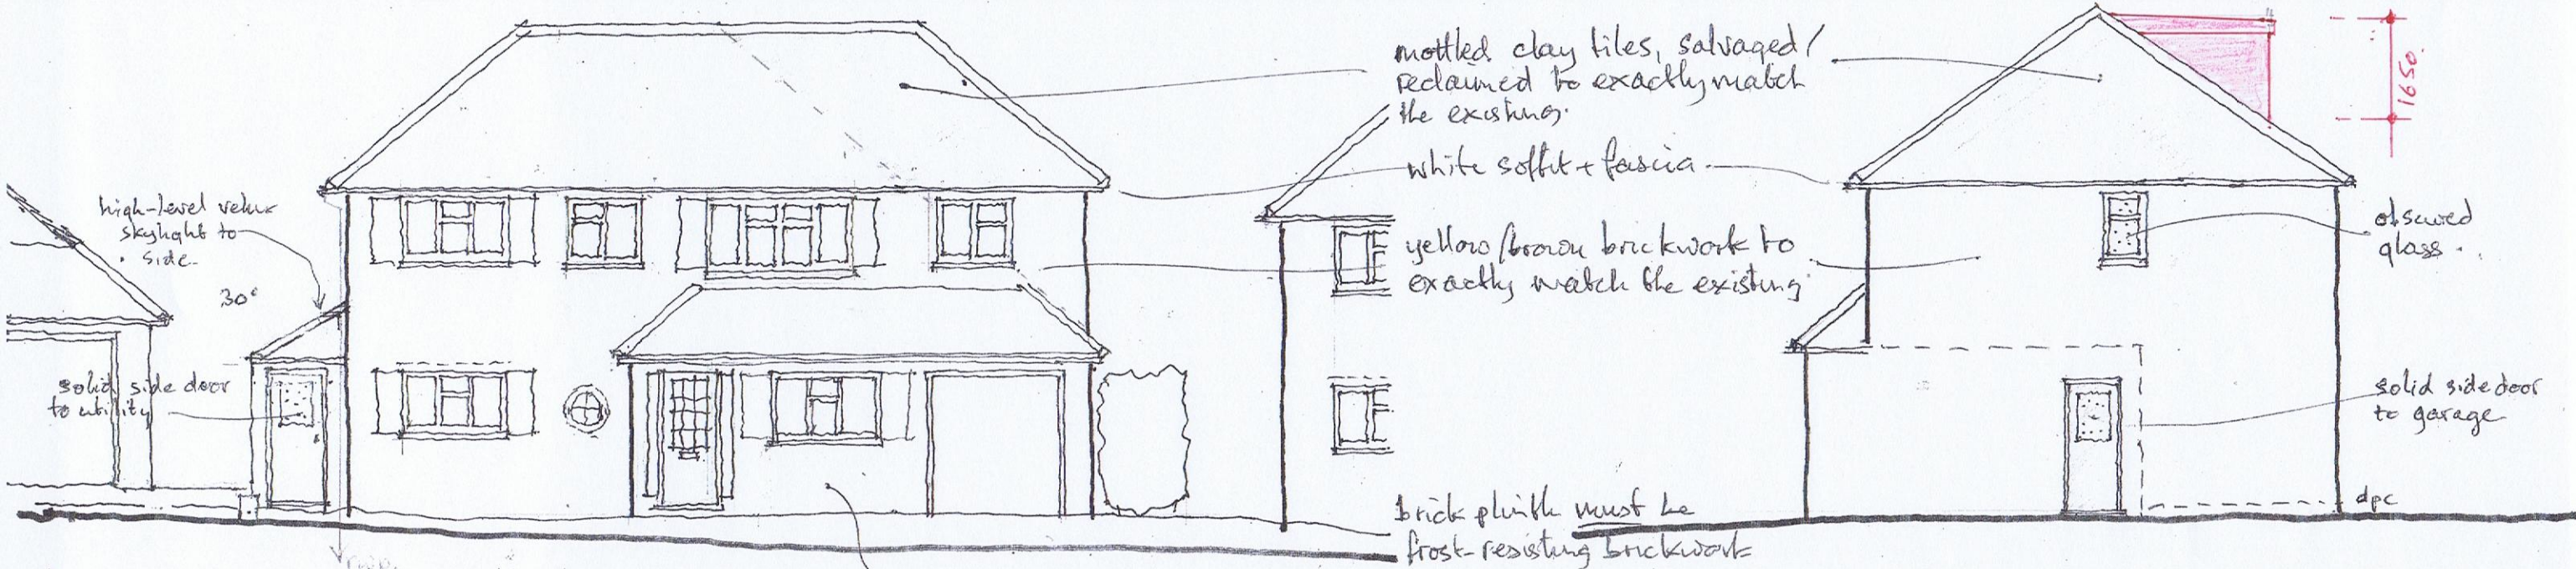


front elevation.

(chimney stack lost)

brickwork to match, as per other garage conversions in this sheet.

side elevation

side elevation
(kitchen flank)

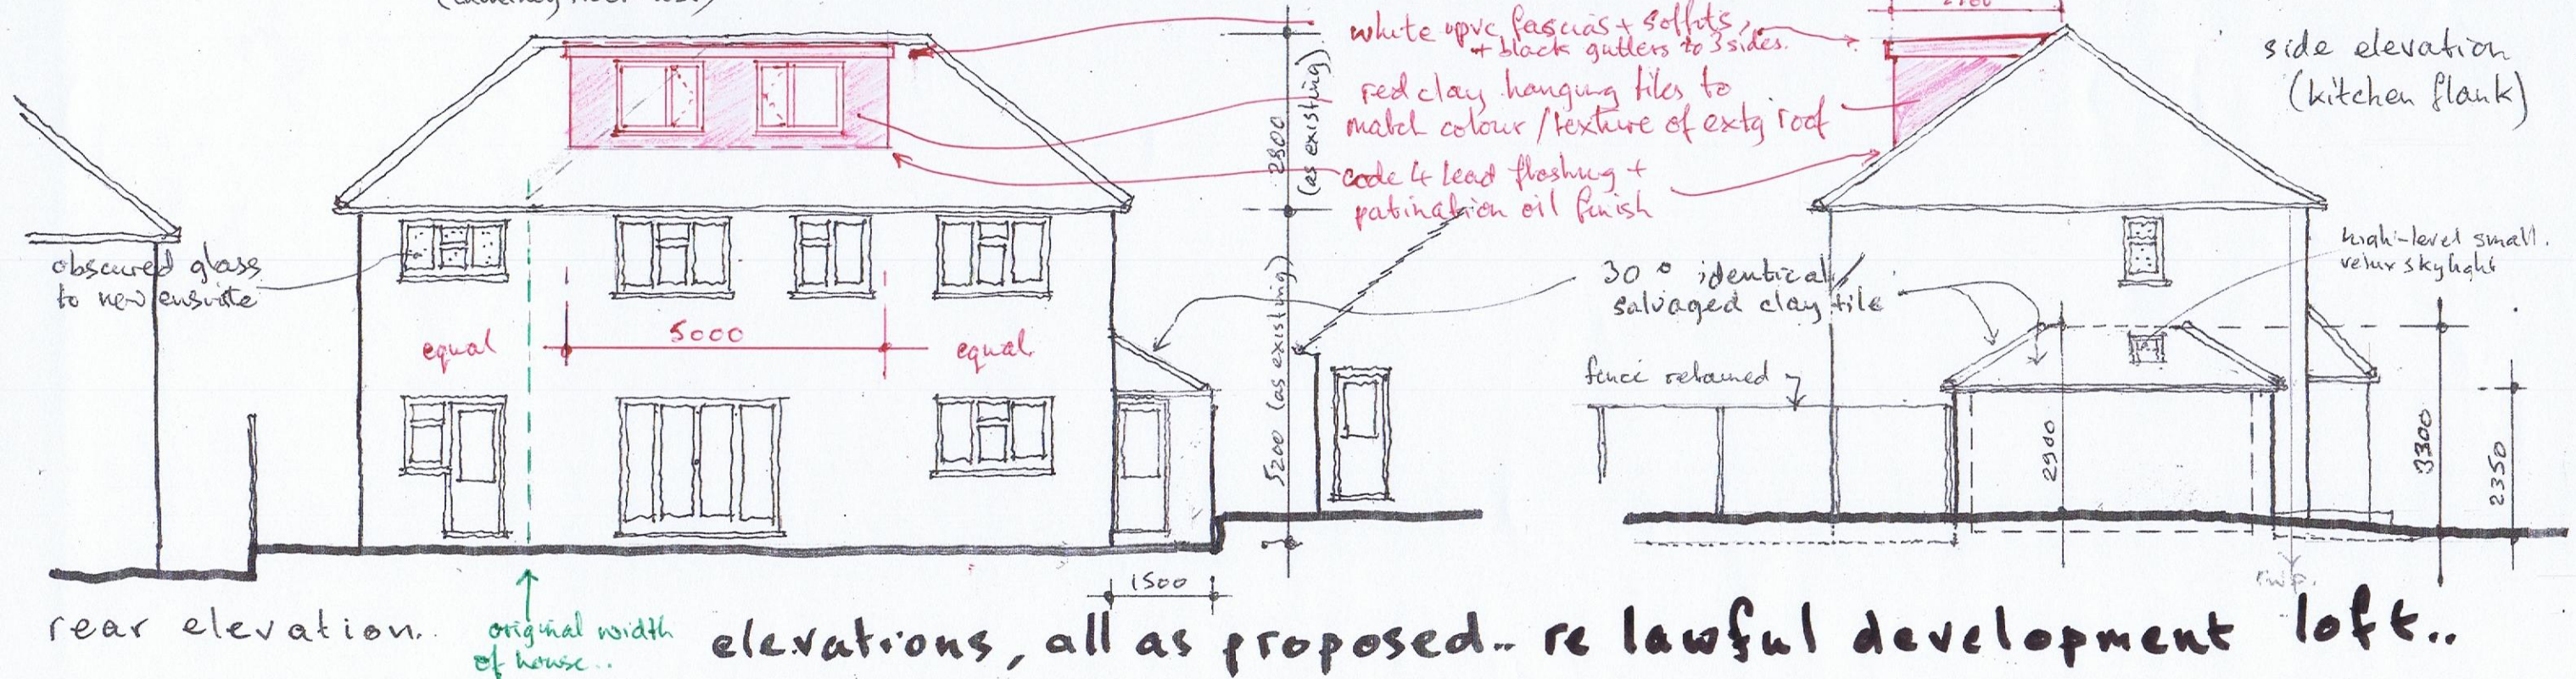

rear elevation.

original width of house..

elevations, all as proposed.. re lawful development loft..

proposed conversion / extension / alteration at
4 Drysdale Close, Northwood, HA 6 2YT.

for Mrs Mrs Malik
scale 1:100 @ A3 size.

Nov '14

drawing 203 a
a - dormer measurement added
11.12.14