


General Notes:

All dimensions are in millimeters unless noted otherwise.

All dimensions to be verified on site.

For any discrepancies and omissions, it is recipient's responsibility to verify the same specifically with the designer.

The copyright of this drawing is held by ARMDB. No unauthorized use or copies are permitted without our consent.

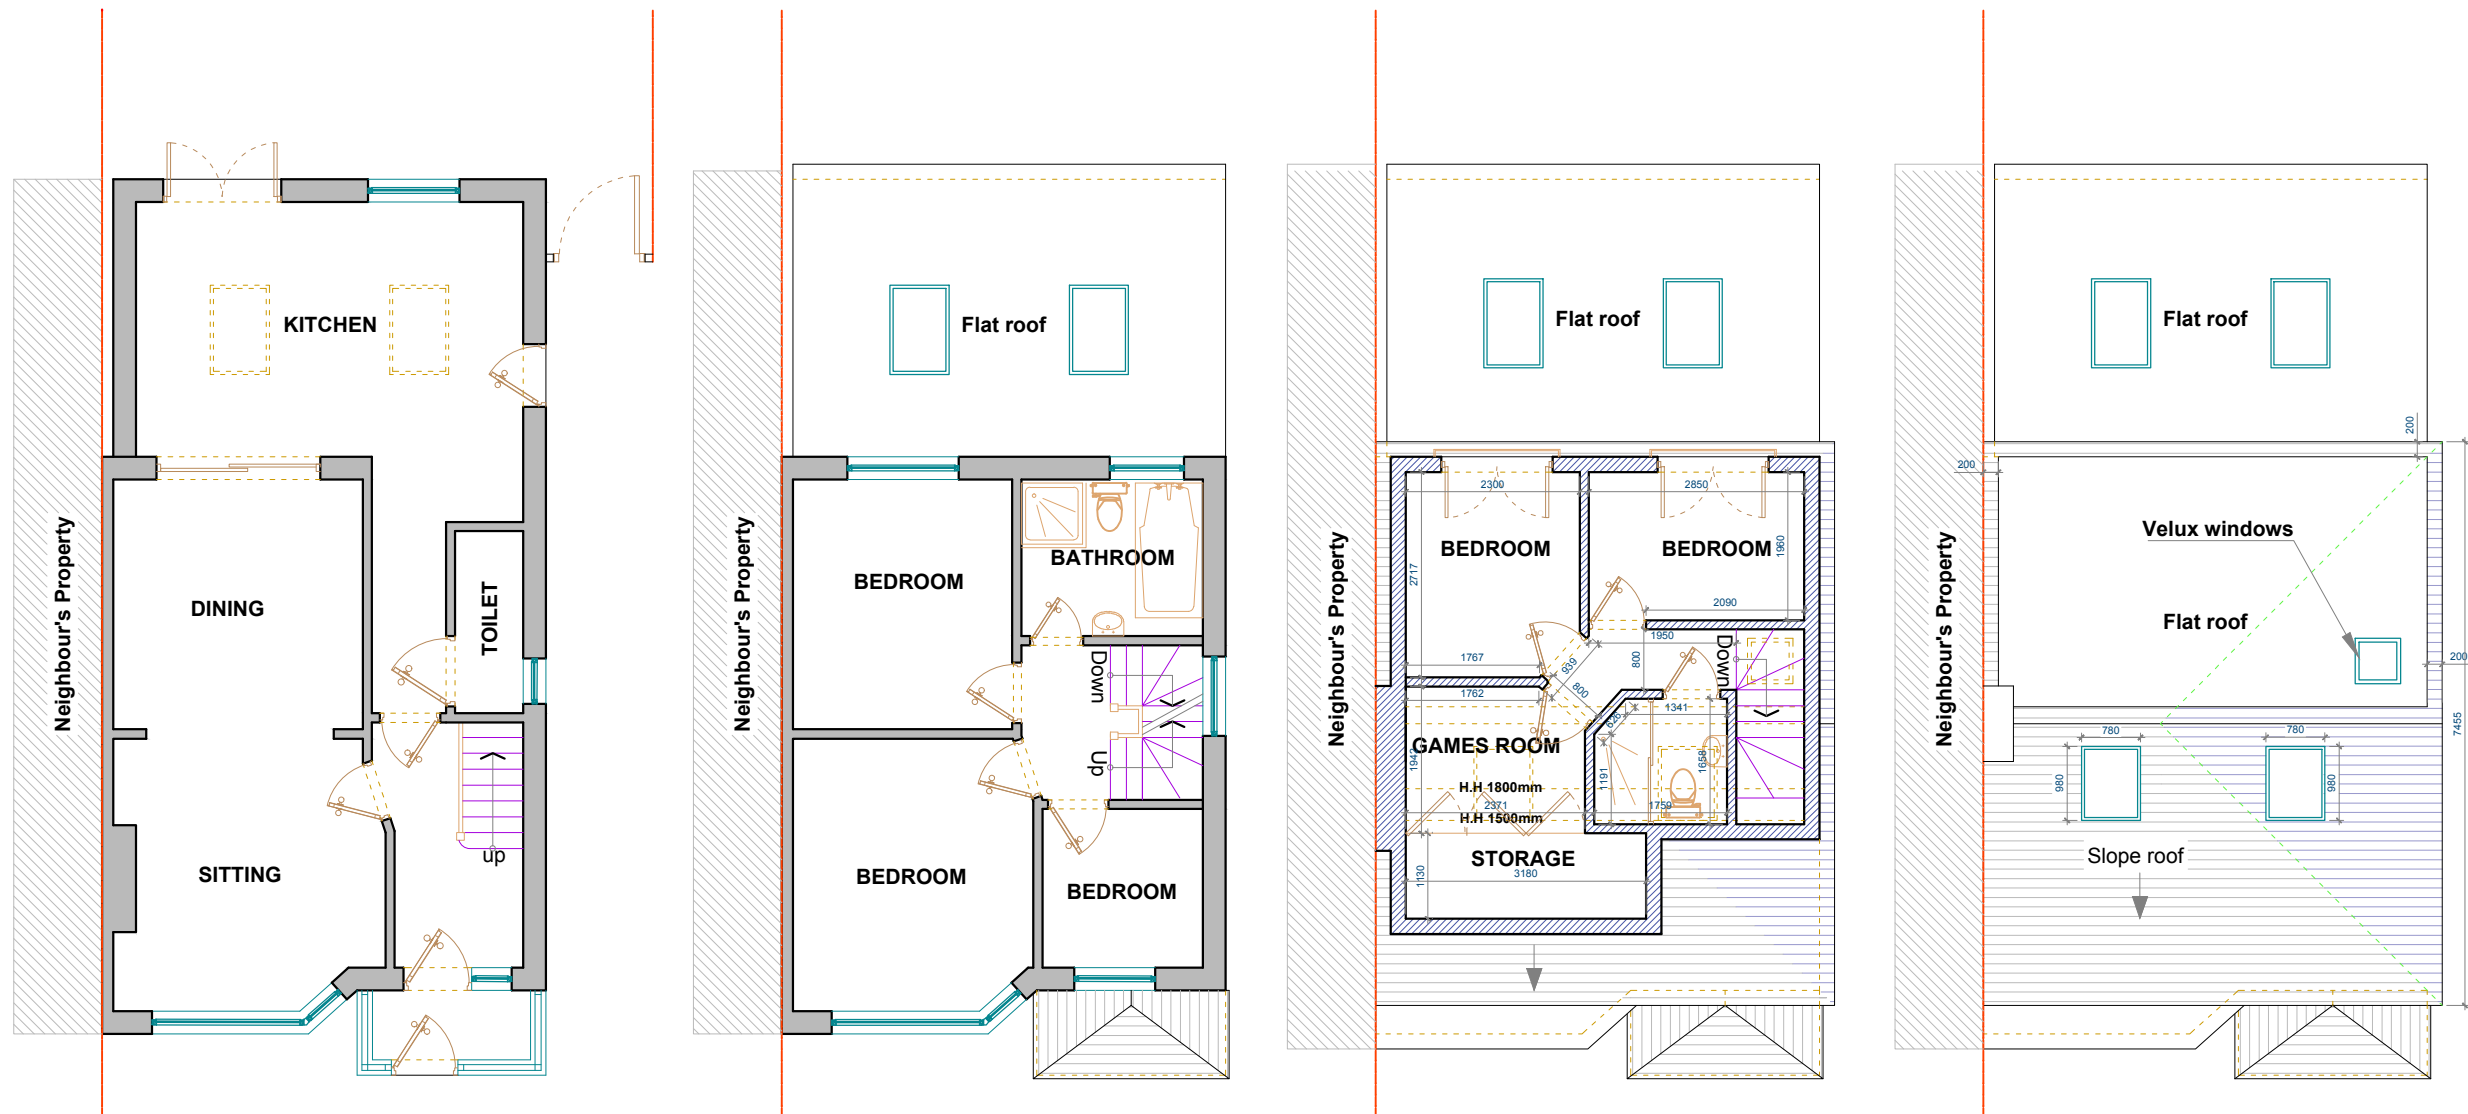

1 PROPOSED GROUND FLOOR PLAN
SCALE 1:100 @ A3

2 PROPOSED FIRST FLOOR PLAN
SCALE 1:100 @ A3

3 PROPOSED LOFT PLAN
SCALE 1:100 @ A3

4 PROPOSED ROOF PLAN
SCALE 1:100 @ A3



Client
Waseem Jugon

Project Title
Proposed Loft Conversion

Project Address
@55 Dellfield Crescent
UB8 2EU

Drawing Title
PROPOSED DRAWINGS

Scale 1:100	A3
Date 26/08/2020	Drawn SZ
Drawing No. ARMDB20/DC/005	Rev 00

