


General Notes:

All dimensions are in millimeters unless noted otherwise.


All dimensions to be verified on site.

For any discrepancies and omissions, it is recipient's responsibility to verify the same specifically with the designer.


The copyright of this drawing is held by ARMDB. No unauthorized use or copies are permitted without our consent.

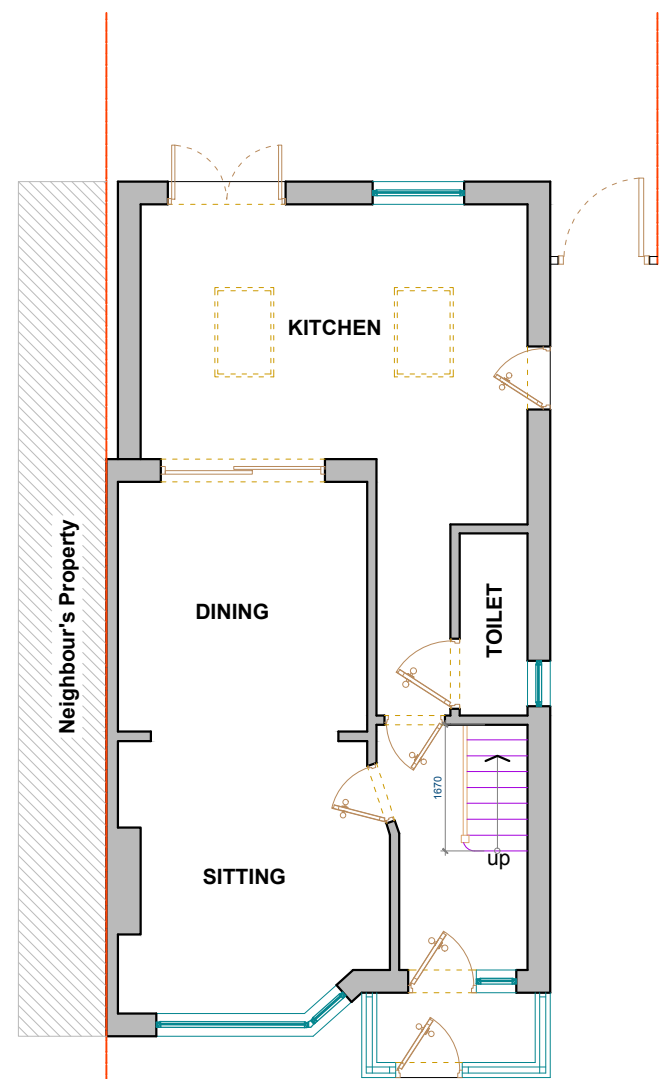


1 EXISTING GROUND FLOOR PLAN
SCALE 1:100 @ A3

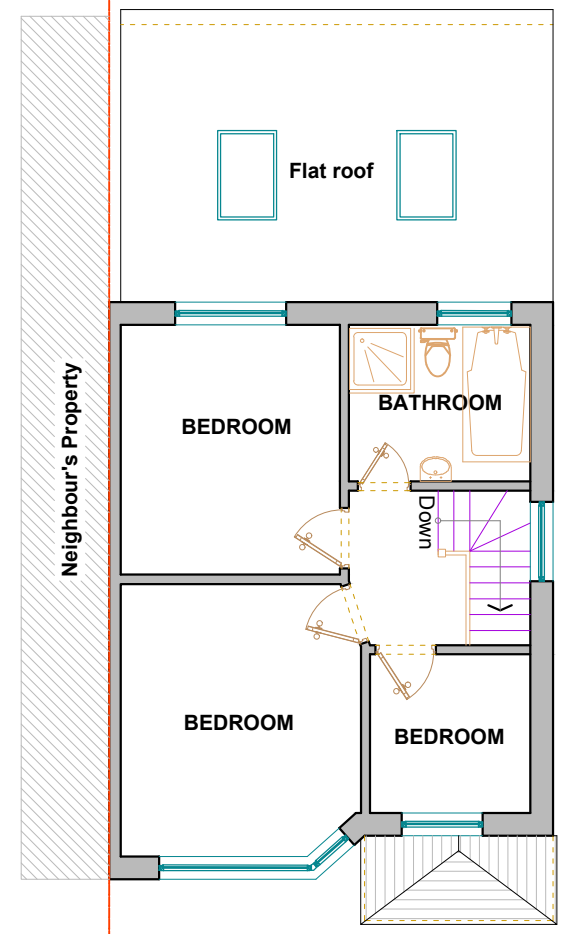

2 EXISTING FIRST FLOOR PLAN
SCALE 1:100 @ A3

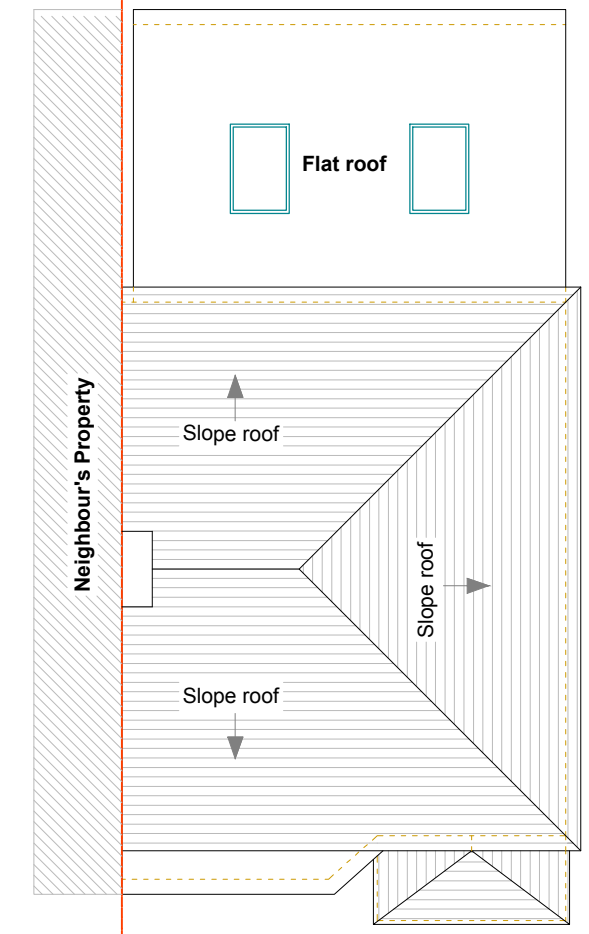

3 EXISTING ROOF PLAN
SCALE 1:100 @ A3

 

Client	
Waseem Jugon	
Project Title	
Proposed First floor Rear Extension & porch	
Project Address	
@55 Delfield Crescent UB8 2EU	

Drawing Title	
EXISTING DRAWINGS	
Scale	A3
1:100	
Date 26/08/2020	Drawn
	Checked SZ
Drawing No. ARMDB20/DC/003	Rev 00