




General Notes:

All dimensions are in millimeters unless noted otherwise.

All dimensions to be verified on site.

For any discrepancies and omissions, it is recipient's responsibility to verify the same specifically with the designer.

The copyright of this drawing is held by ARMDB. No unauthorized use or copies are permitted without our consent.

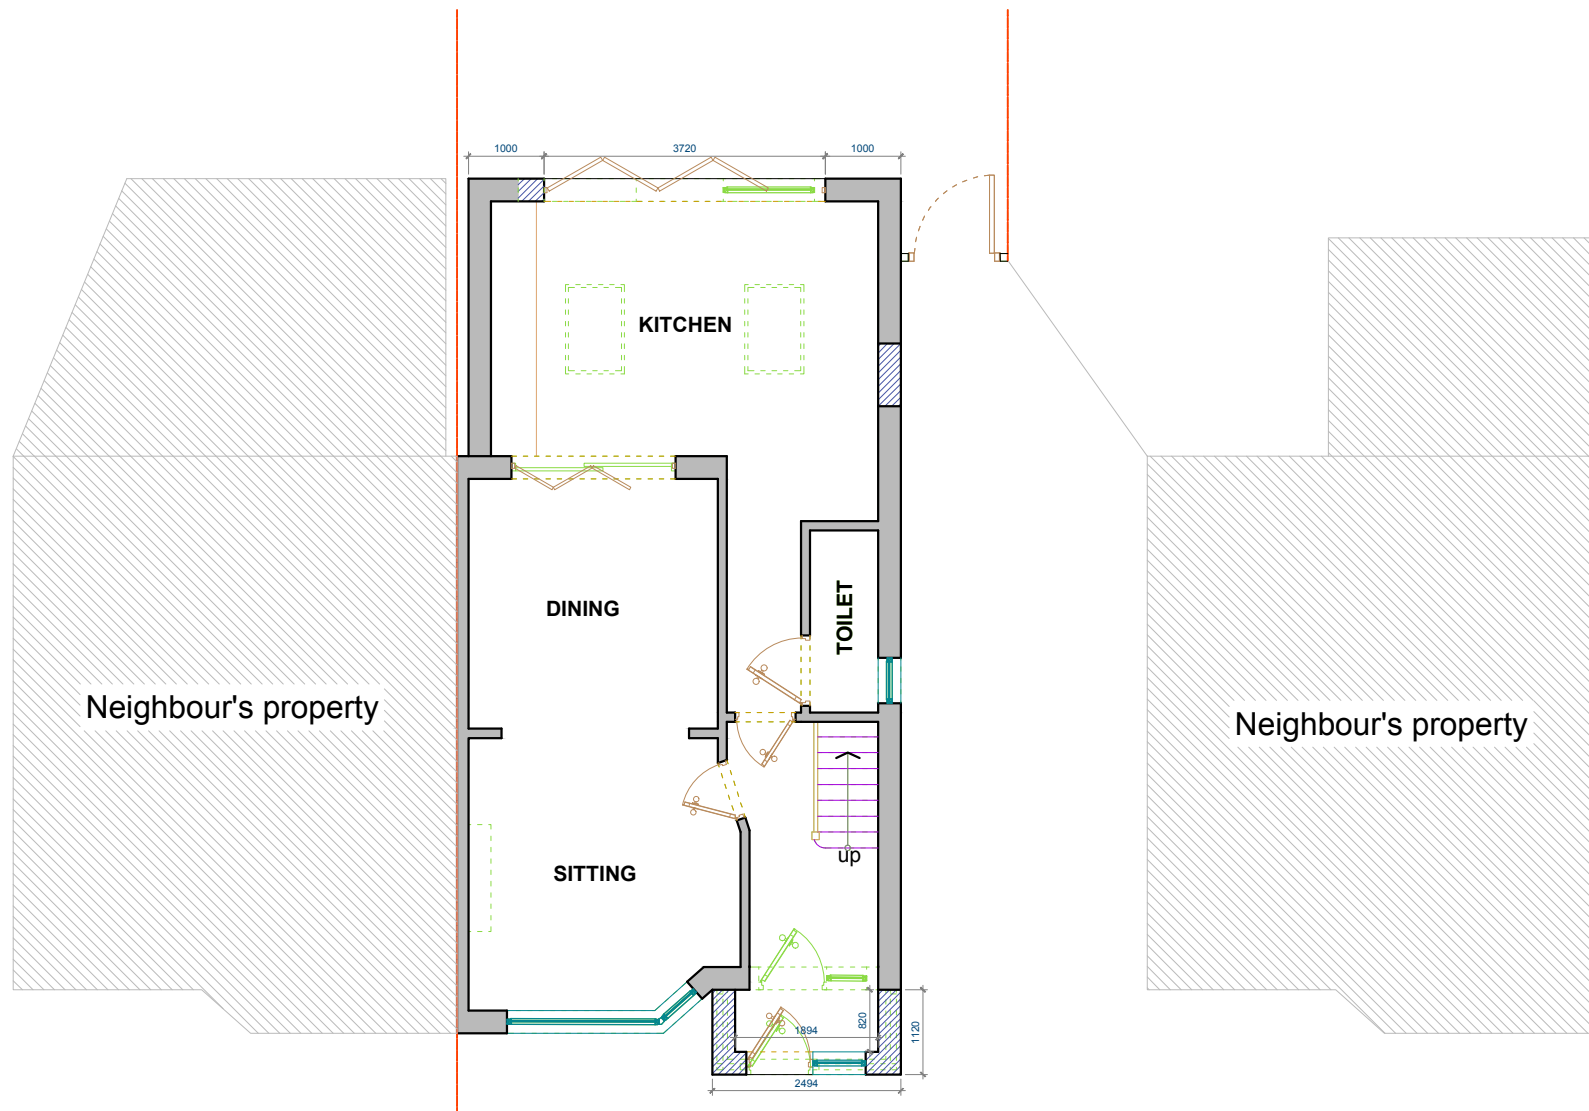

1 PROPOSED GROUND FLOOR PLAN
SCALE 1:100 @ A3



www.armdb.co.uk
Phone: 020 8680 0776

Client
Waseem Jugon

Project Title
Proposed First floor Rear Extension & porch

Project Address
@55 Dellfield Crescent
UB8 2EU

Drawing Title			
PROPOSED DRAWINGS			
Scale		A3	
1:100			
Date	Drawn	Checked	
26/08/2020		SZ	
Drawing No.		Rev	
ARMDB20/DC/005		00	