


General Notes:

All dimensions are in millimeters unless noted otherwise.


All dimensions to be verified on site.

For any discrepancies and omissions, it is recipient's responsibility to verify the same specifically with the designer.

The copyright of this drawing is held by ARMDB. No unauthorized use or copies are permitted without our consent.

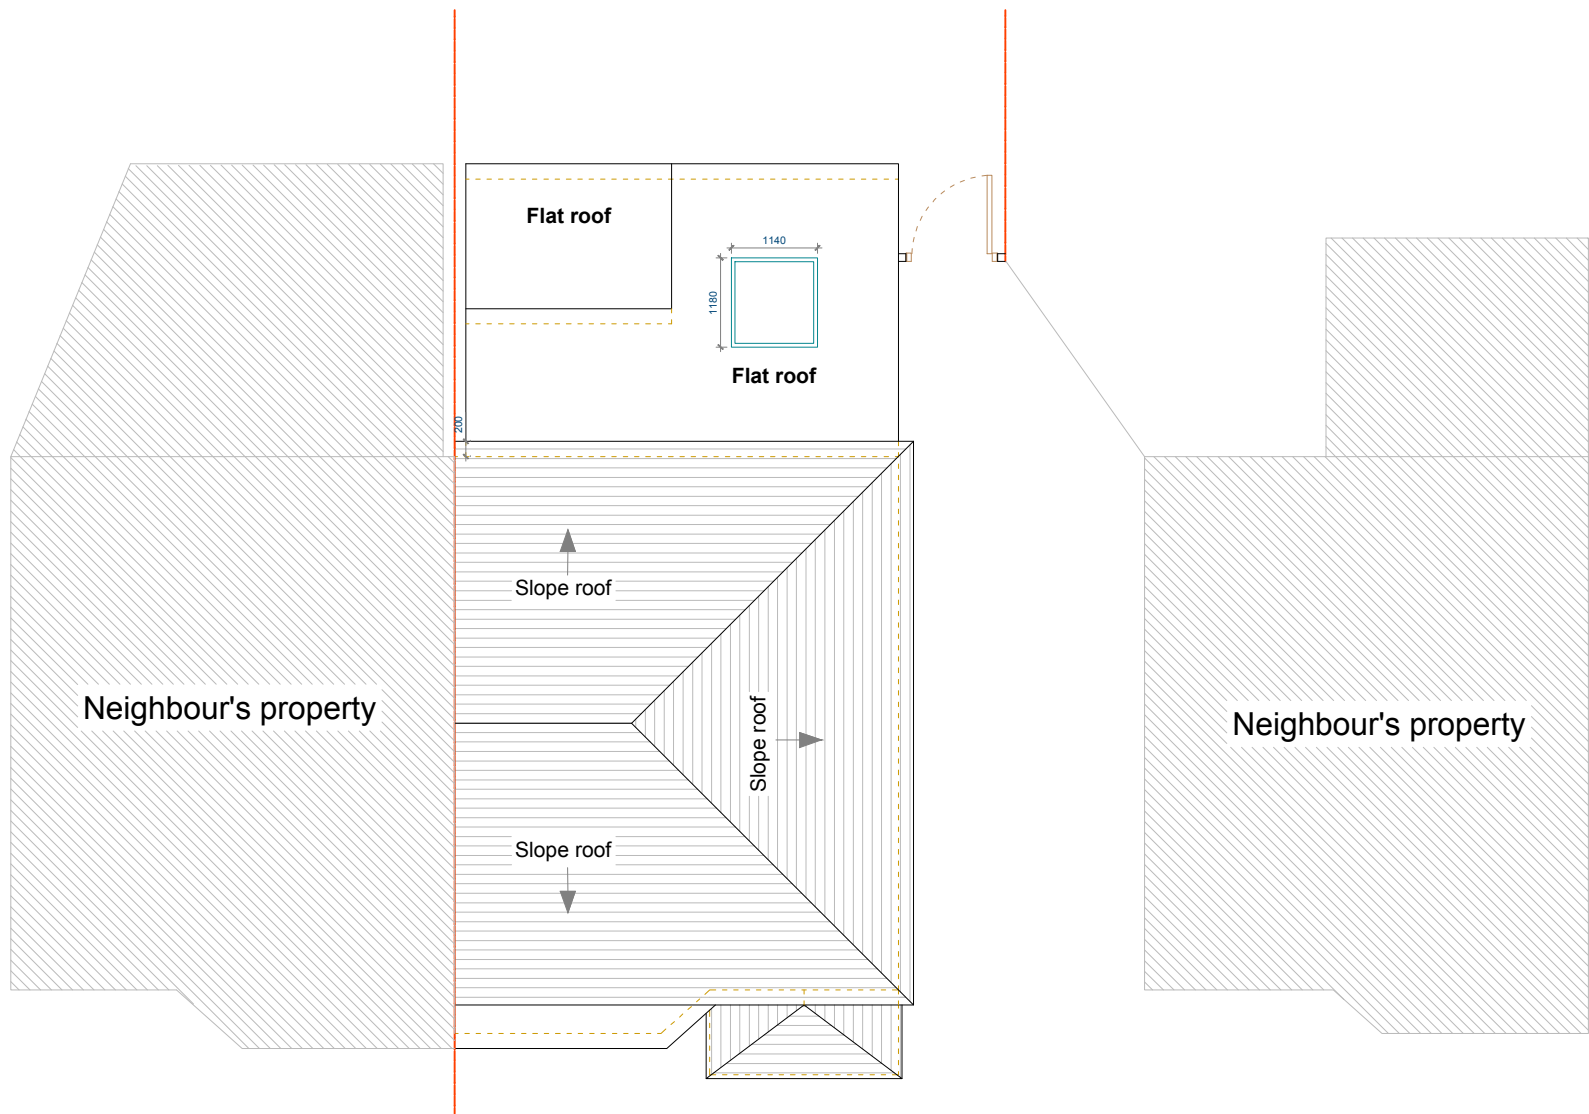

3 PROPOSED ROOF PLAN
SCALE 1:100 @ A3

 

DESIGN & BUILD

ARMDB

www.armdb.co.uk
Phone: 020 8680 0776

Client		
Waseem Jugon		
Project Title		
Proposed First floor Rear Extension & porch		
Project Address		
@55 Dellfield Crescent UB8 2EU		
Drawing Title		
PROPOSED DRAWINGS		
Scale		A3
1:100		
Date	Drawn	Checked
26/08/2020		SZ
Drawing No.		Rev
ARMDB20/DC/007		00