

General Notes:

All dimensions are in millimeters unless noted otherwise.

All dimensions to be verified on site.

For any discrepancies and omissions, it is recipient's responsibility to verify the same specifically with the designer.

The copyright of this drawing is held by ARMDB. No unauthorized use or copies are permitted without our consent.




www.armdb.co.uk
Phone: 020 8680 0776

Client
Waseem Jugon

Project Title
Proposed First floor Rear Extension & porch


Project Address
@55 Dellfield Crescent
UB8 2EU

Drawing Title			
PROPOSED DRAWINGS			
Scale	1:100	A3	
Date	26/08/2020	Drawn	Checked
Drawing No.	ARMDB20/DC/008	Rev	SZ
			00

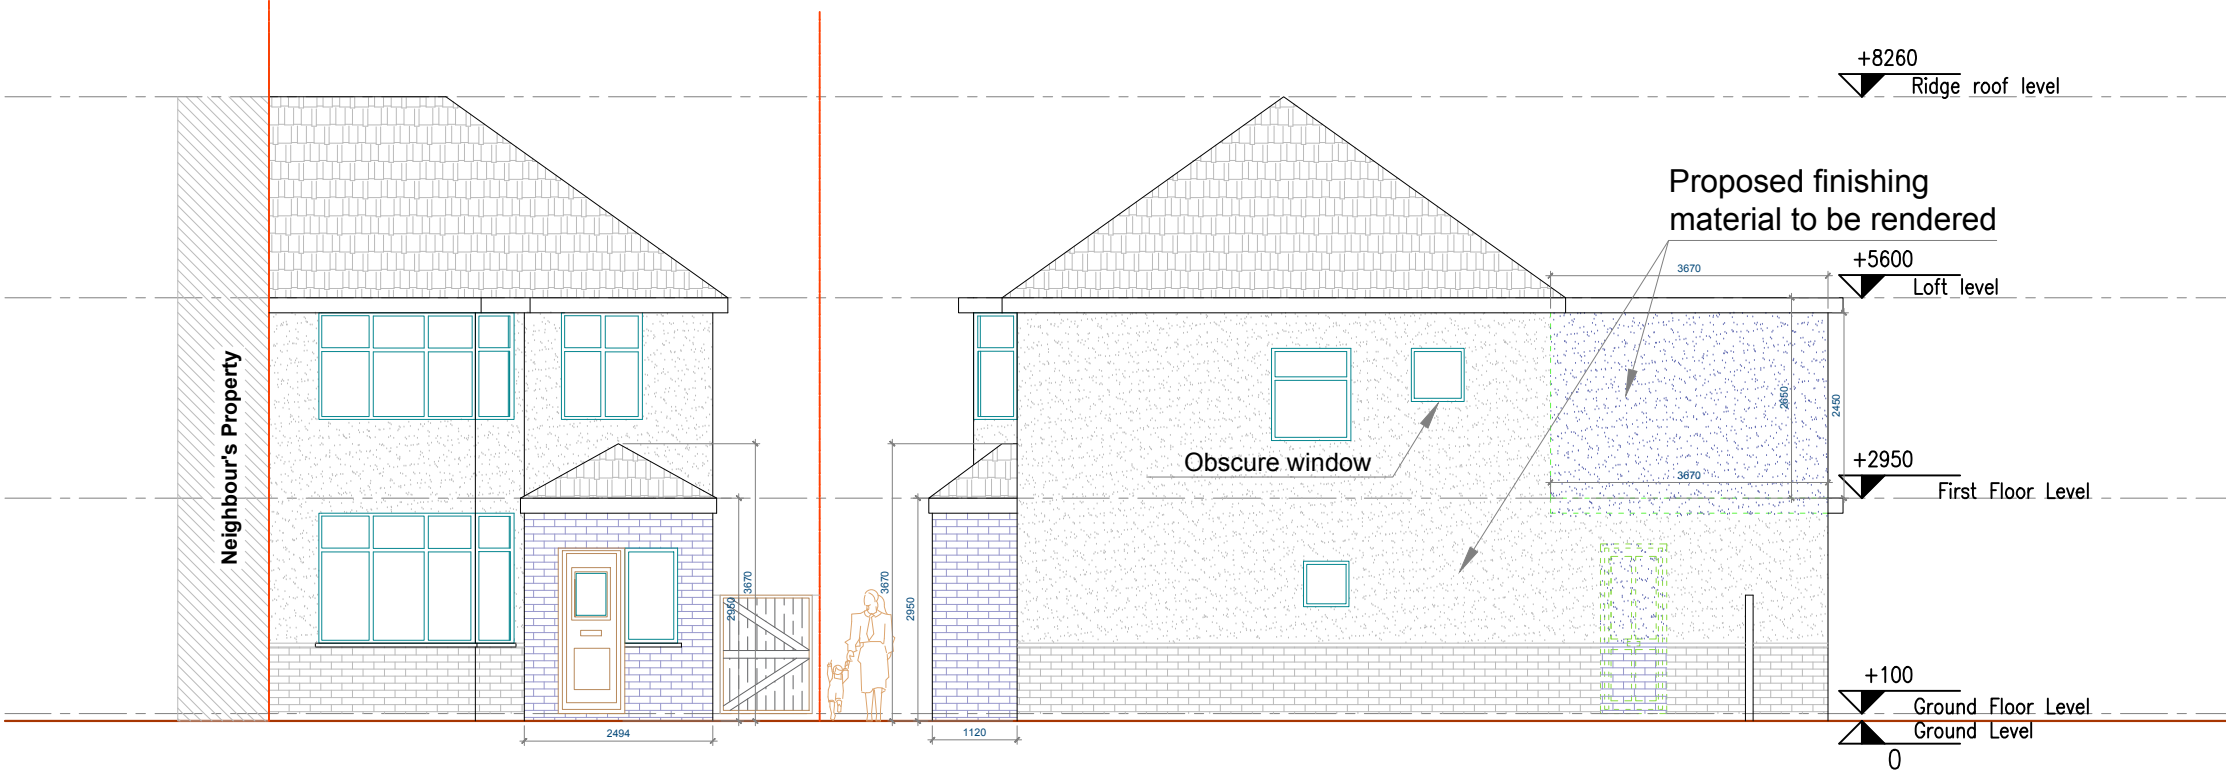

4 PROPOSED FRONT ELEVATION
SCALE 1:100 @ A3

5 PROPOSED SIDE I ELEVATION
SCALE 1:100 @ A3

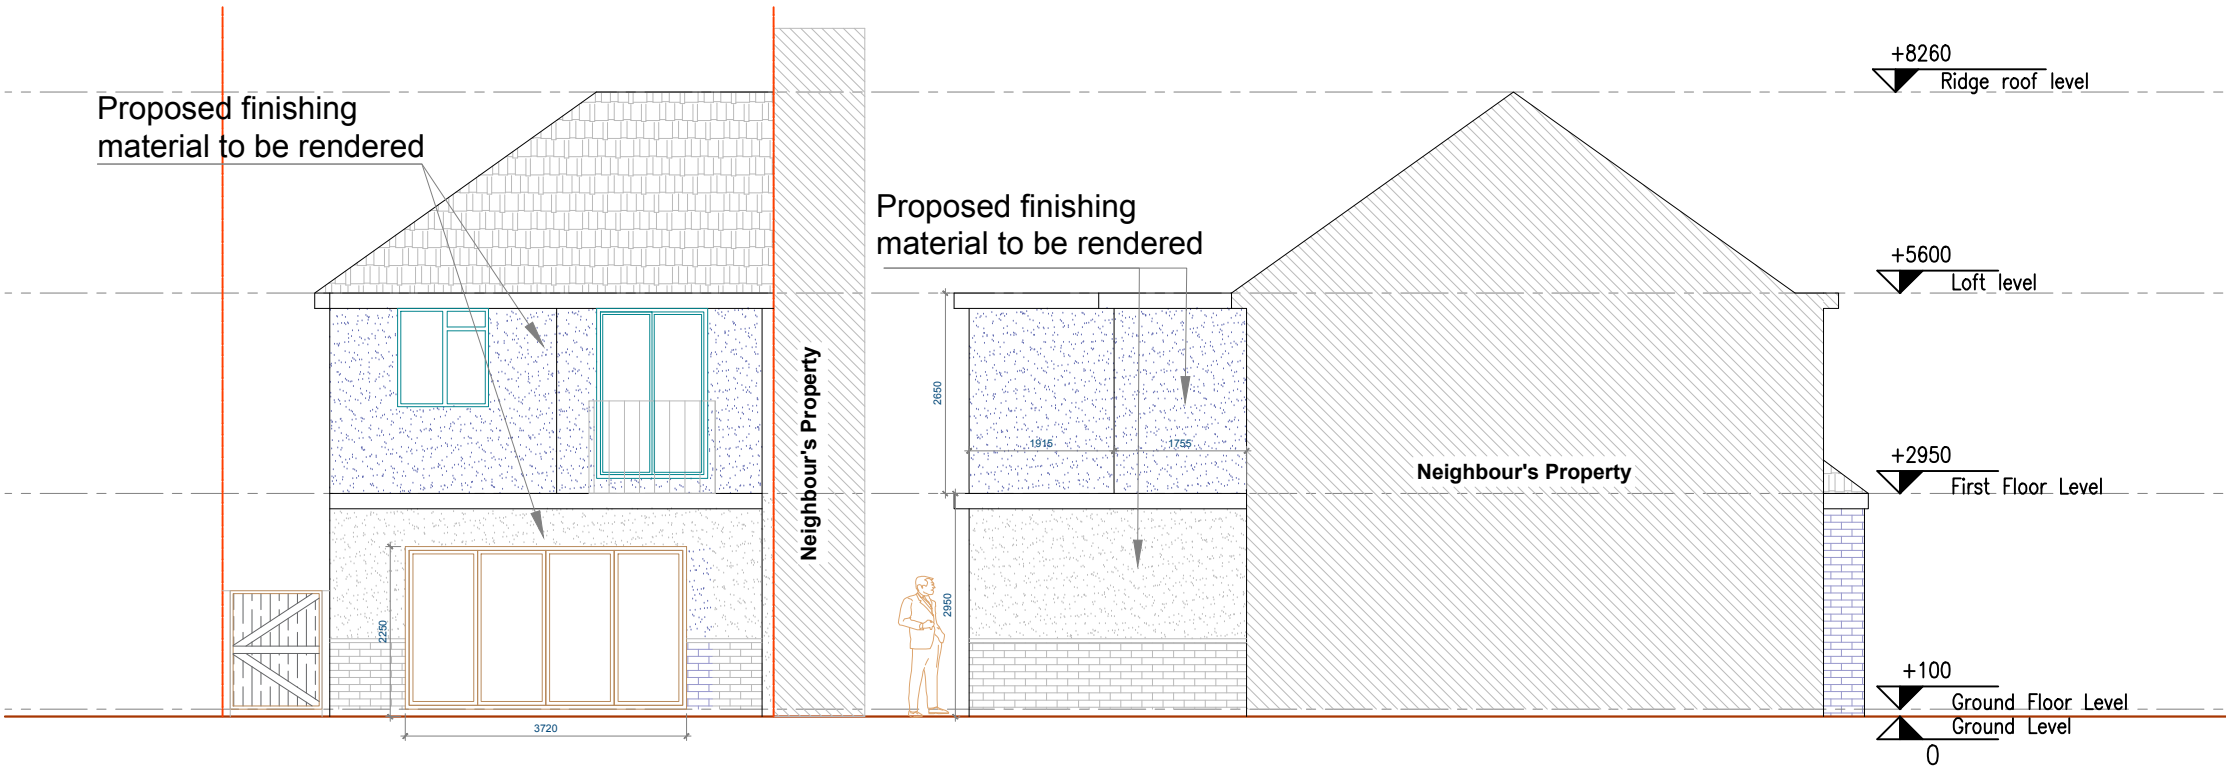

6 PROPOSED REAR ELEVATION
SCALE 1:100 @ A3

7 PROPOSED SIDE II ELEVATION
SCALE 1:100 @ A3

