




FRONT ELEVATION

ROOF TILED SIMILAR TO EXISTING


WALLS - PAINTED BRICK SIMILAR TO EXISTING  
WINDOWS AND DOORS SIMILAR TO EXISTING

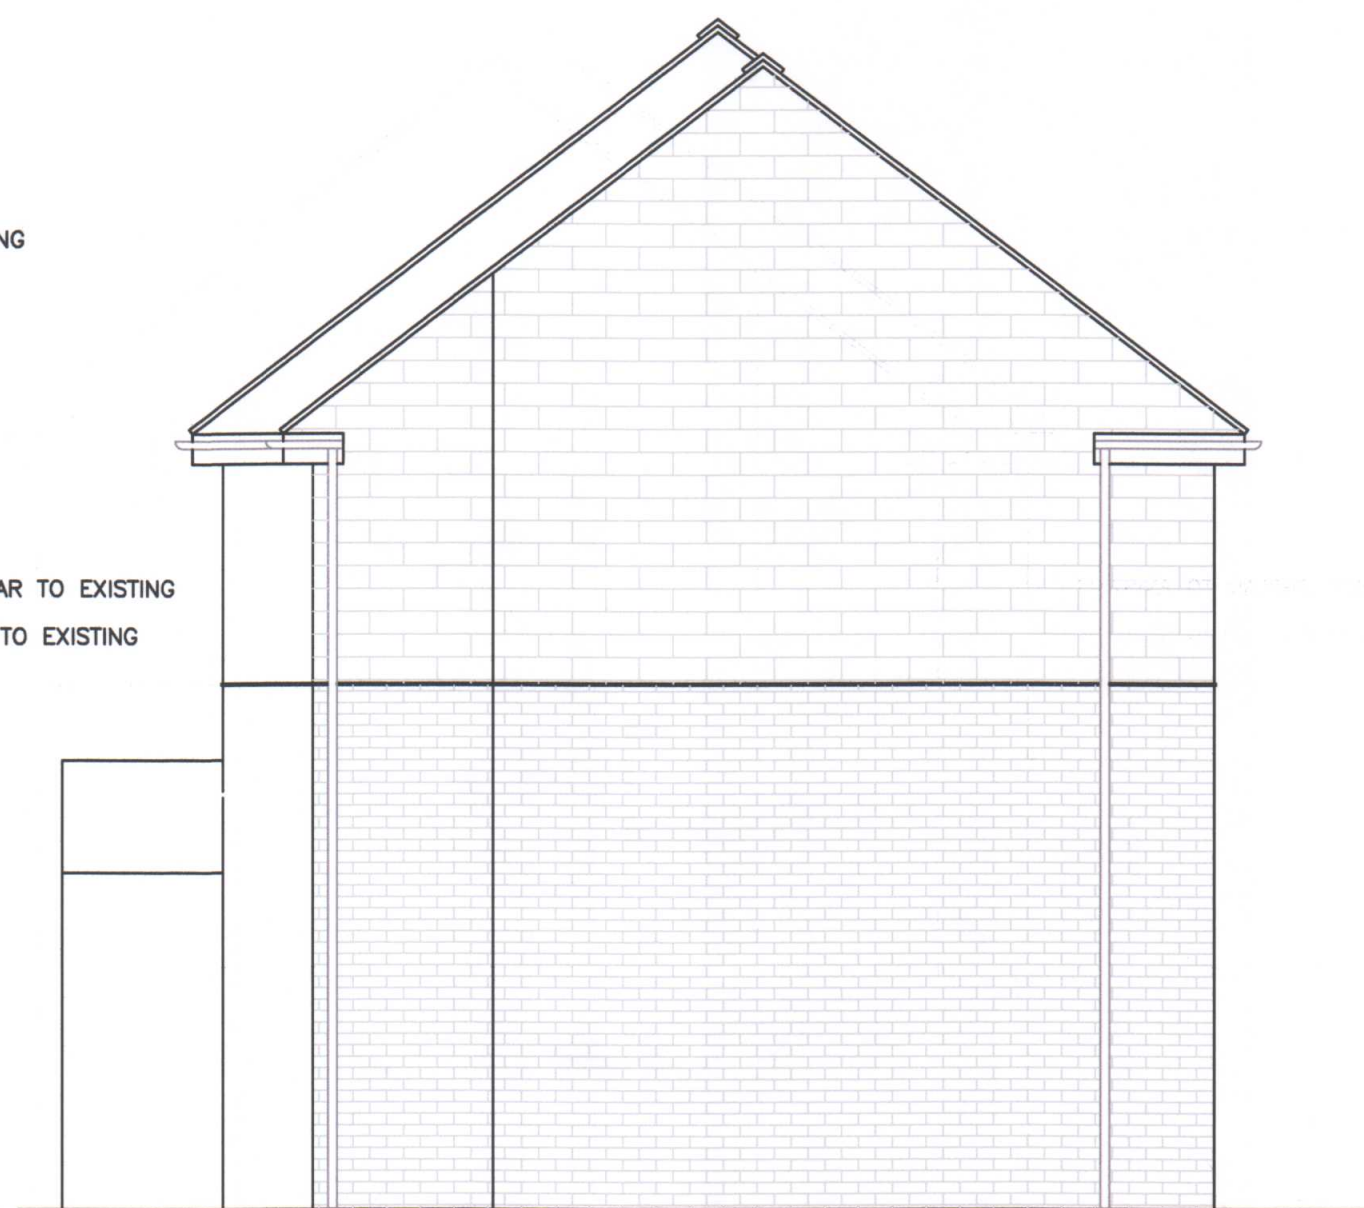


SIDE ELEVATION




REAR ELEVATION

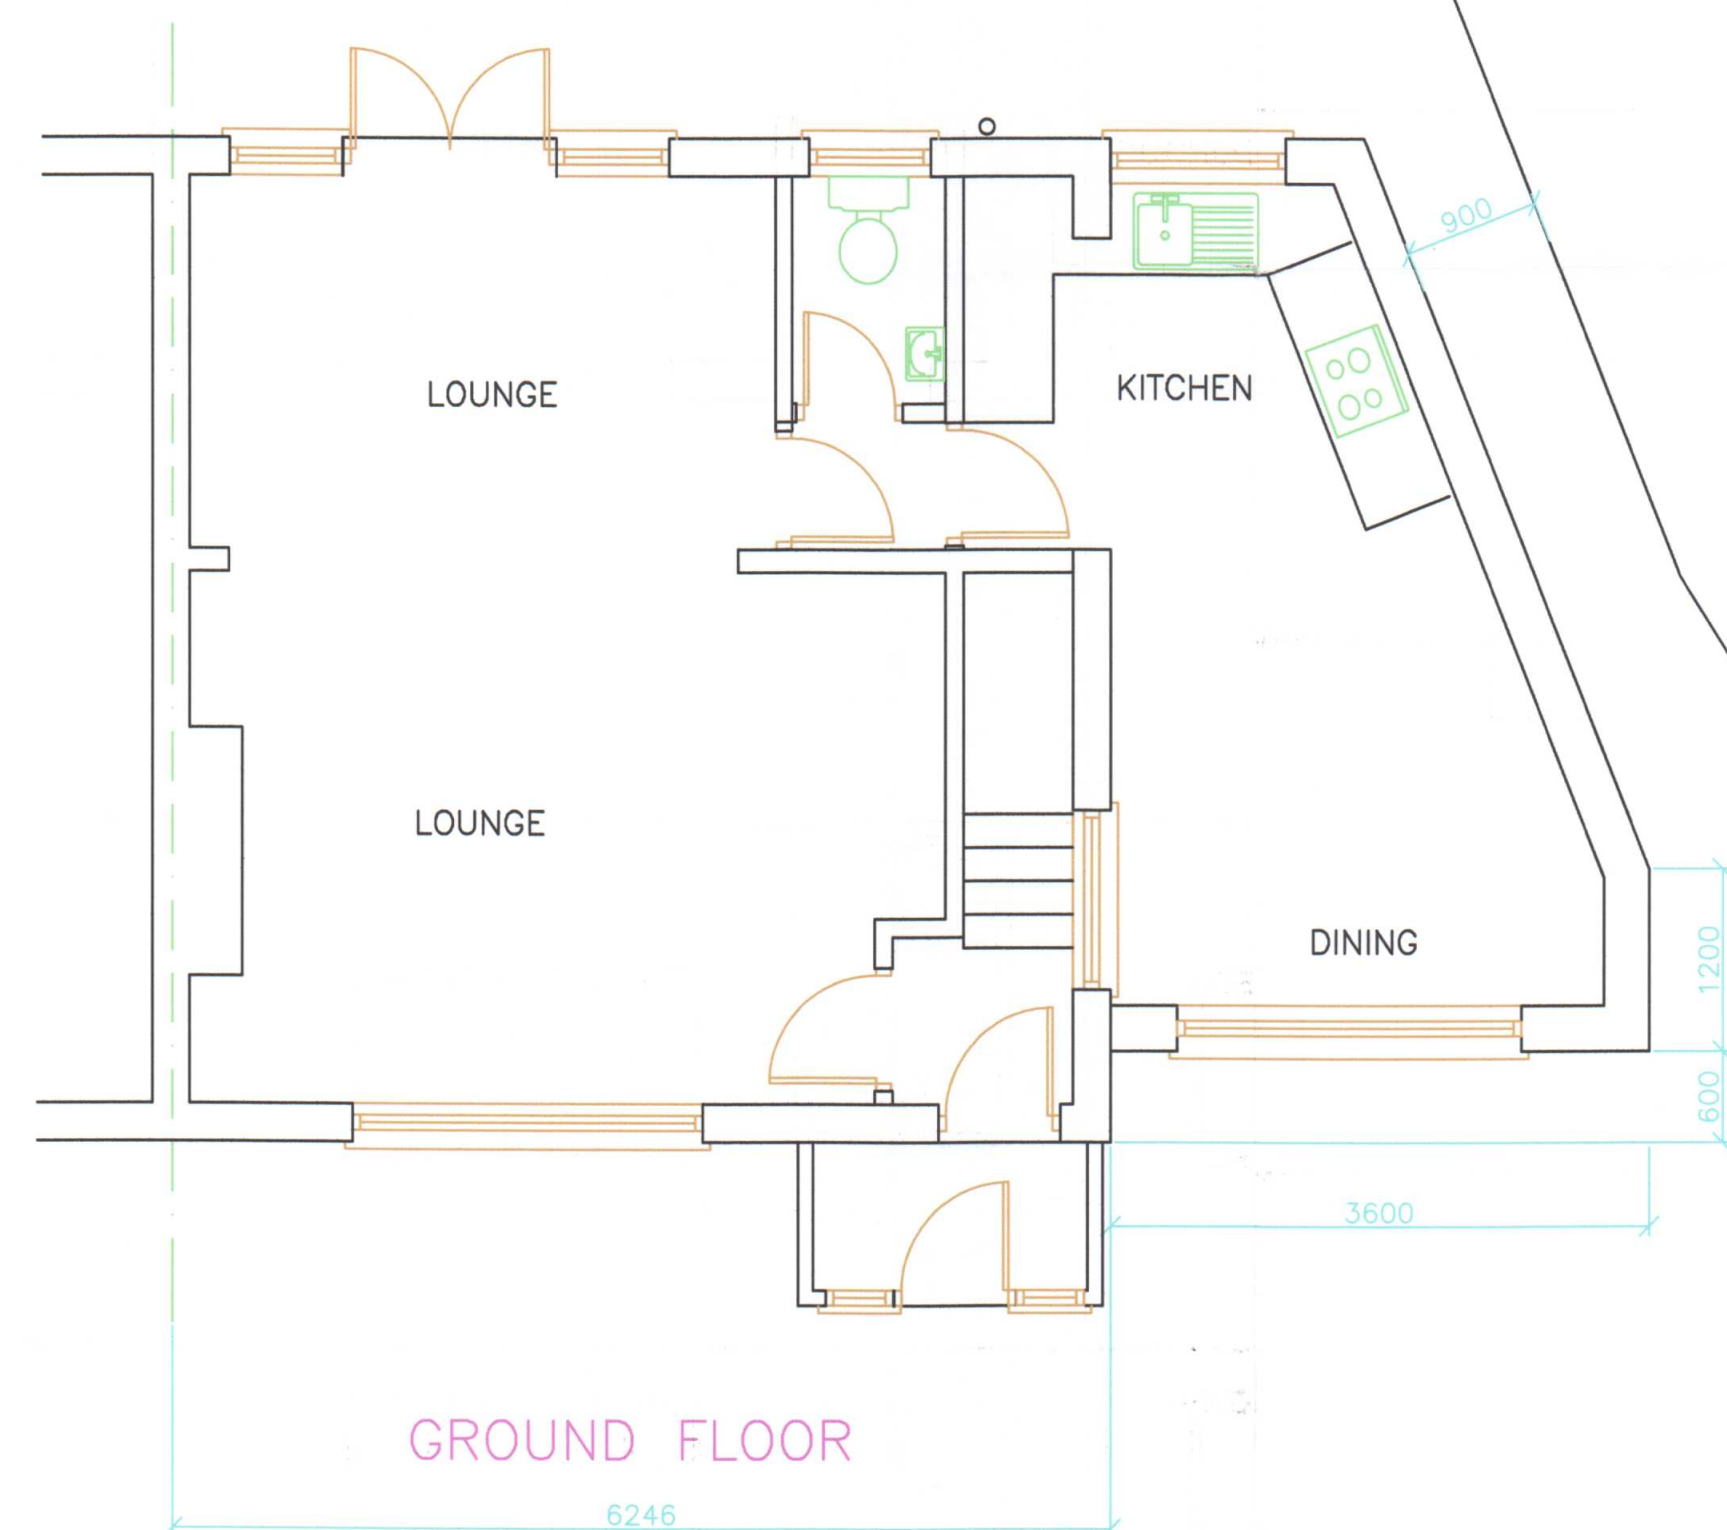


GROUND FLOOR

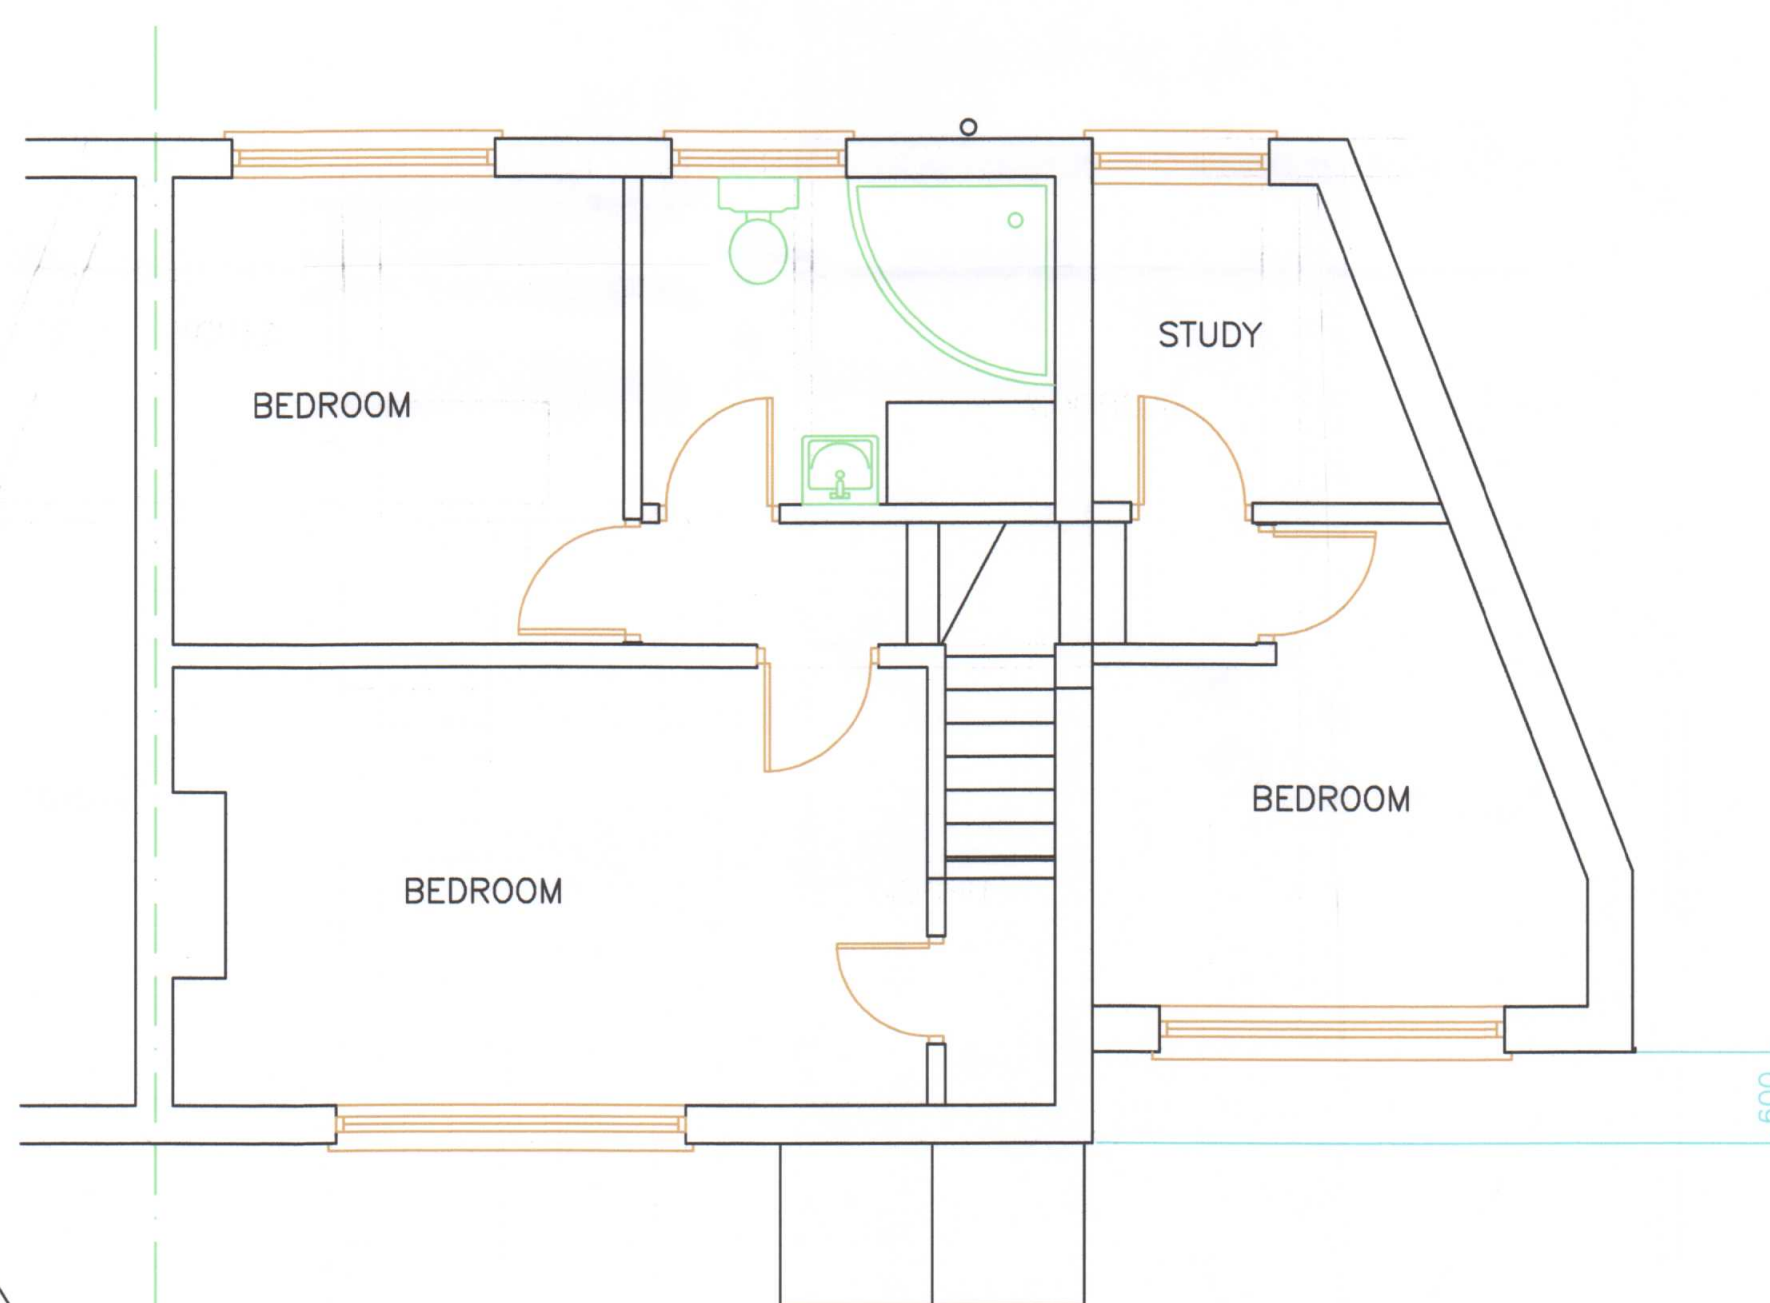

FIRST FLOOR

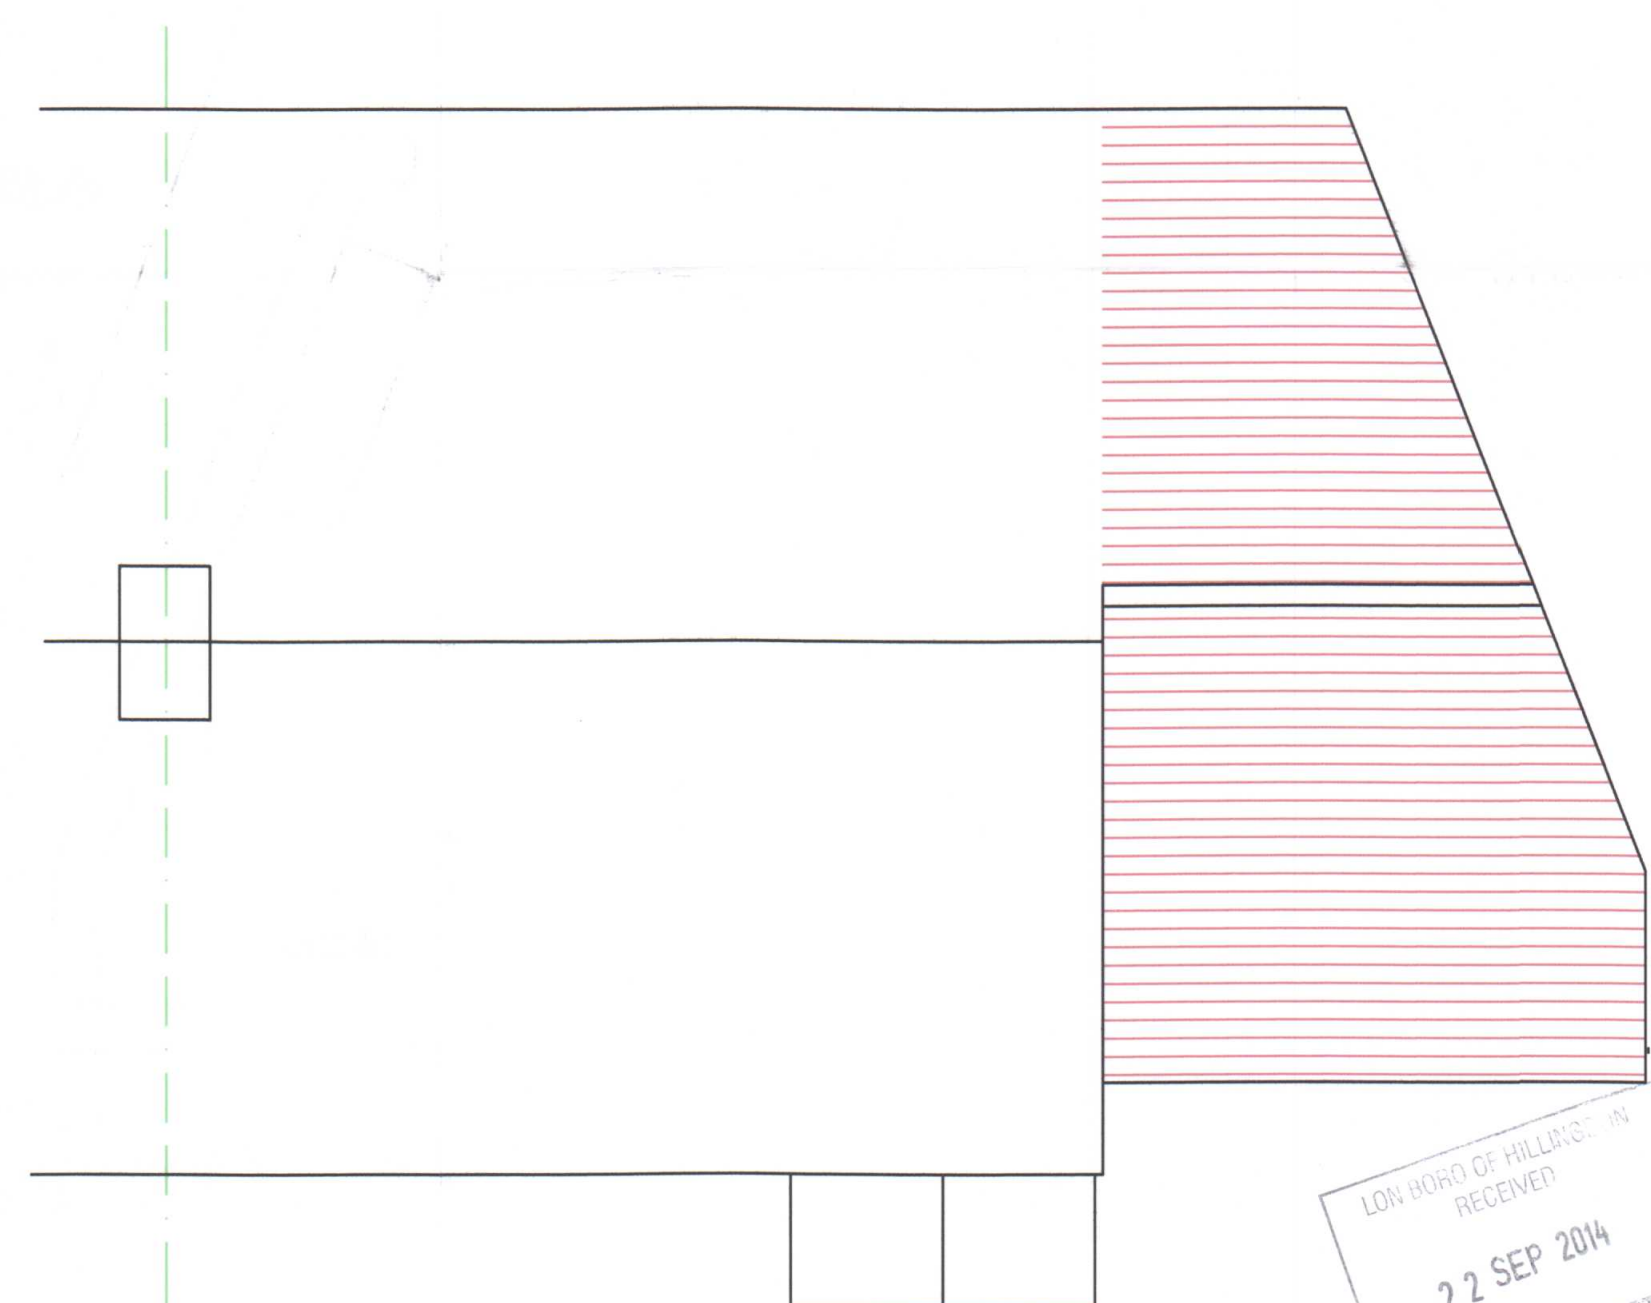

ROOF PLAN

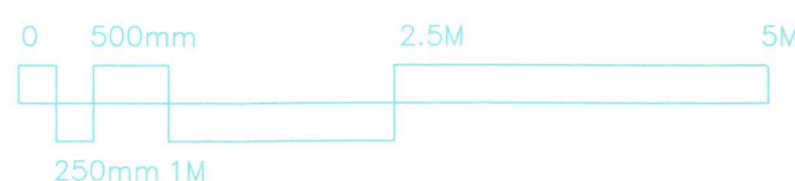

1. Do not scale from this drawing.
  2. All dimensions to be checked on site before ordering materials or commencing work.
  3. In case of discrepancies in drawings, calculations or details refer to BRIAN DYER, for clarification: Unilateral decisions by contractors will not be accepted.
  4. For any information not covered by these drawings refer to BRIAN DYER, for clarification: Unilateral decisions by contractors will not be accepted.
  5. The contractor must ensure that work is being carried out to the latest revisions of all the working drawings.
  6. It is the contractors responsibility to inform the local authority before work commences on site, and at all prescribed stages of work. All to the District Surveyors satisfaction.
  7. If work commences on site before full plans approval has been given, BRIAN DYER accept no responsibility for any additional work or materials that the District Surveyor may require.
  8. This drawing and all copies produced there from remain the copyright and property of BRIAN DYER. It may only be reproduced by BRIAN DYER and all copies must be returned to BRIAN DYER if demanded.
- By using this drawing the user and his or her employer signify their agreement of the above terms and conditions.

|                                                                                 |        |                      |
|---------------------------------------------------------------------------------|--------|----------------------|
| A                                                                               | JUN 14 | ROOF DETAILS AMENDED |
| REV.                                                                            | DATE   | DESCRIPTION          |
| JOB 46 WHITETHORN AVENUE YIEWSLEY                                               |        |                      |
| TITLE SIDE EXTENSION PROPOSED LAYOUT                                            |        |                      |
| DRG. No. B3857-02                                                               |        | REV. A               |
| SCALE: 1:50                                                                     |        | DRN BY BD.           |
|                                                                                 |        | DATE MAY 14          |
|                                                                                 |        | CHECKED              |
|                                                                                 |        | DATE                 |
| BRIAN DYER<br>HAREFIELD OIL TERMINAL<br>HARVIL RD, UB9 6JL<br>TEL. 01895 812951 |        |                      |