



PROPOSED ELEVATIONS 1:100

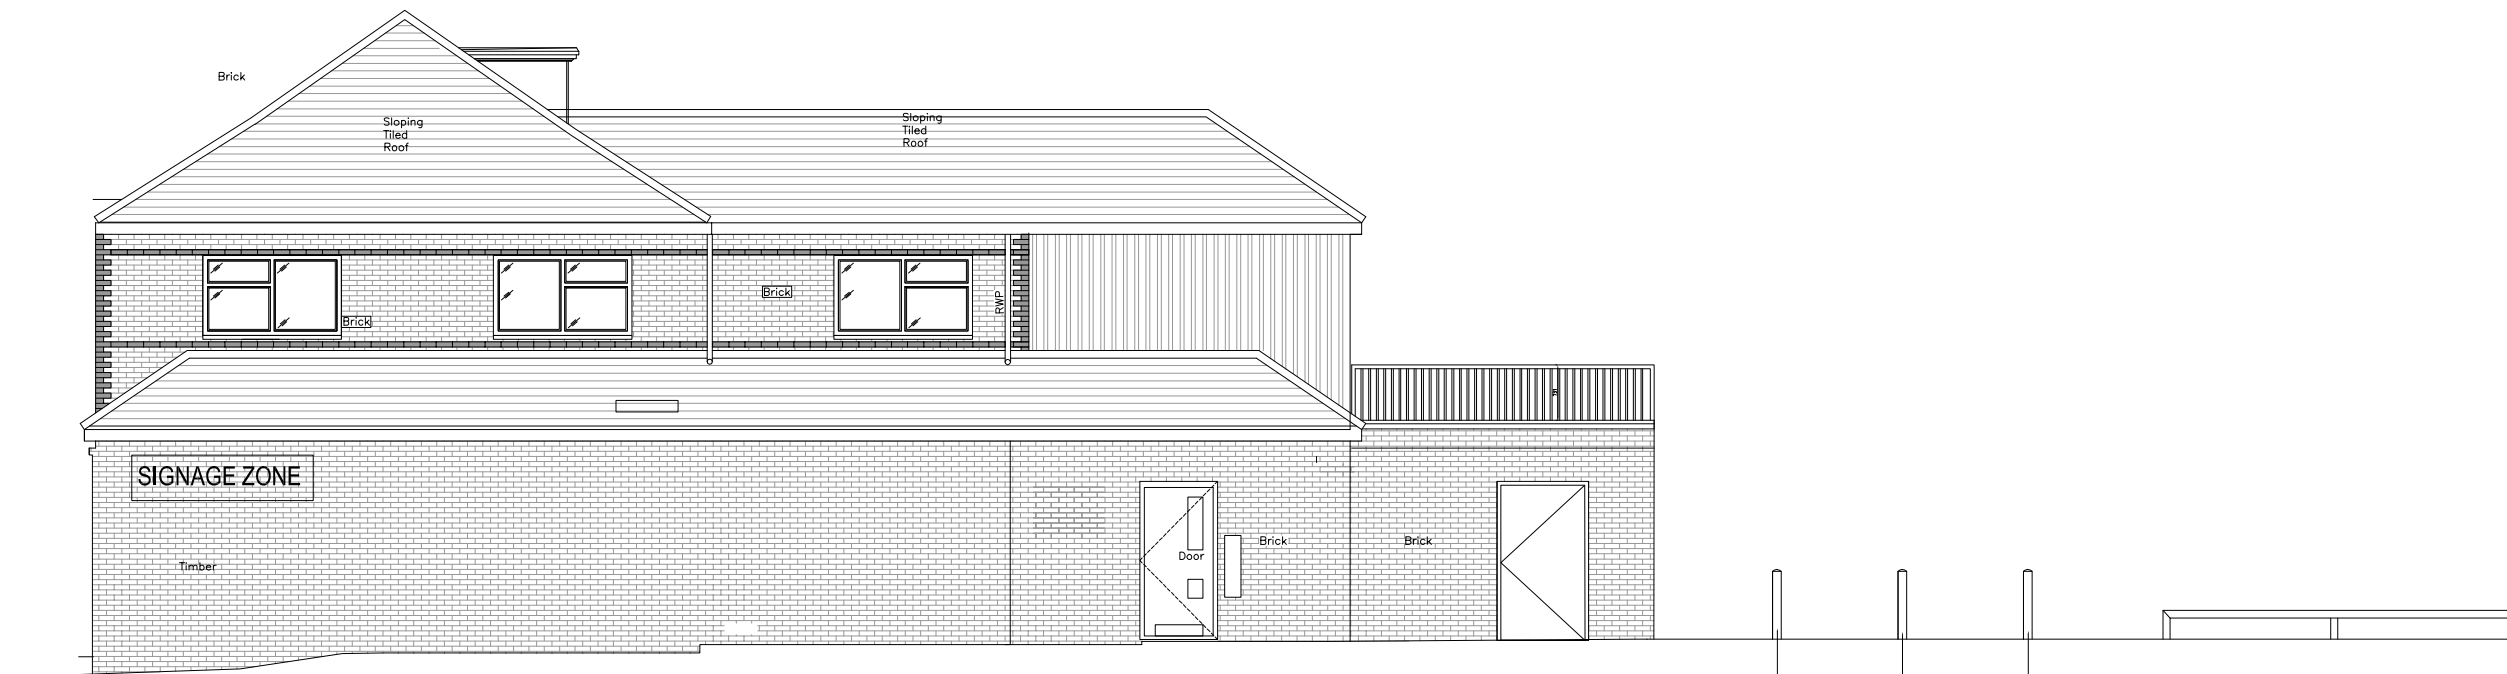

EAST ELEVATION




SOUTH ELEVATION

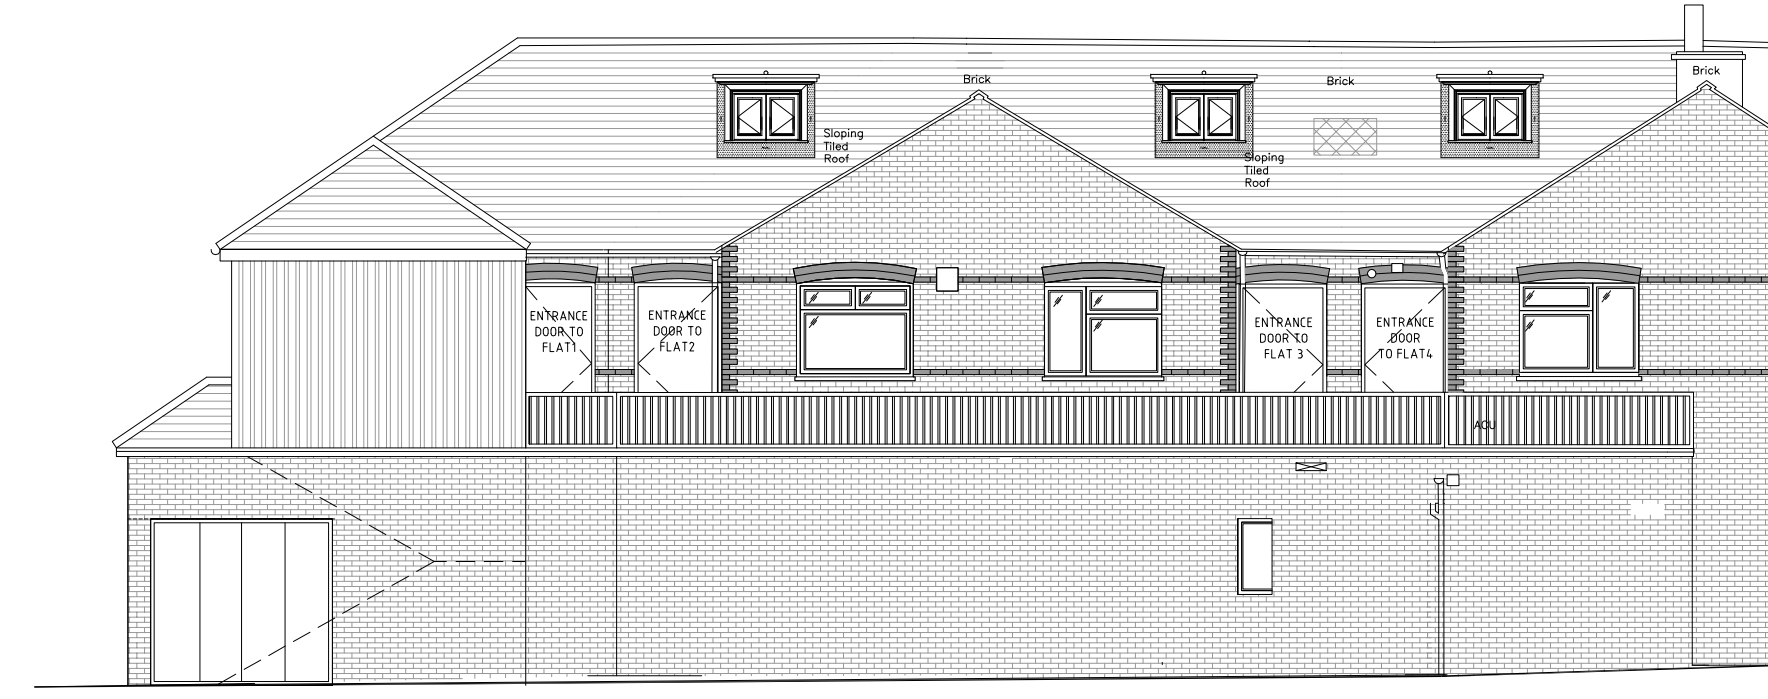


NORTH ELEVATION


PROPOSED BLOCK PLAN 1:500

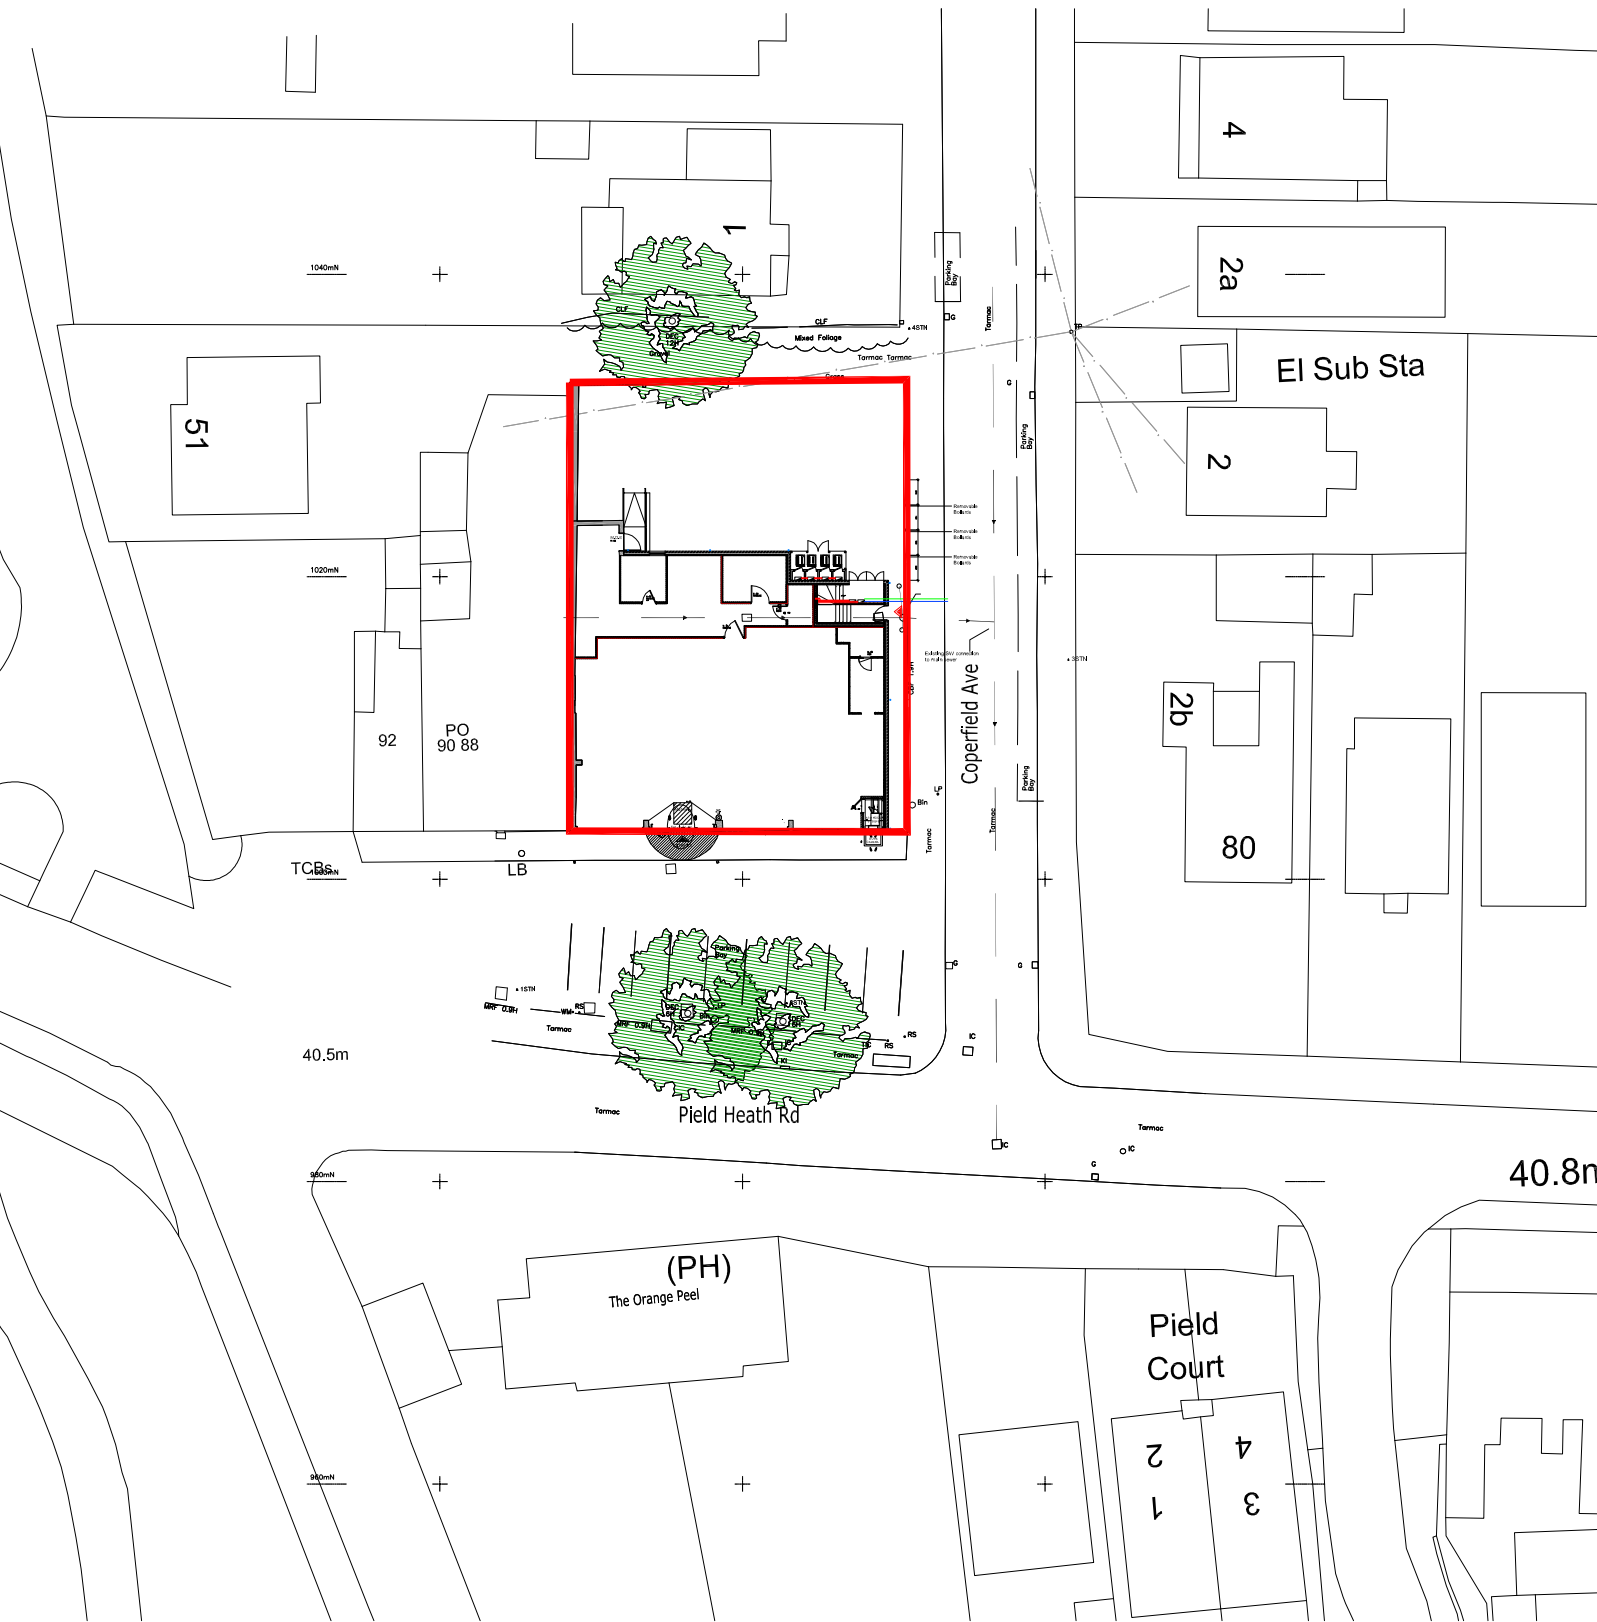

PROPOSED LOCATION PLAN 1:1250

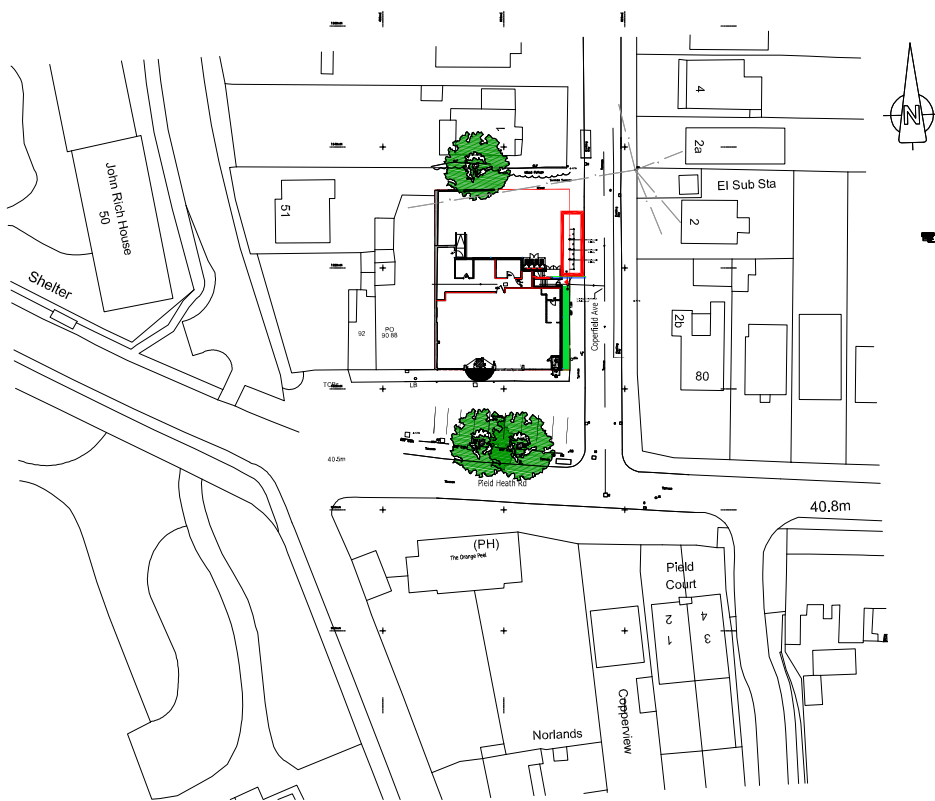

PROPOSED GROUND FLOOR PLAN 1:50

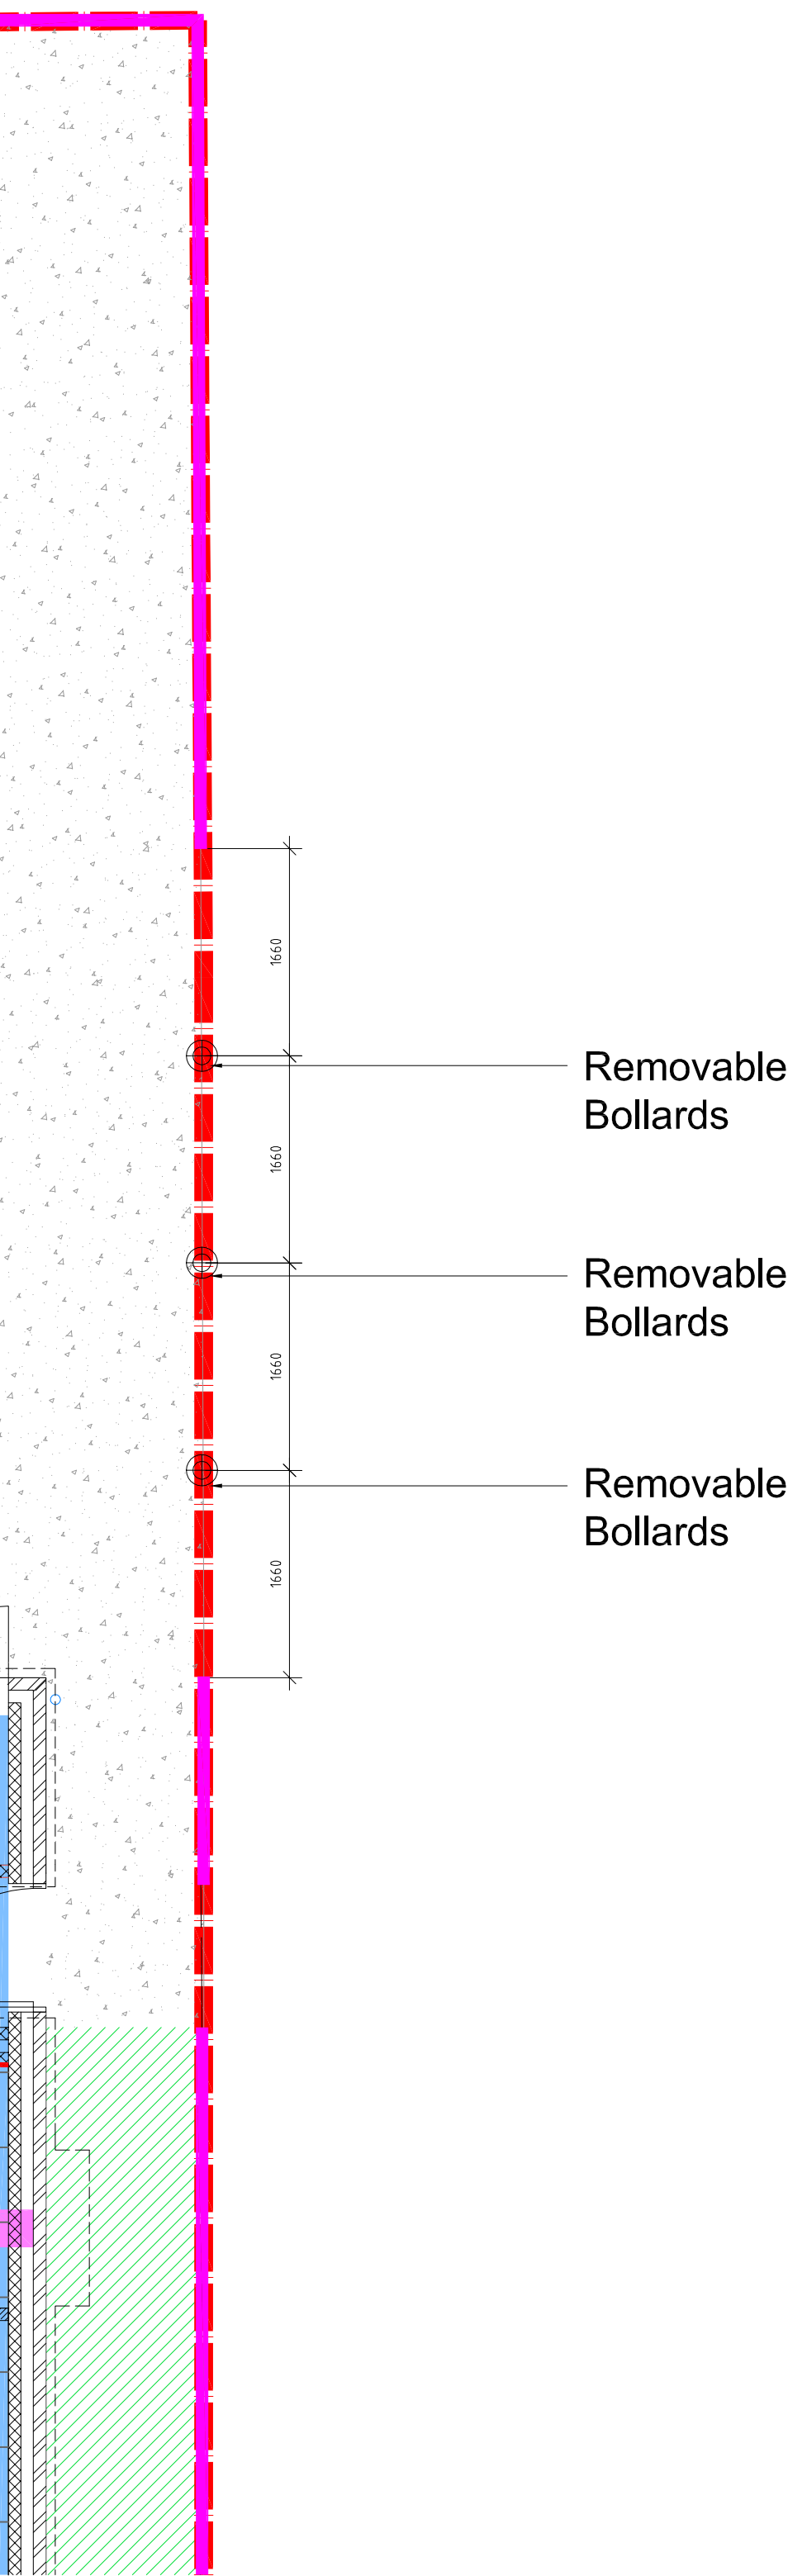

Removable
Bollards

Removable
Bollards

Removable
Bollards

Rev	Description	Date	PM
REVISIONS			

FACTOR 9 DESIGN LIMITED
© Copyright Reserved 2008
Do not scale - check dims. on site.

Scale : 1/50 @ A1
Date : 01.06.17

Drawn by : JC
Checked by :

Drawing No:
F9D13-001 A 630 Rev G

A	B	C	D	E	F	G	H
J	K	L	M	N	P	Q	R
S	T	U	V	W	X	Y	Z

**FACTOR 9
DESIGN**

ARCHITECTURAL DESIGN SERVICES

4-6 Denbigh Mews Pimlico London SW1V 2HD
020 78215650 Email : email@factor9design.co.uk

CLIENT

TESCO express

TESCO STORES LIMITED
EXPRESS GROUP
P.O. BOX 400, CIRRUSS BUILDING, SHIRE PARK
WELWYN GARDEN CITY, HERTS, AL7 1AB
TELEPHONE: 01707 395150

TITLE

Proposed Retail Unit
Convenience Store
Field Heath Road
Uxbridge
Proposed Minor Works Bollards