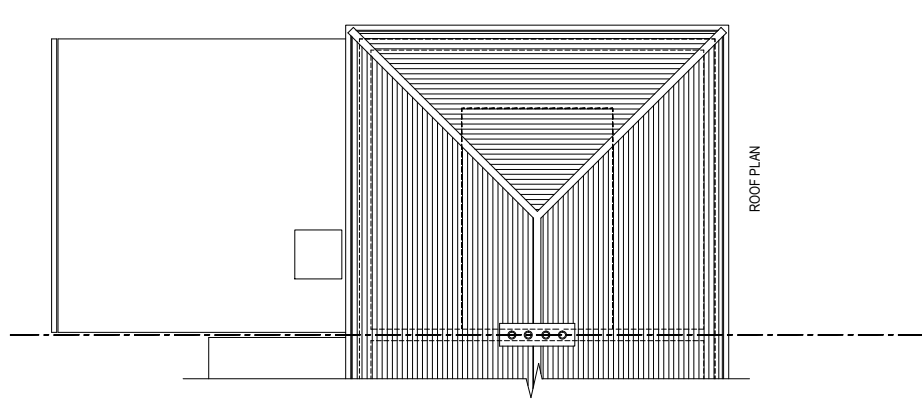
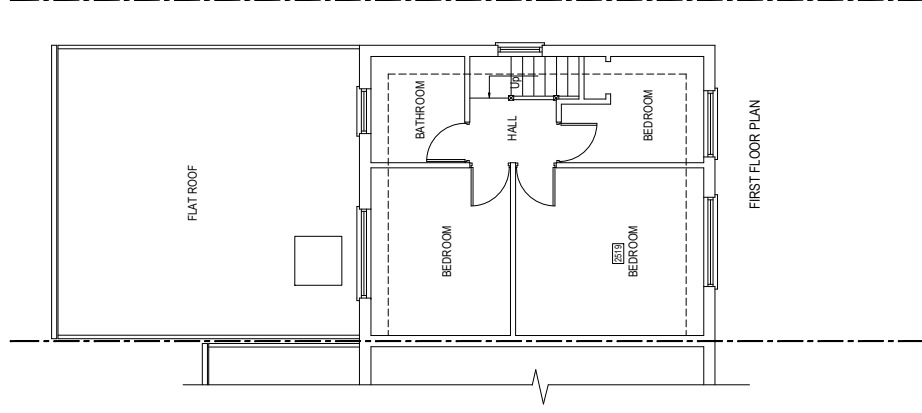
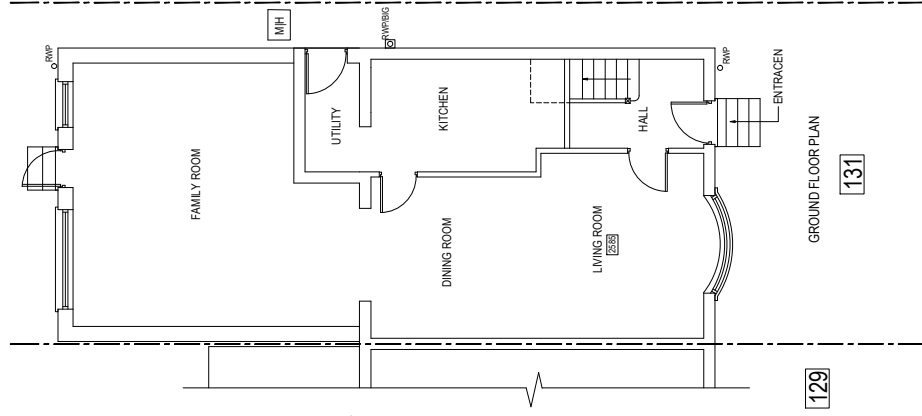


EXISTING FOUNDATION TO BE VERIFIED BEFORE WORKS COMMENCE.

CONTRACTOR TO AGREE WITH THE CLIENT AND THE NEIGHBOUR BOUNDARY LINES. BEFORE COMMENCEMENT OF WORKS.

EXISTING FOUL WATER DRAINAGE AND SURFACE WATER DRAINED TO BE VERIFIED BY THE CONTRACTOR BEFORE EXCAVATING FOR FOUNDATIONS.

EXISTING DRAINAGE TO BE LOCATED AND CHECKED BEFORE COMMENCING WORKS

BEFORE COMMENCEMENT OF WORKS THE CONTRACTOR AND THE CLIENT TO AGREE AND RECORD COMPLETE SURVEY SCHEDULE OR PROPERTIES, SURROUNDING SURFACES AND ANY OTHER ITEMS TO BE EFFECTED BY THE PROPOSED WORKS.

SPAN DIRECTION OF THE FLOOR JOISTS. CONTRACTORS TO VERIFY FLOOR JOISTS SIZE BEFORE ORDERING ANY STEELWORK.

EXISTING FOUL WATER DRAINAGE AND SURFACE WATER DRAINED TO BE VERIFIED BY THE CONTRACTOR BEFORE EXCAVATING FOR FOUNDATIONS.

TECON Ltd. Consulting Civil & Structural Engineers 116A High Street Edgware, Middlesex, HA8 7EL. TEL: 020 8951 5100 FAX: 020 8905 6838	NOTES:	Client MR. G. SINGH Job Title 131 YORK AVENUE, HAYES, UB3 2TR	Scale 1:100. Drawn by BHD Date JULY 2020	Size A3	Drawing Title EXISTING FLOOR PLANS	No.	DESCRIPTION	DATE
NOT FOR CONSTRUCTION								