




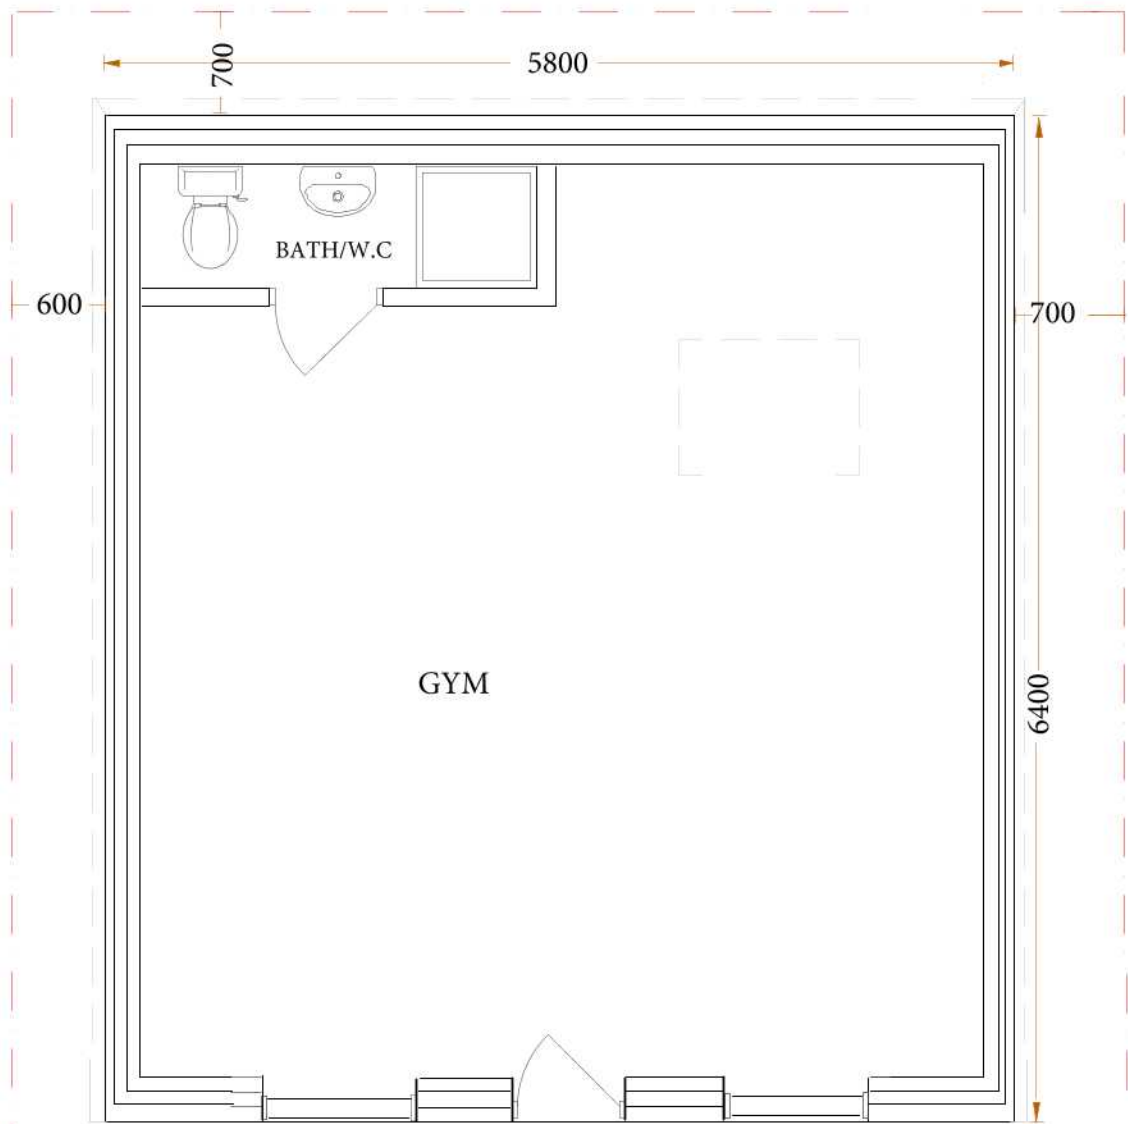

PROPOSED PLAN

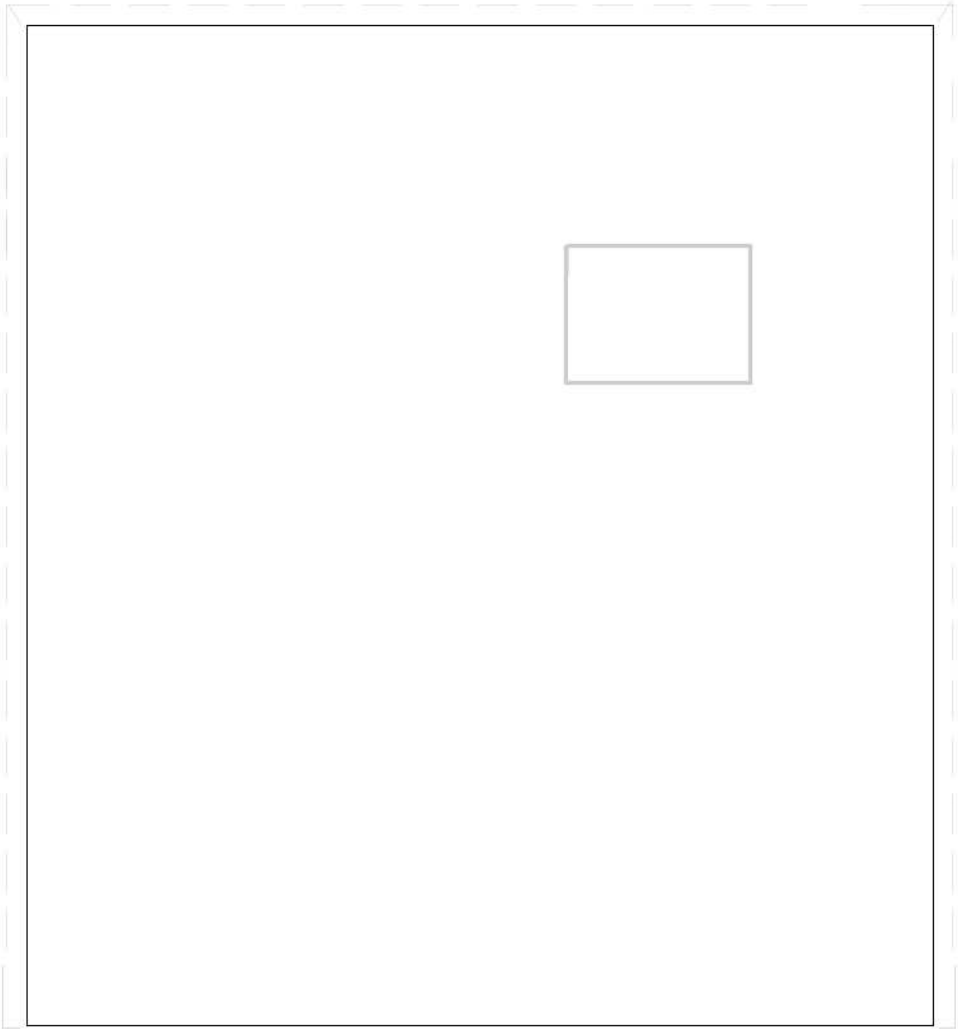

PROPOSED ROOF PLAN

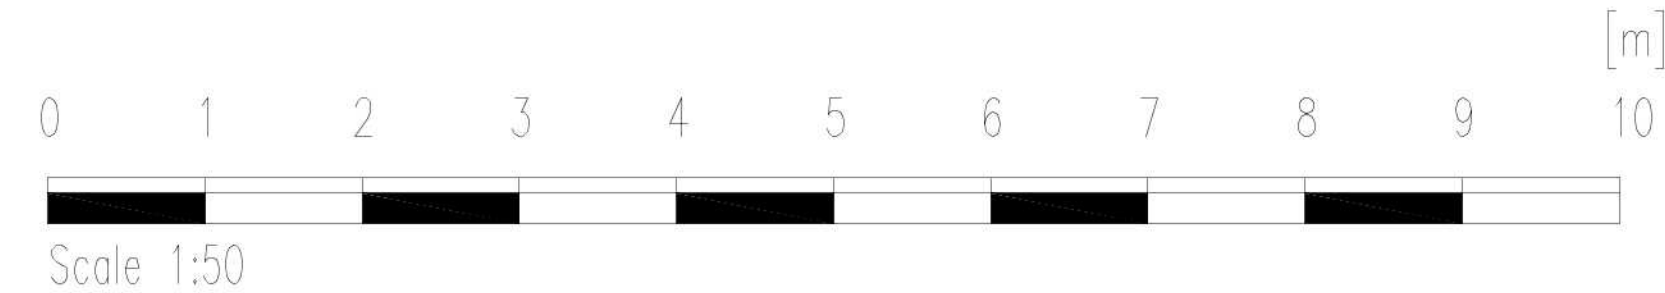

PROPOSED OUTBUILDING PLANS	
DRAWING NO: 31W001	REVISION: 02
CLIENT: MR KUNDHAL	DRAWING BY: MS
SCALE: 1:50	Print @A3 LANDSCAPE
ADDRESS: 31, WHITTINGTON AVENUE, UB4 0AD	