




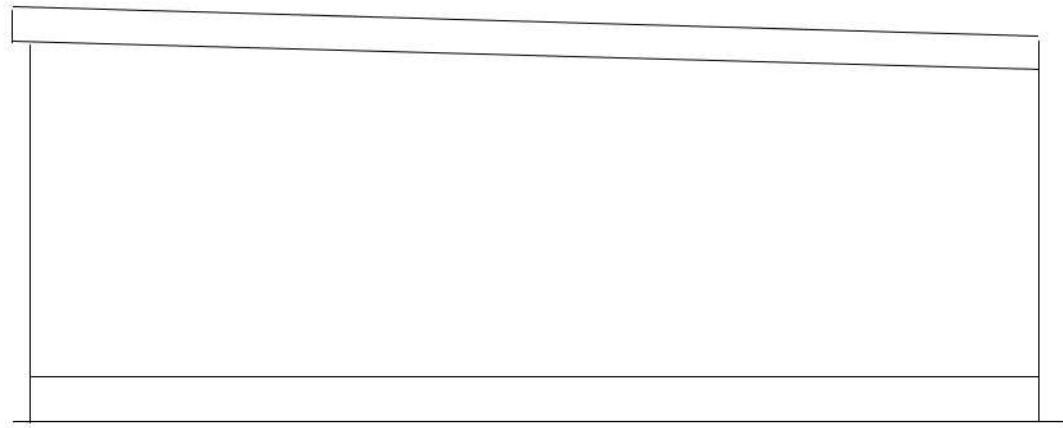


PROPOSED SIDE ELEVATION

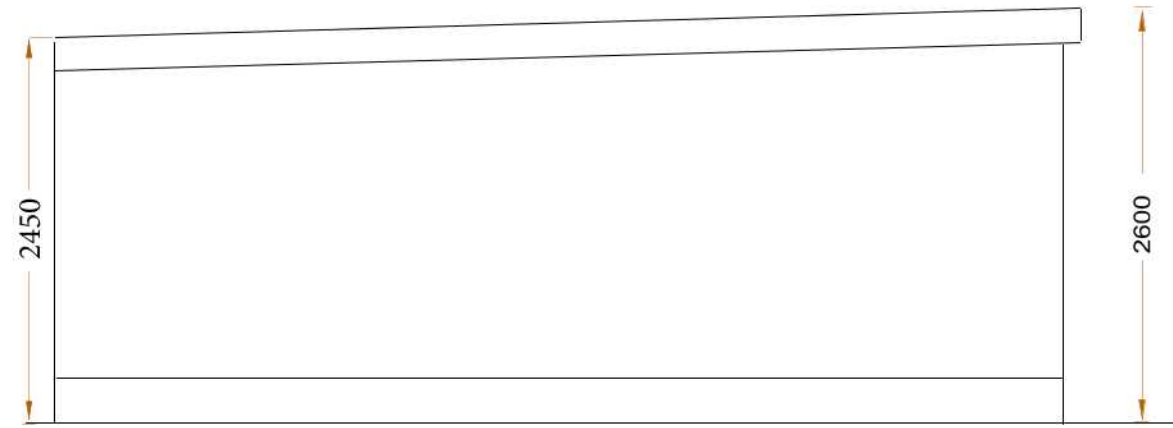


PROPOSED SIDE ELEVATION

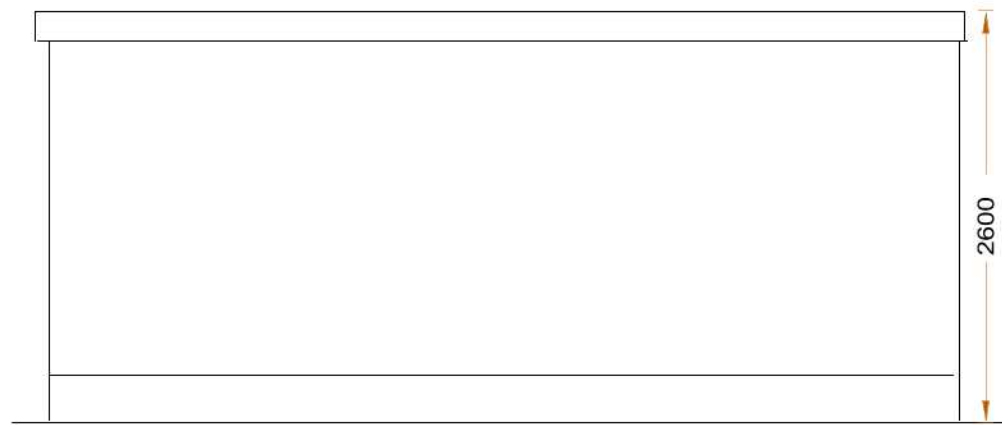

PROPOSED REAR ELEVATION

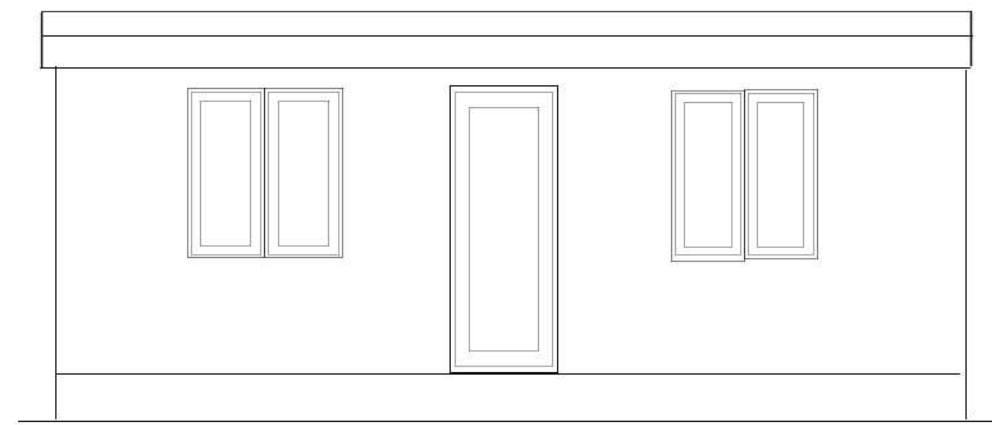

PROPOSED FRONT ELEVATION

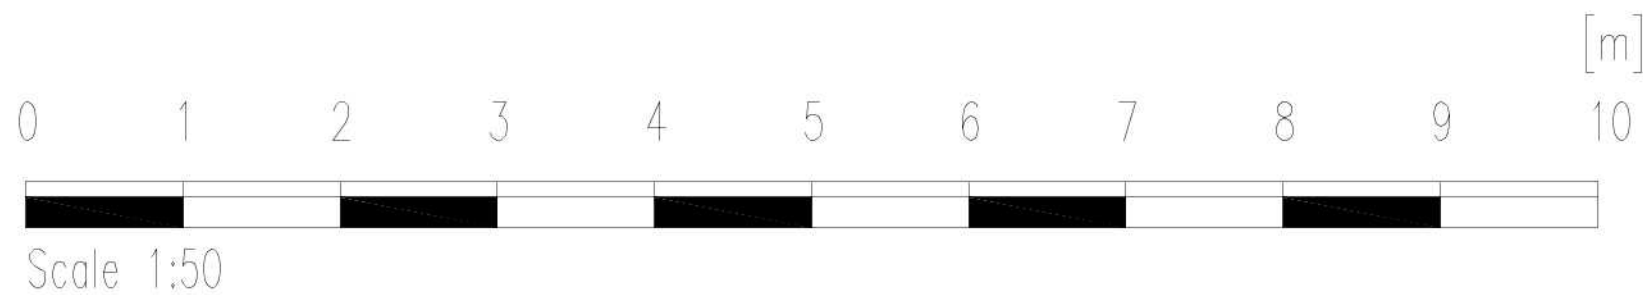

PROPOSED OUTBUILDING ELEVATIONS	
DRAWING NO: 31W002	REVISION: 02
CLIENT: MR KUNDHAL	DRAWING BY: MS
SCALE: 1:50	Print@A3 Landscape
ADDRESS: 31, WHITTINGTON AVENUE, UB4 0AD	