
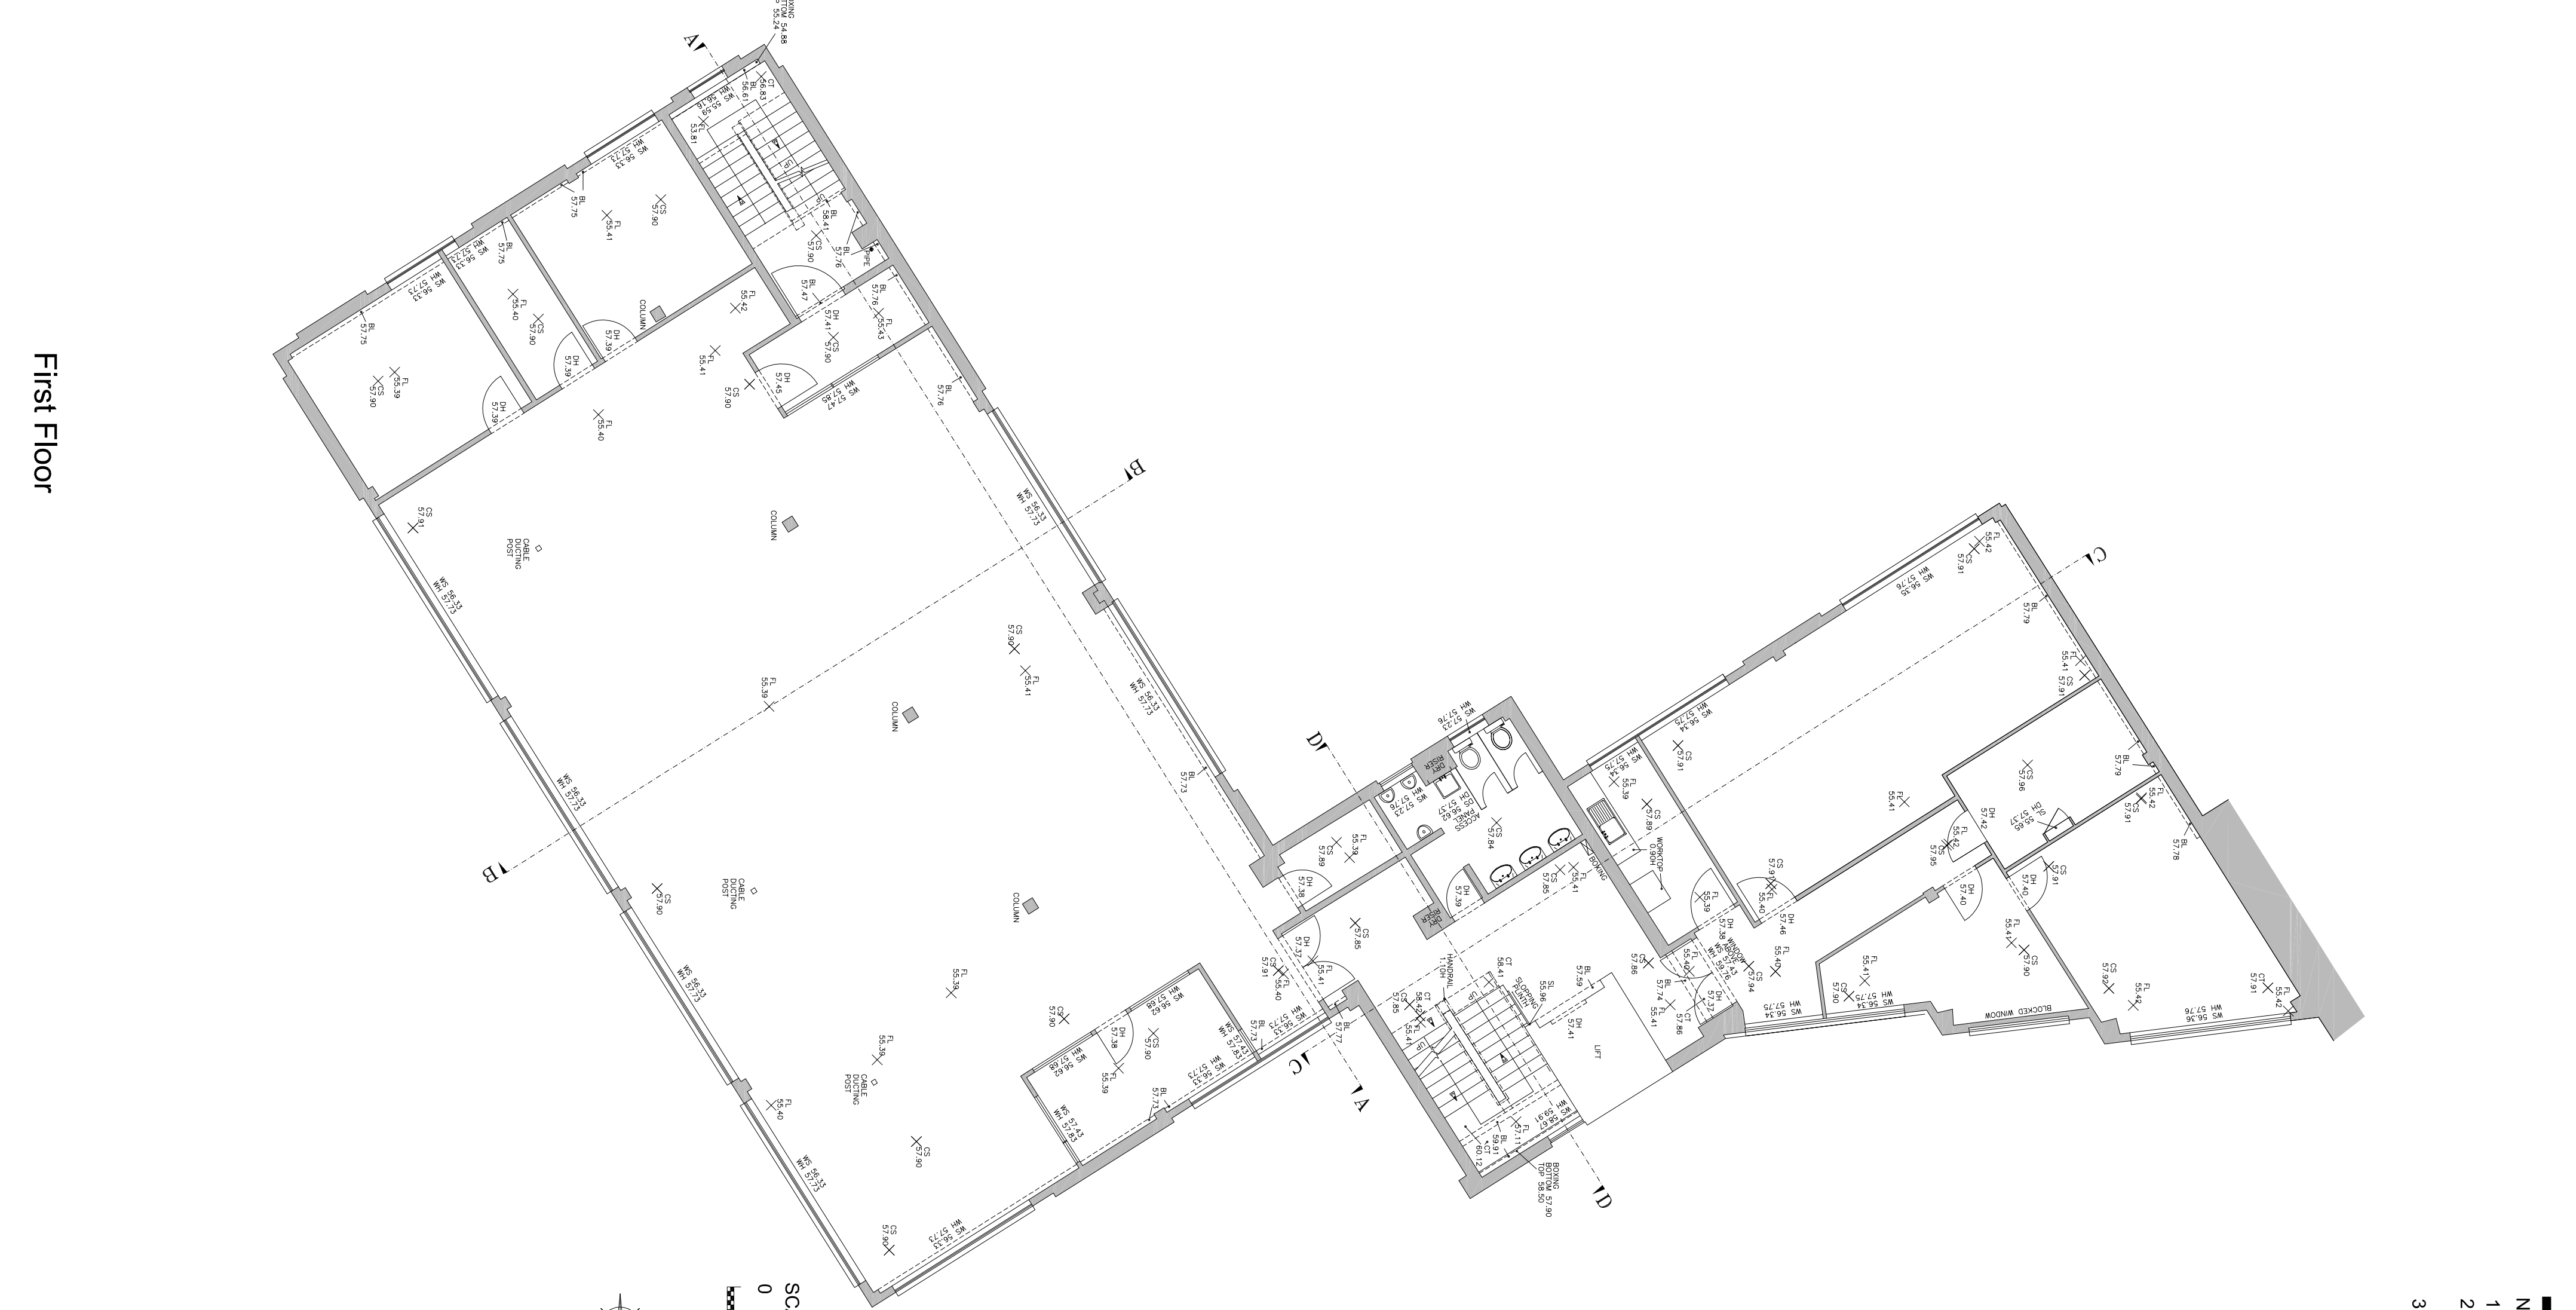


- Notes:
- 1 This drawing must not be scaled
 - 2 The contractor must check all levels and dimensions on site
 - 3 All works are to be to the satisfaction of local and Statutory Authorities and in accordance with current Building Regulations and Codes of Practice

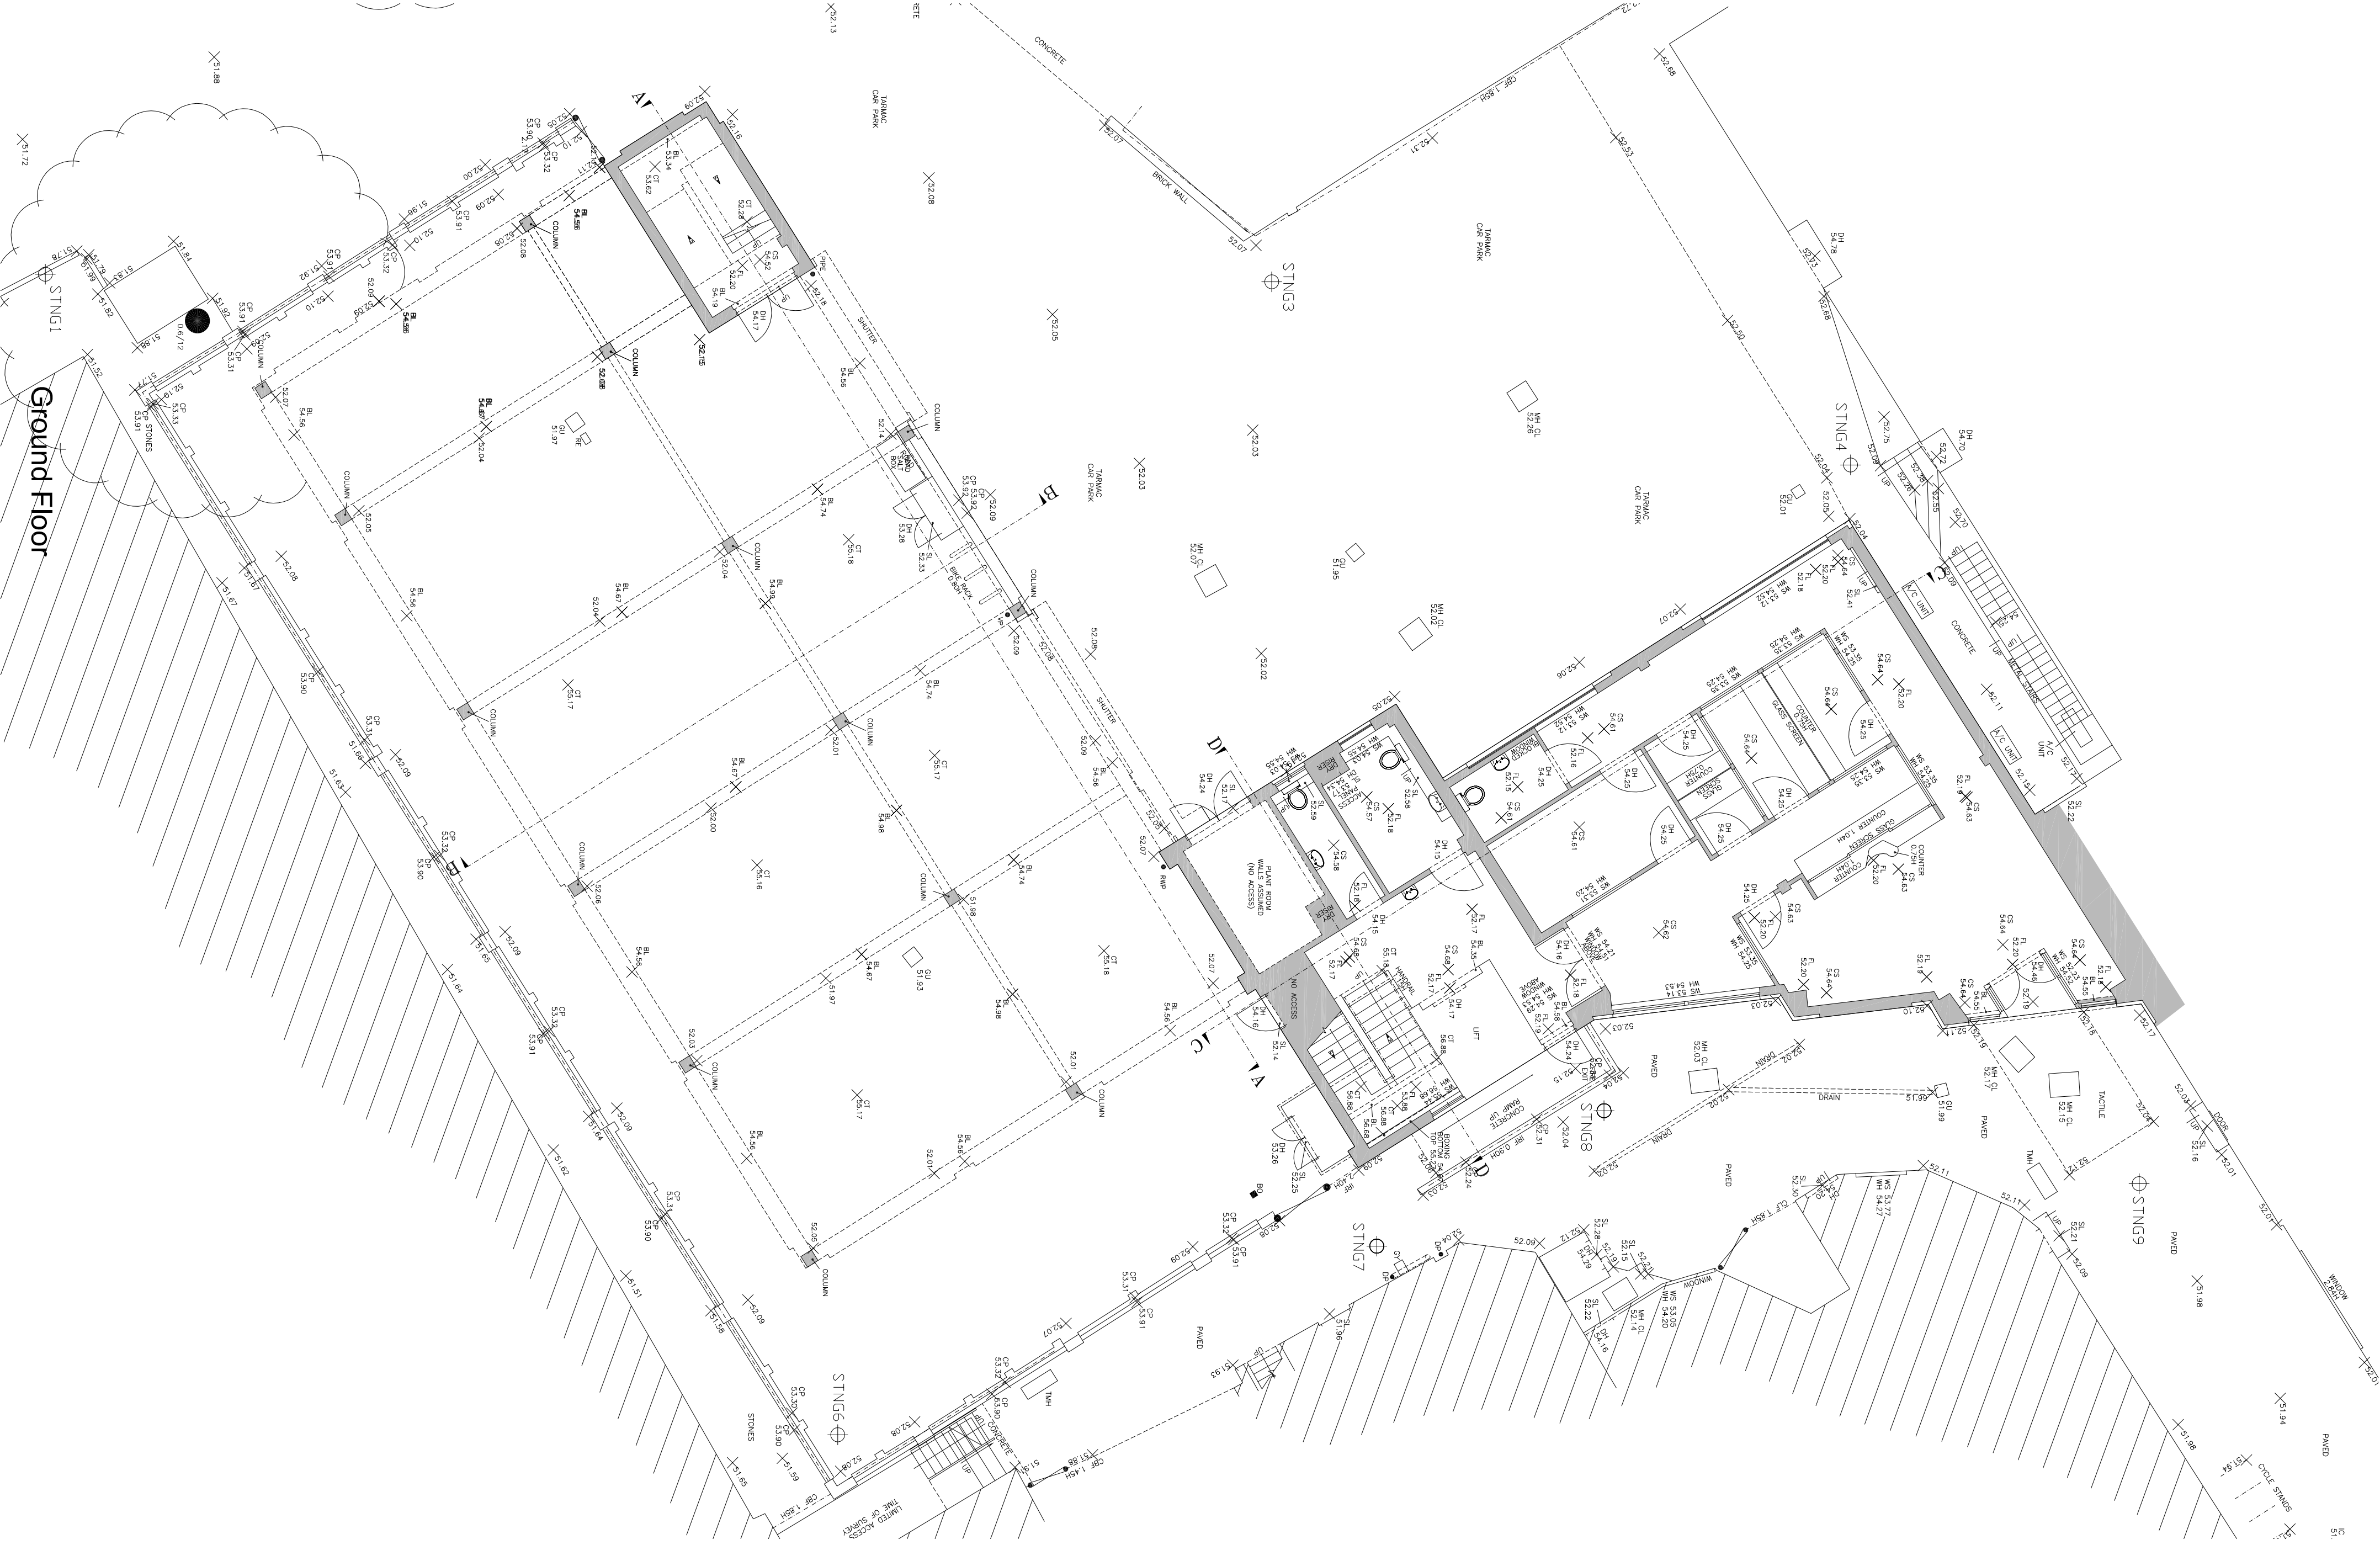

130 High Street

Ruisslip

Ground, First Floor Plans

As Existing

Scale: 1:100@A1

Project number: 1801

Drawing number: 02

Revision: -

Scale: 1:100

0 1 2 3 4 5 6 7 8 9 10m

North arrow

Rev note

rev	note	by	date
-	-	-	-

Kenneth W Reed

Chartered architect

369 Station Road, Harrow, Middlesex HA1 2AW