
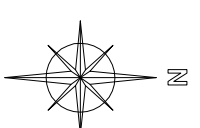
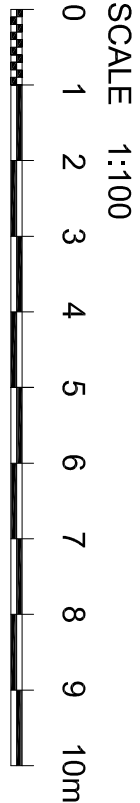
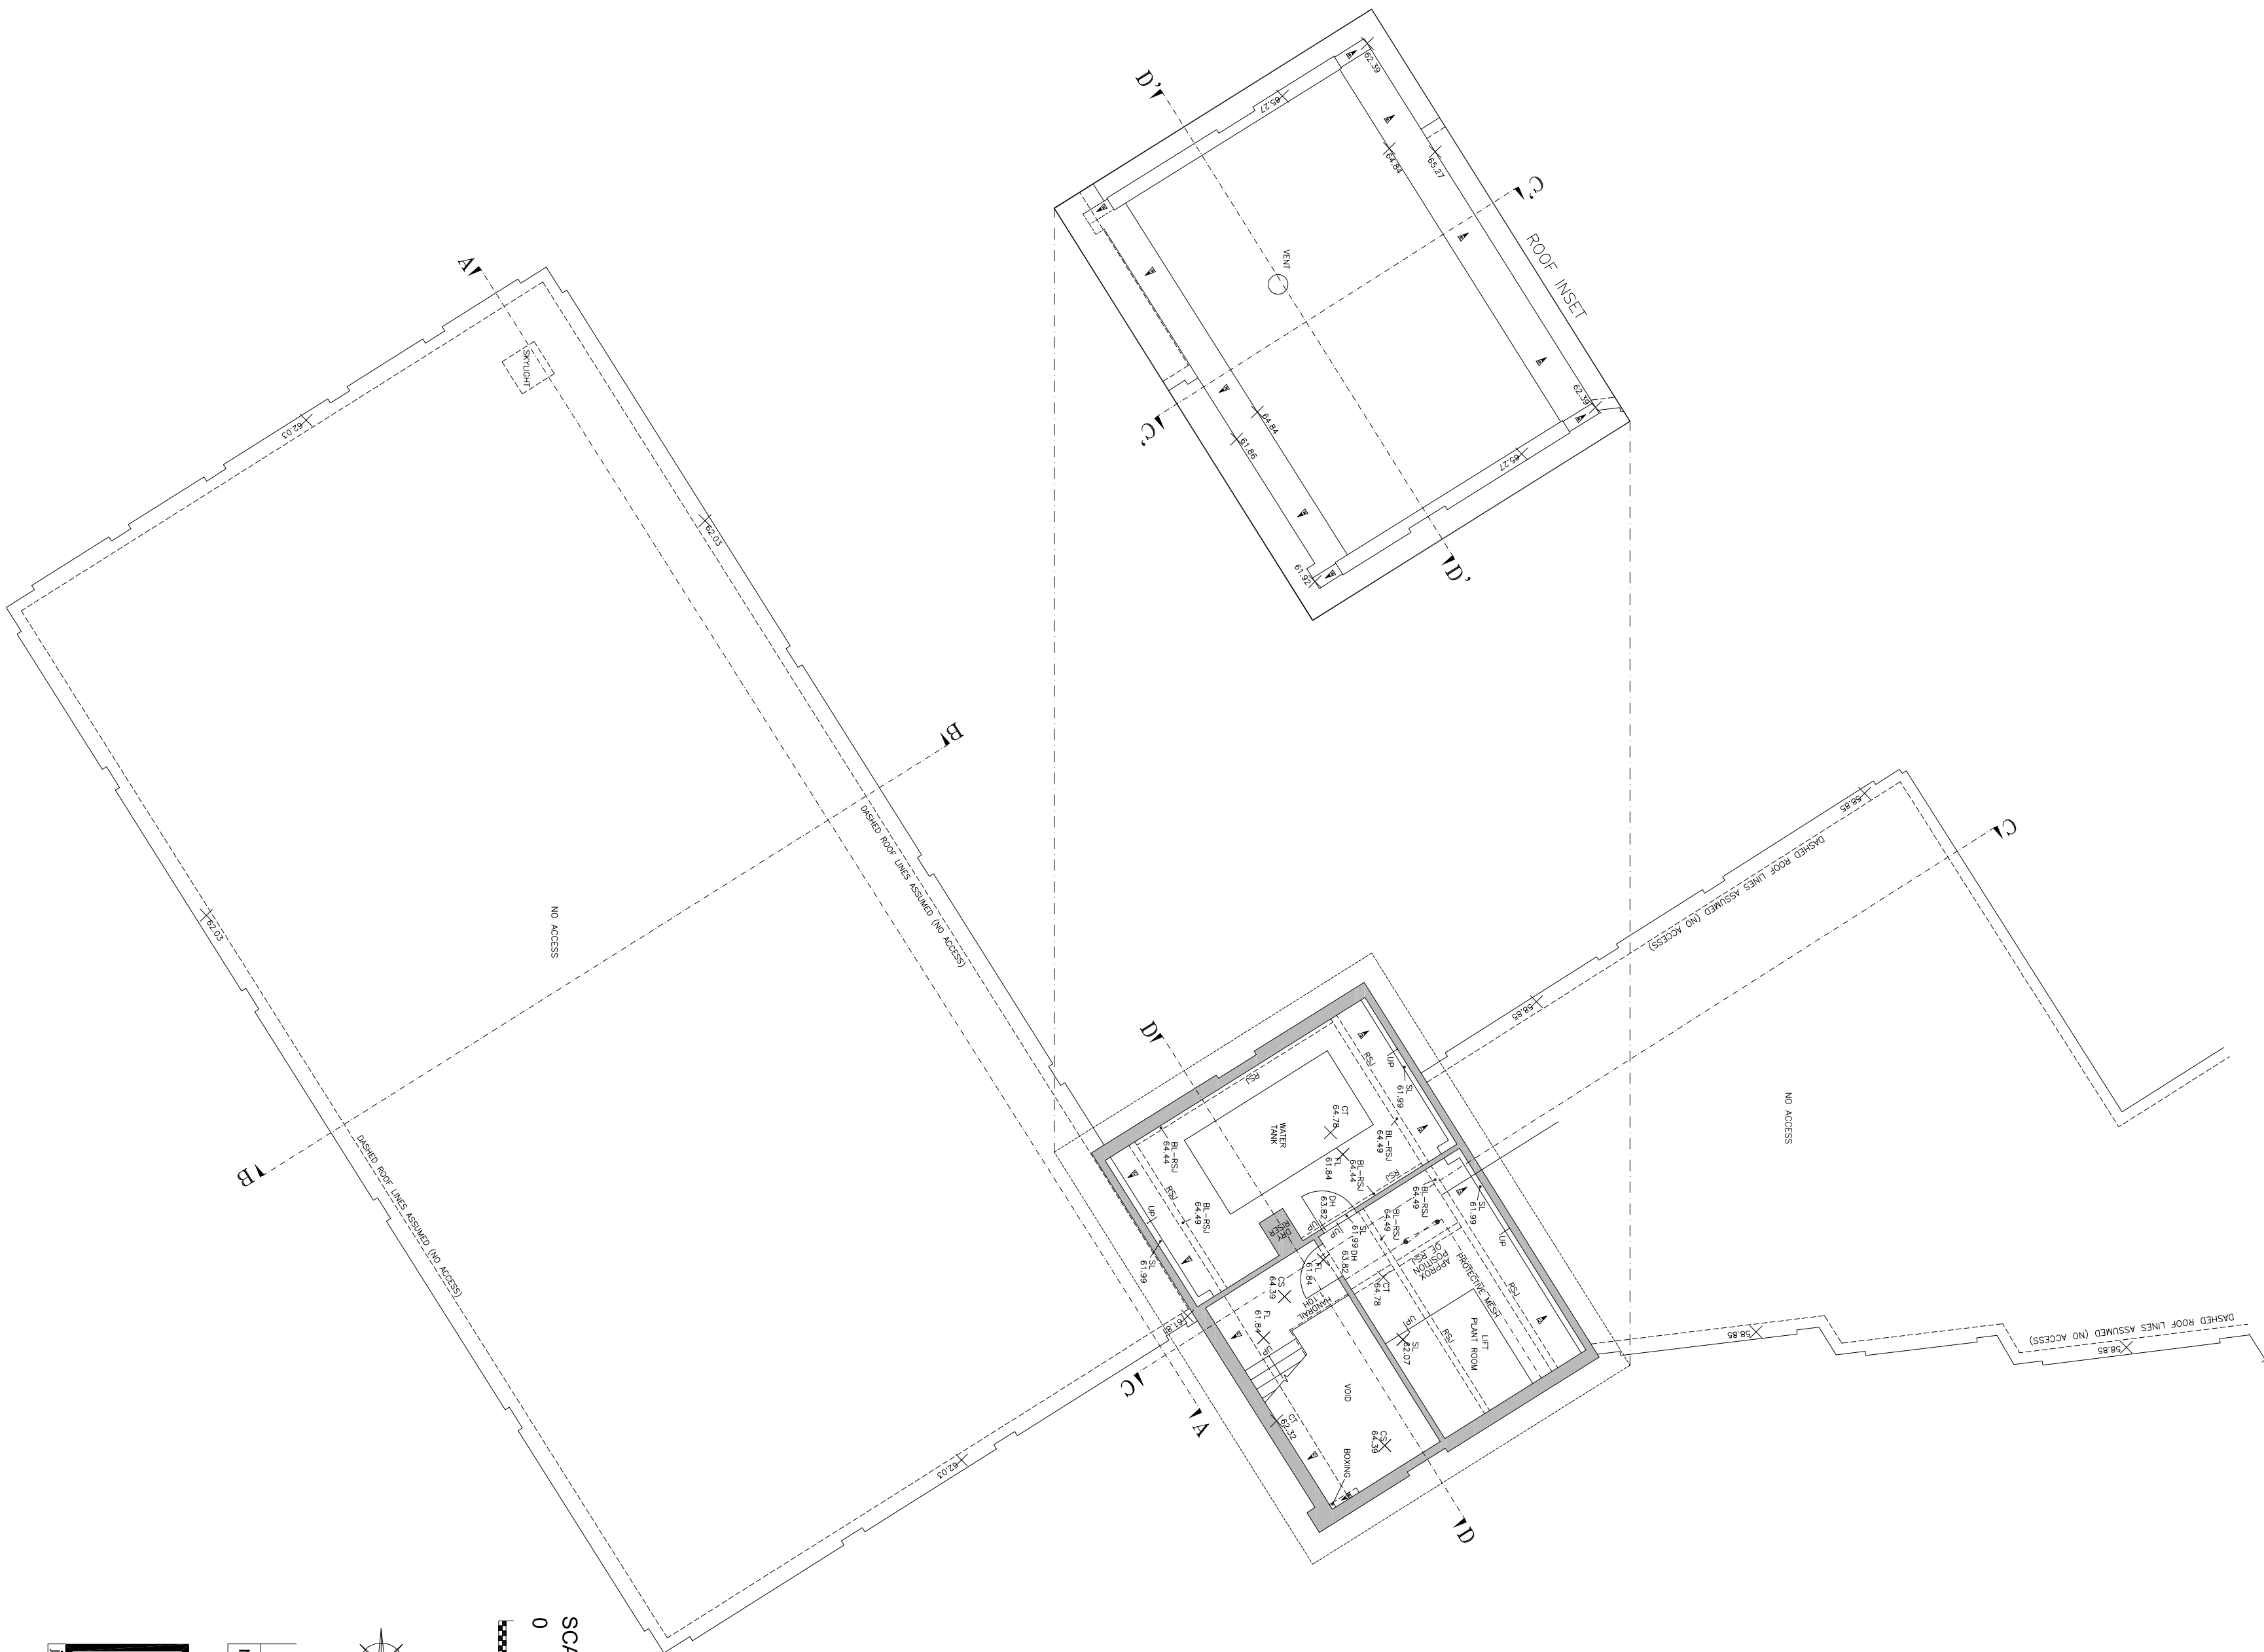


- Notes:
- 1 This drawing must not be scaled
 - 2 The contractor must check all levels and dimensions on site
 - 3 All works are to be to the satisfaction of local and Statutory Authorities and in accordance with current Building Regulations and Codes of Practice

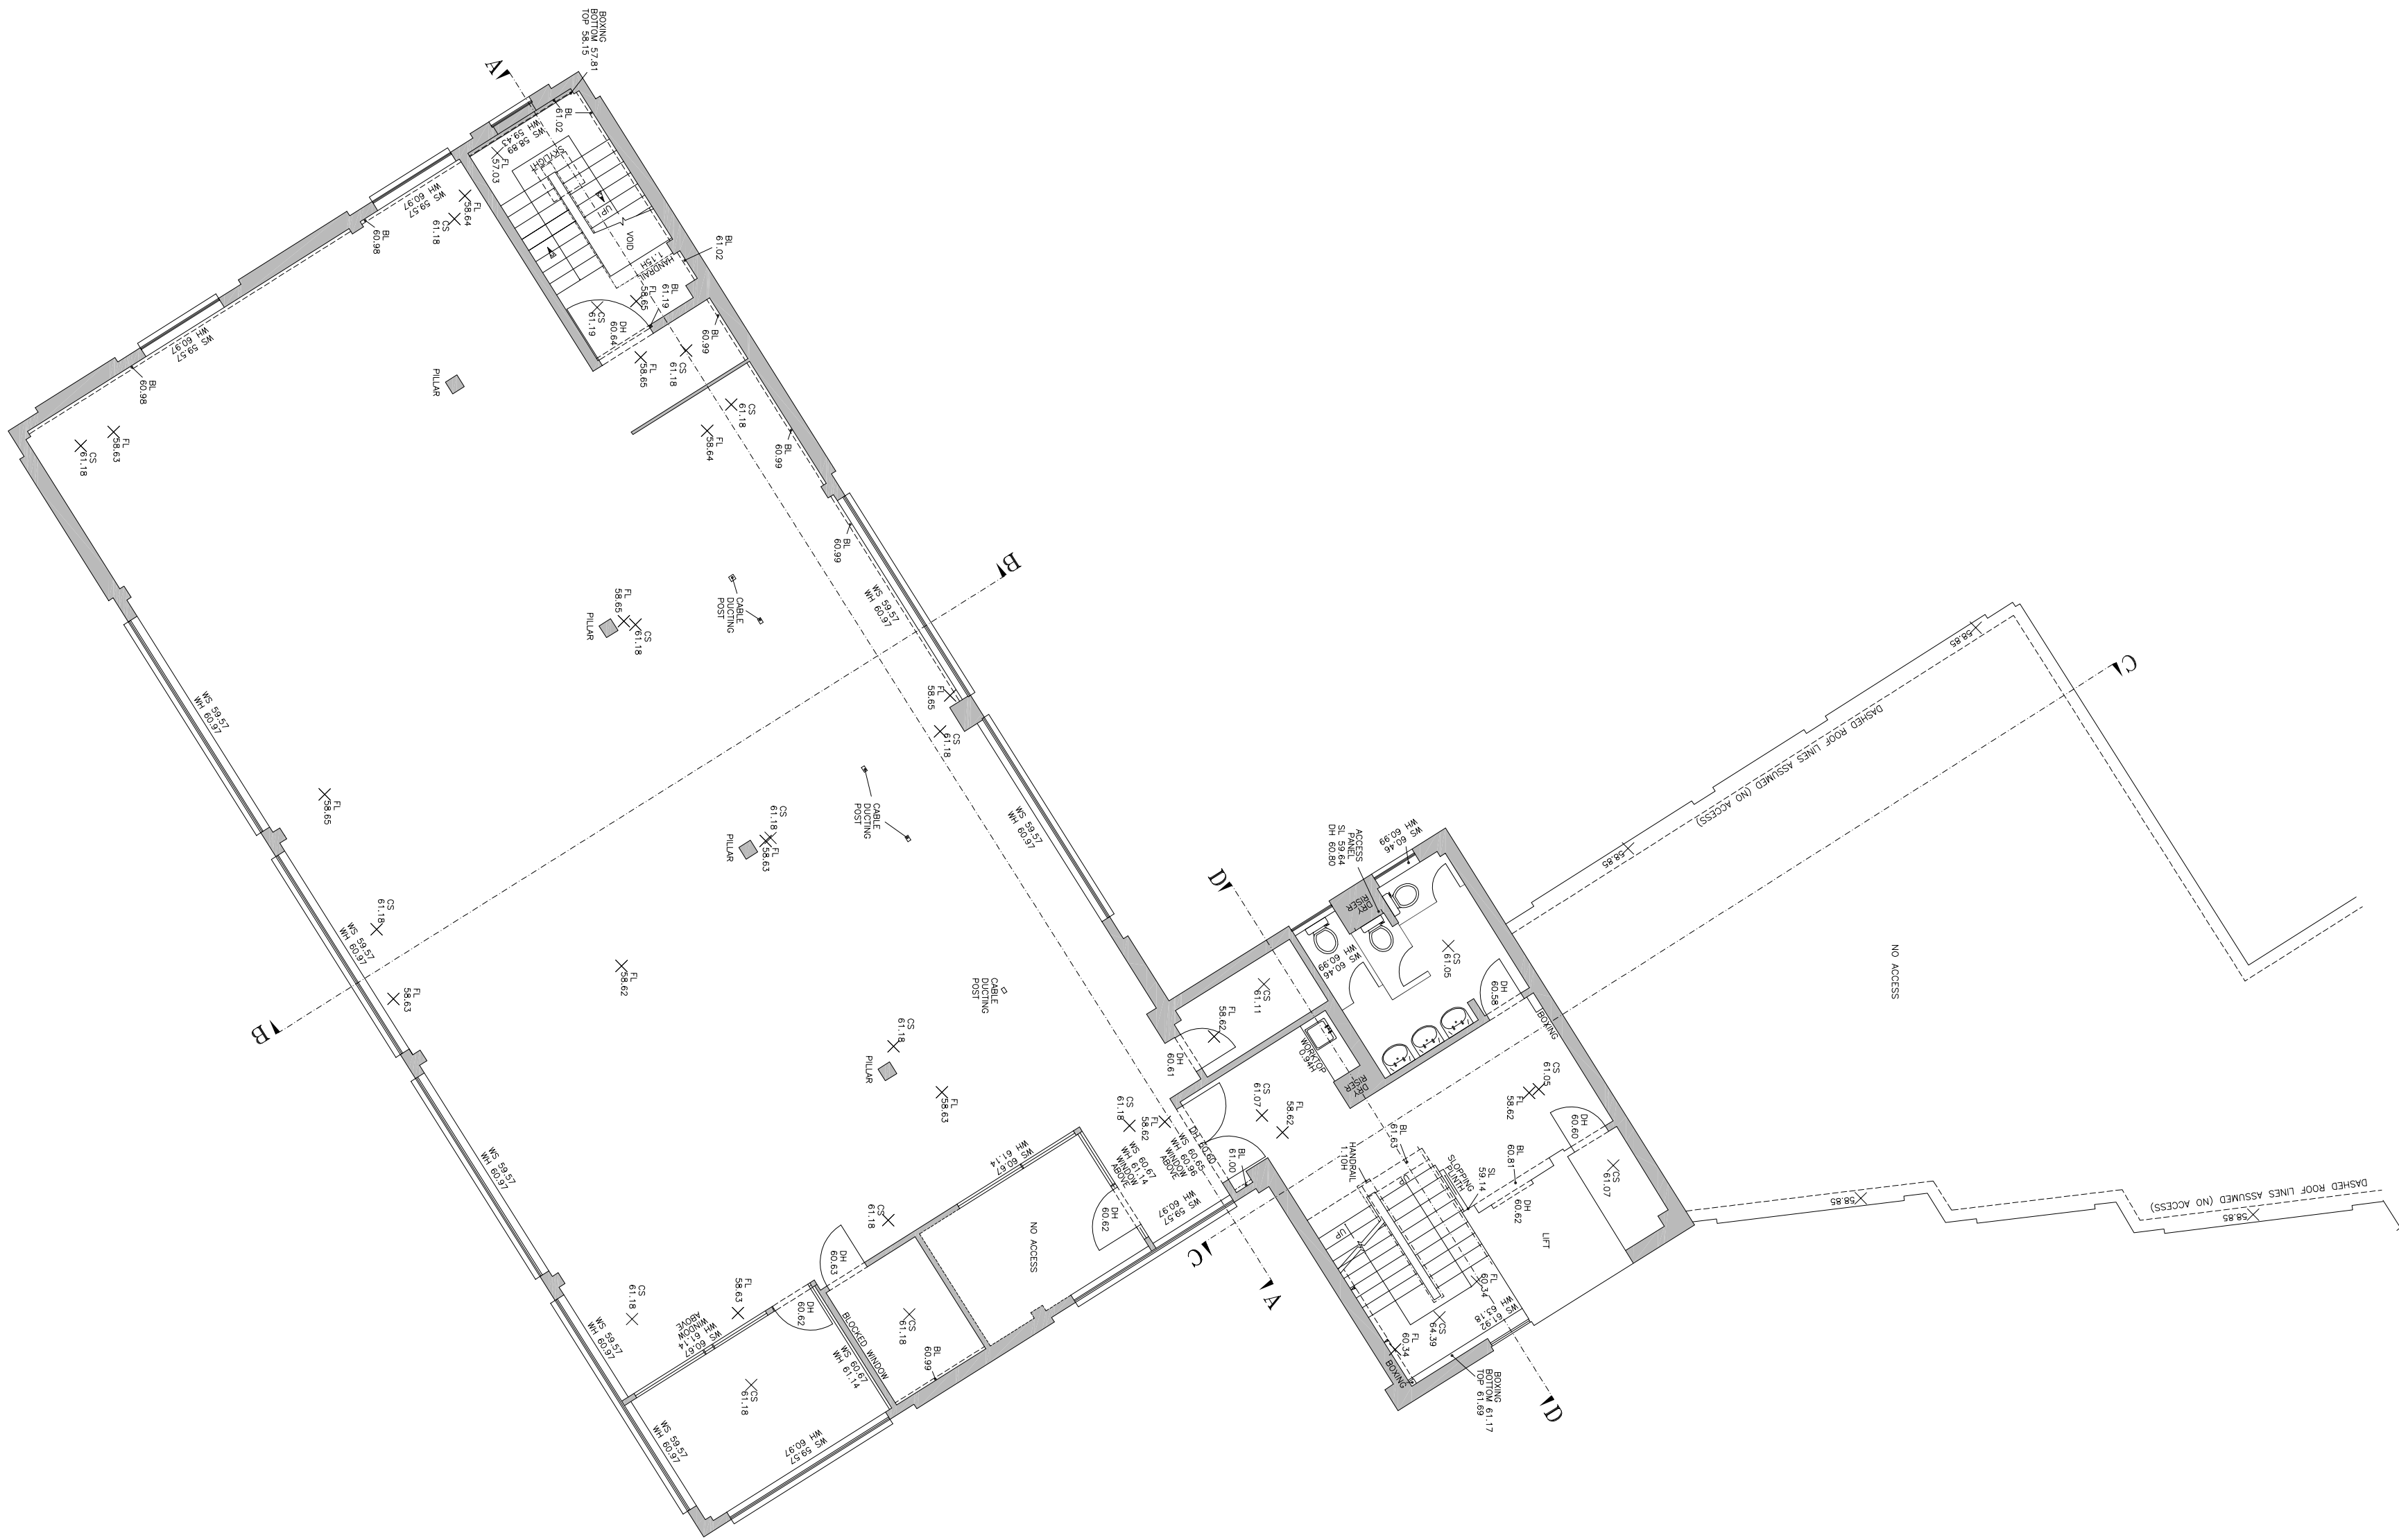

rev	note	by	date
-	-	-	-

KENNETH W REED ASSOCIATES
chartered architects
369 Station Road, Harrow, Middlesex HA1 2AW

130 High Street
Ruislip

Second, Third Floor Plans
As Existing

scale	project number	drawing number	revision
1:100@A1	1801	03	-
drawn by	date		
ahf	03.13		

Second Floor

Third Floor