





- Notes:
- 1 This drawing must not be scaled
 - 2 The contractor must check all levels and dimensions on site
 - 3 All works are to be to the satisfaction of local and Statutory Authorities and in accordance with current Building Regulations and Codes of Practice

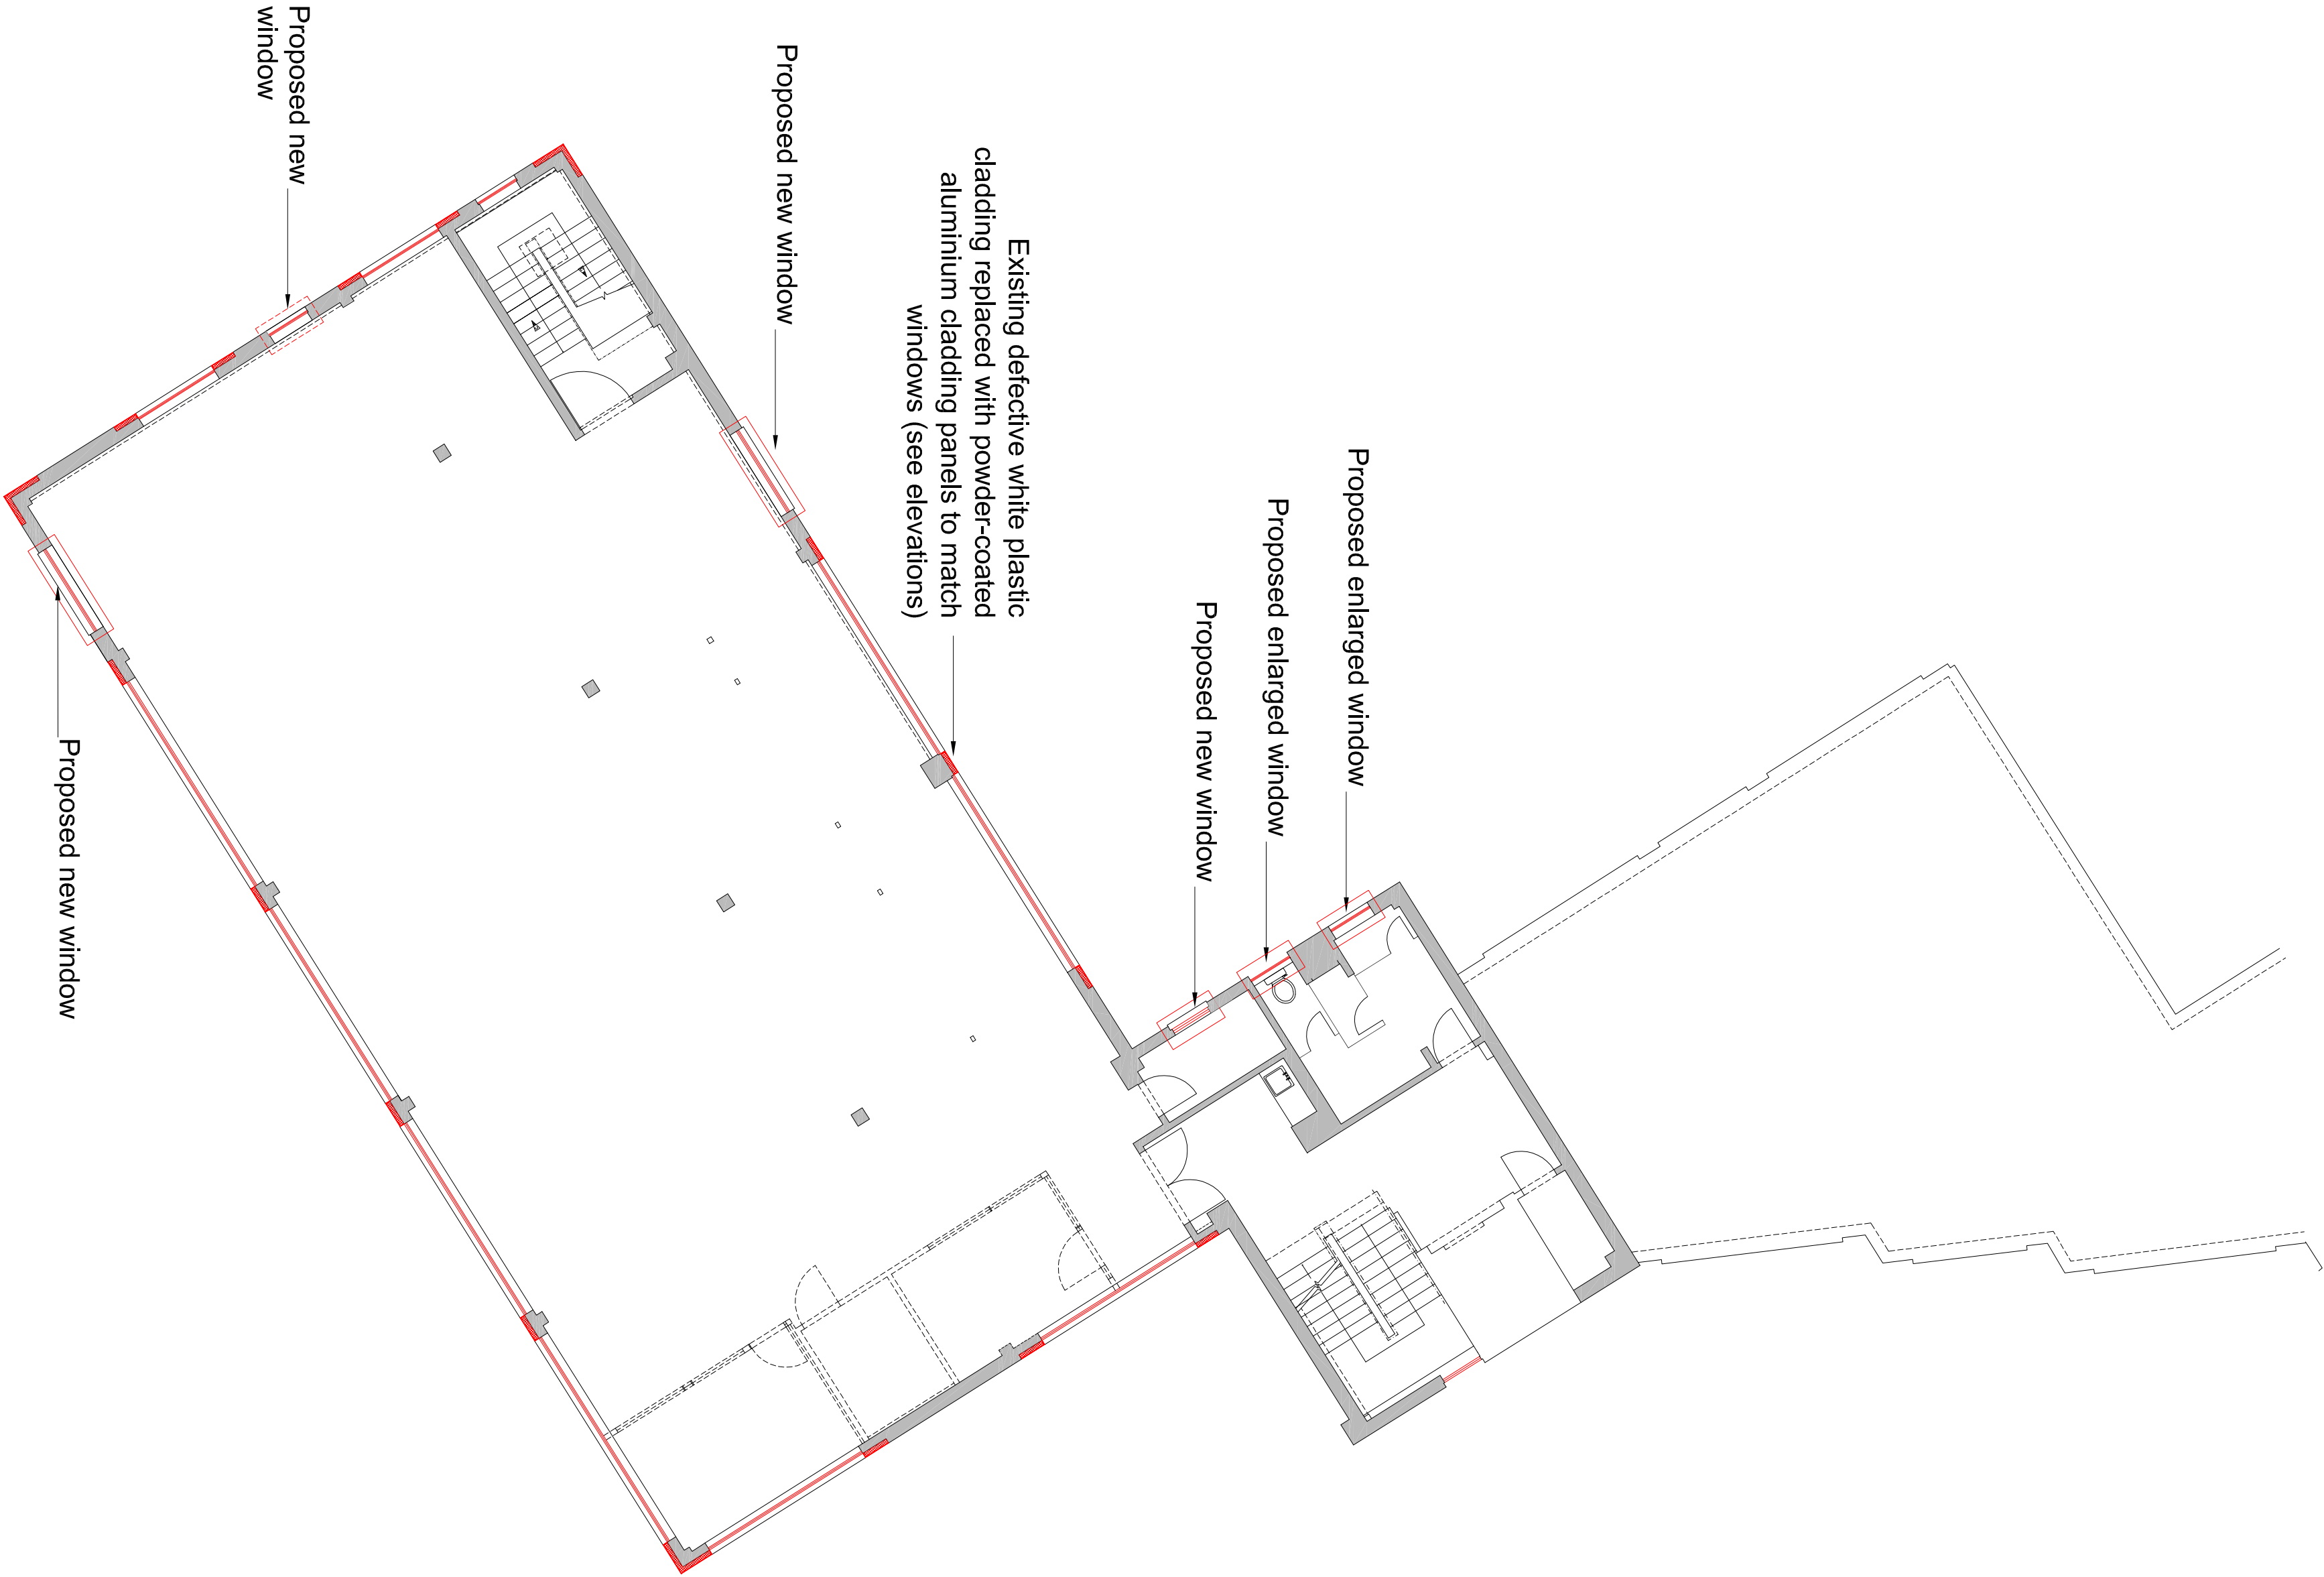

Second Floor Plan

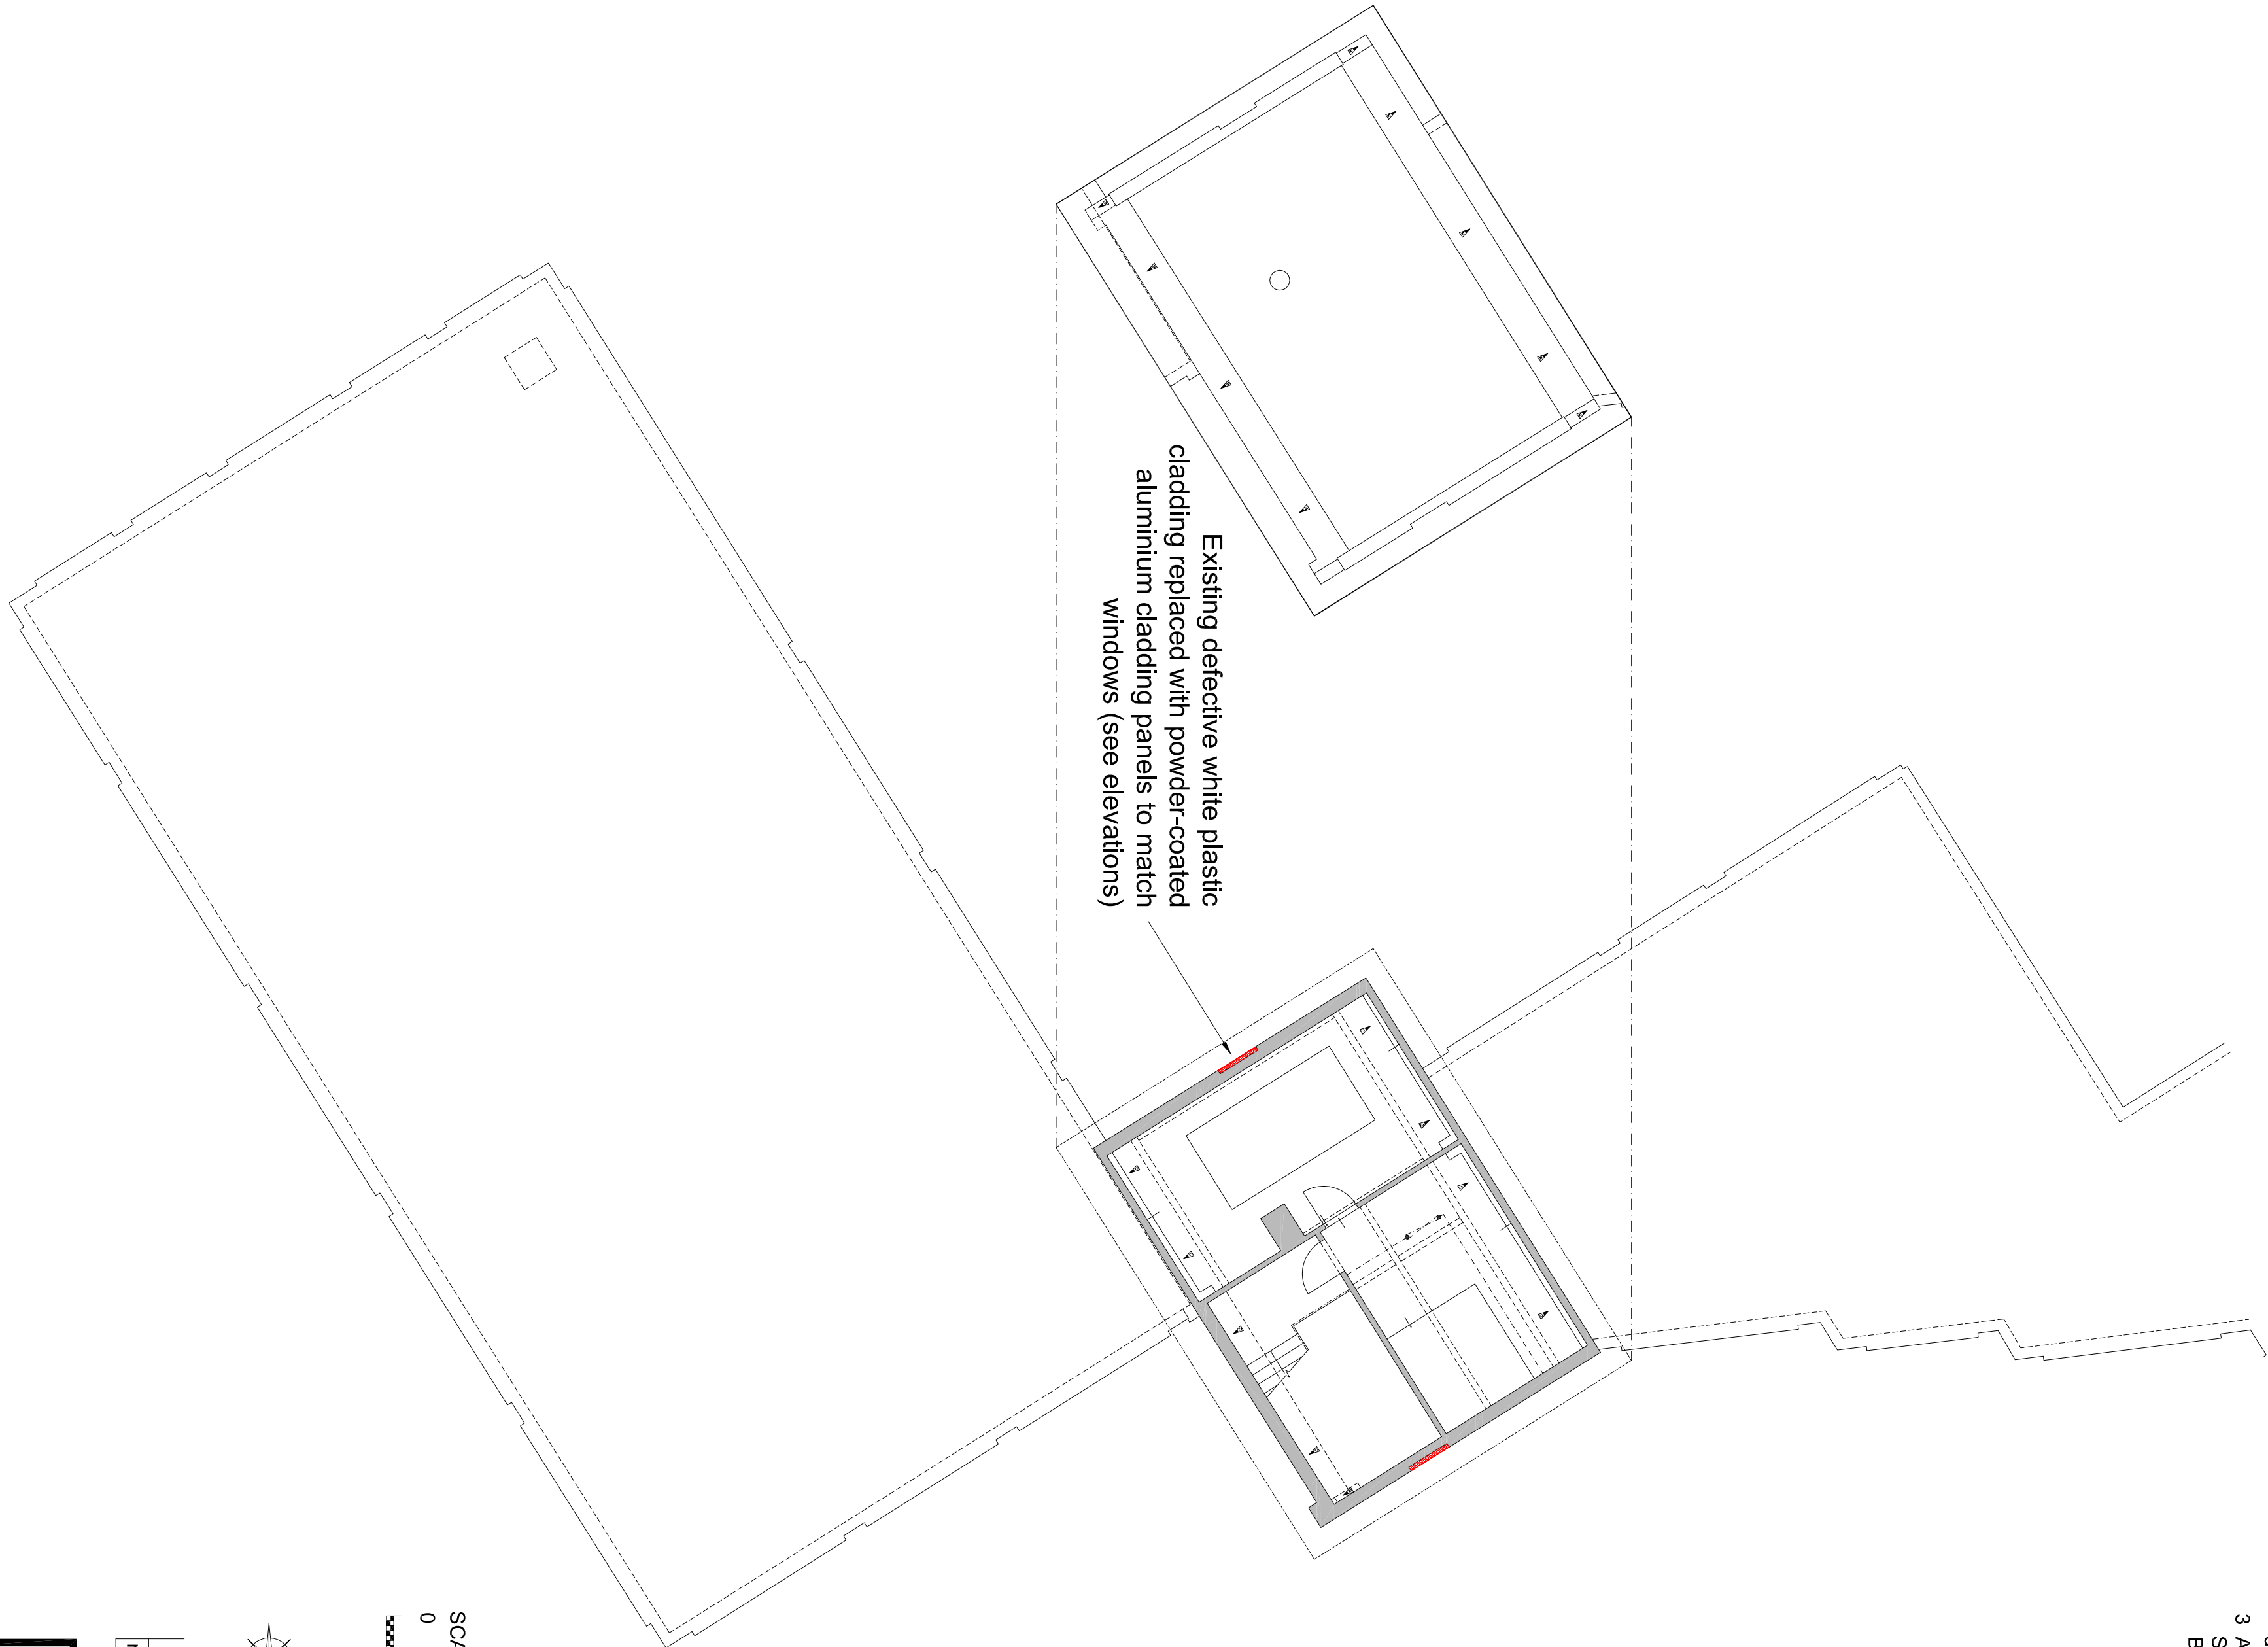

Third Floor/ Roof Plan

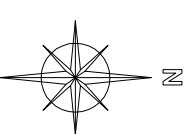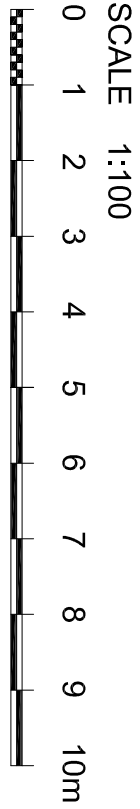

A	General review	mm	11.14
rev	note	by	date

KENNETH W REED
Chartered architects

ASSOCIATES

369 Station Road , Harrow , Middlesex HA1 2AW

130 High Street
Ruislip

2nd & 3rd Floor Plans
Window replacement works

Scale	Project number	Drawing number	Revision
1:100@A1	1801	08	A
Drawn by	IN		