

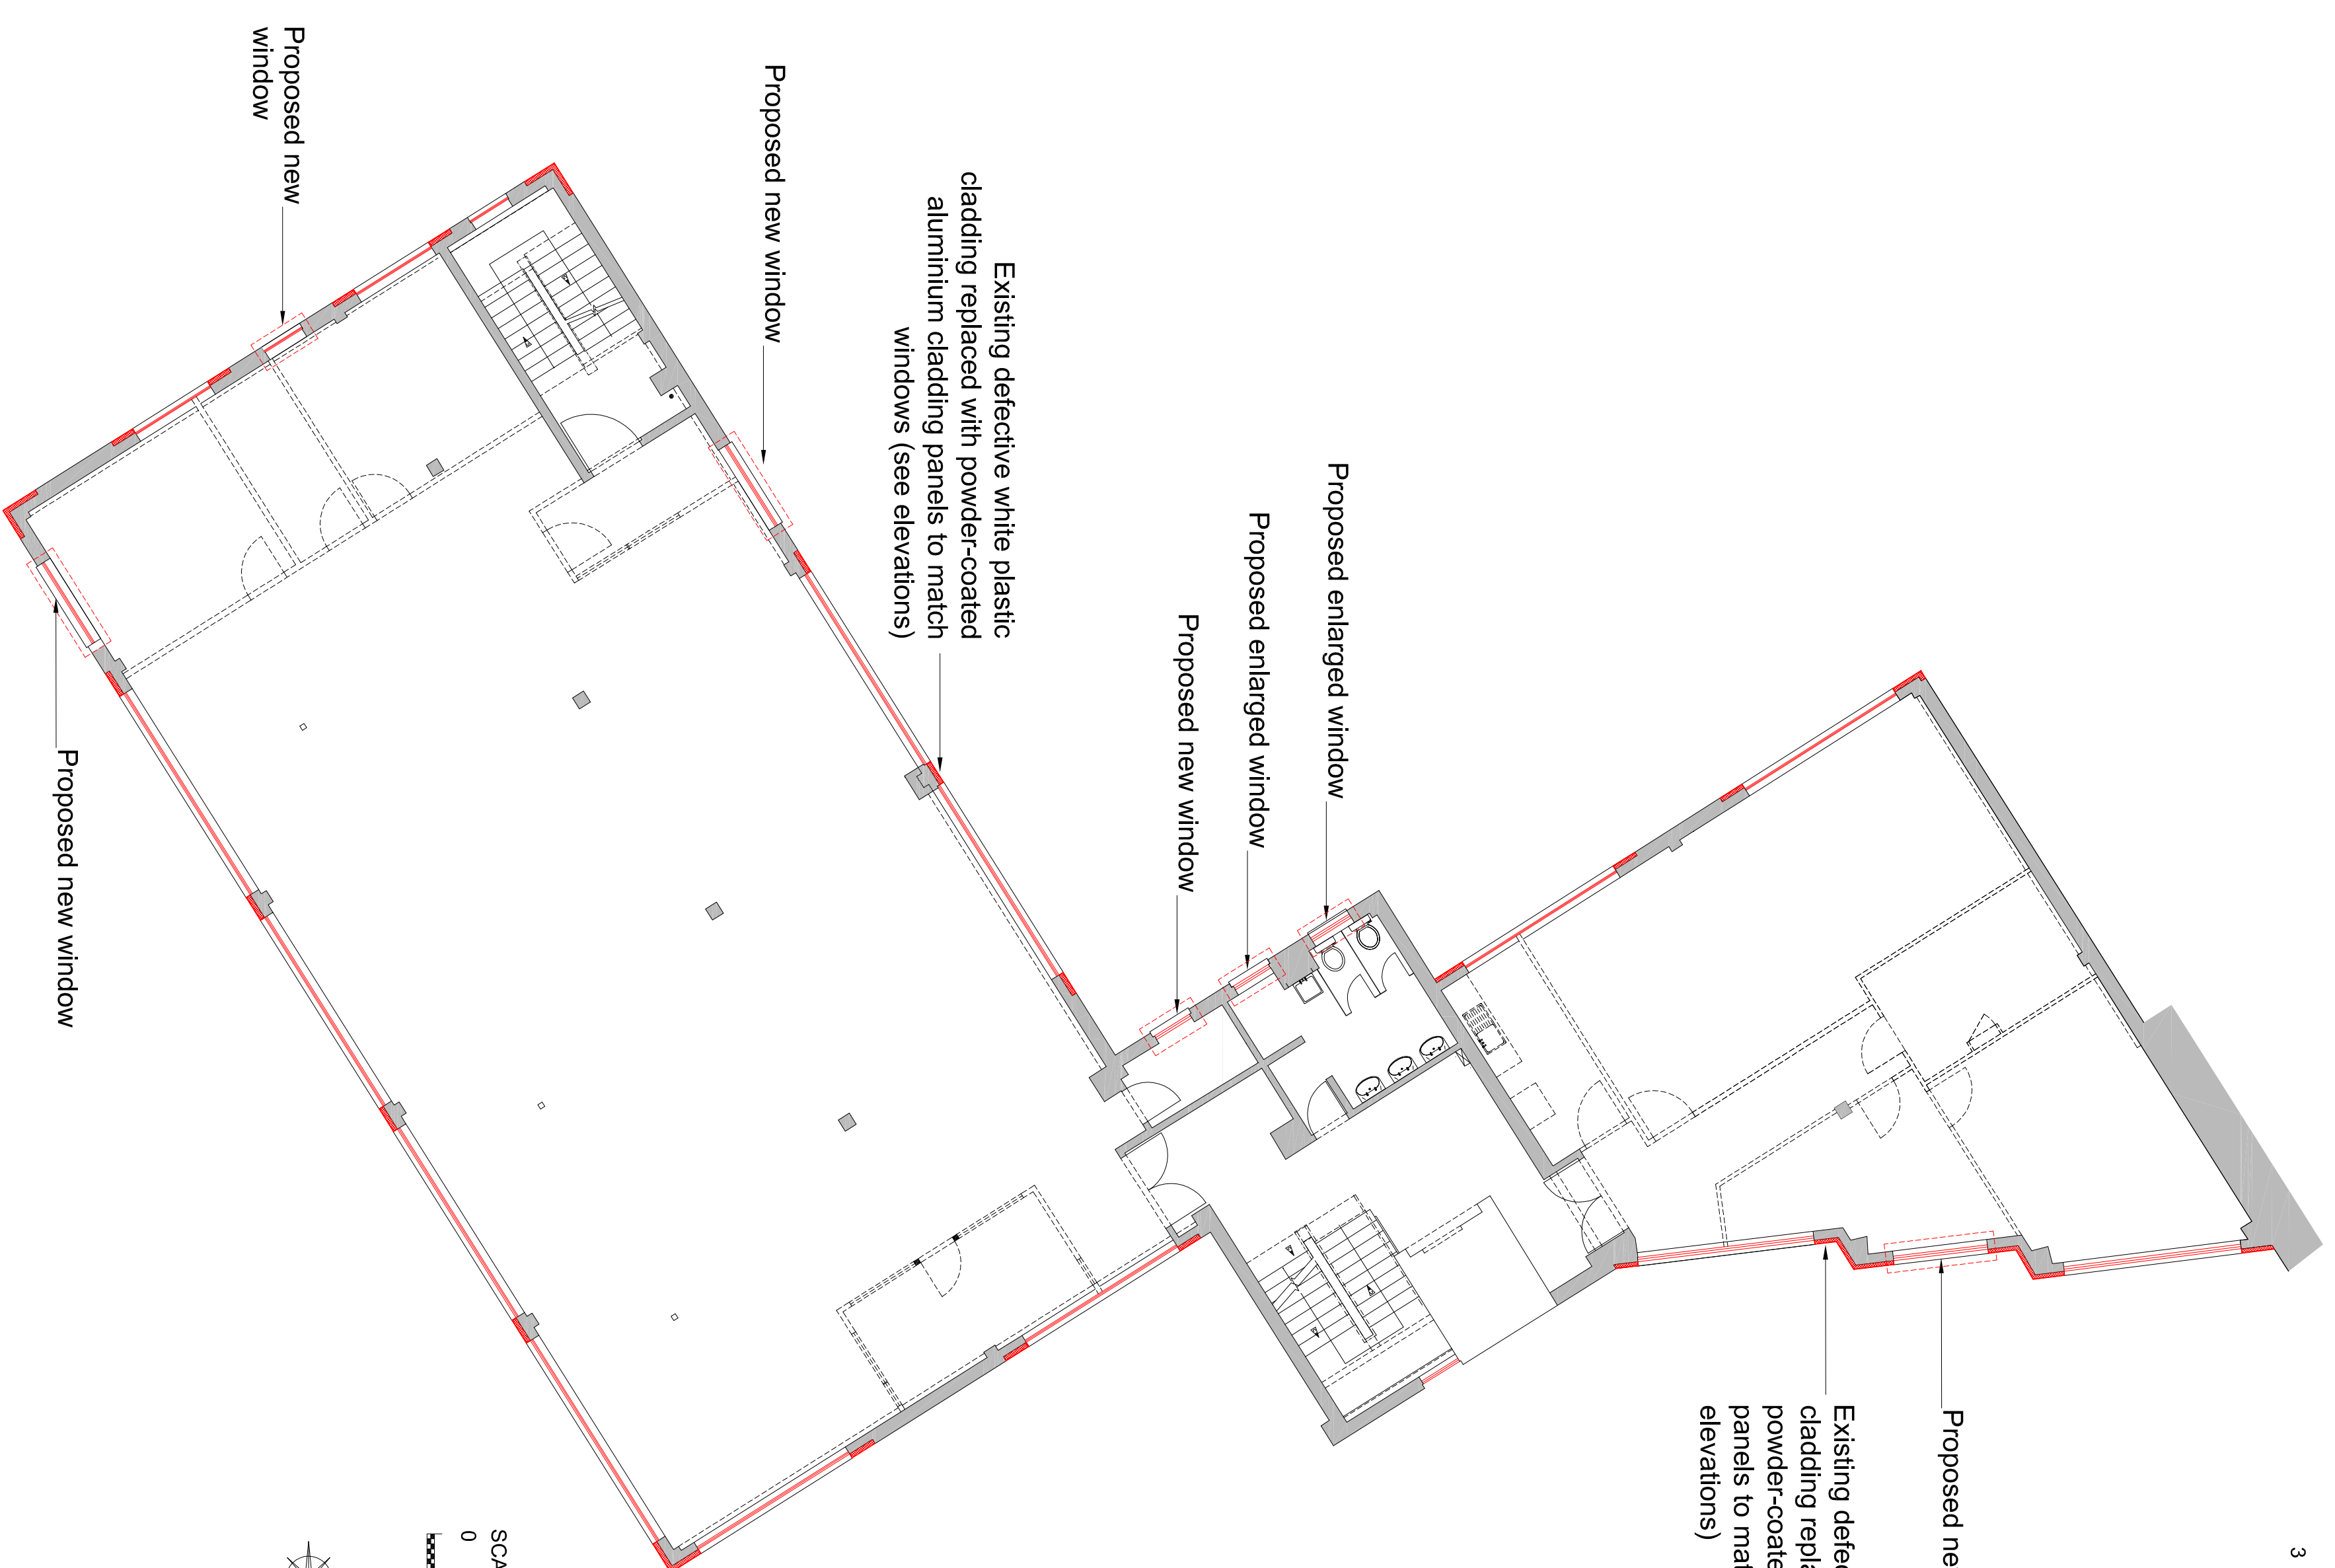
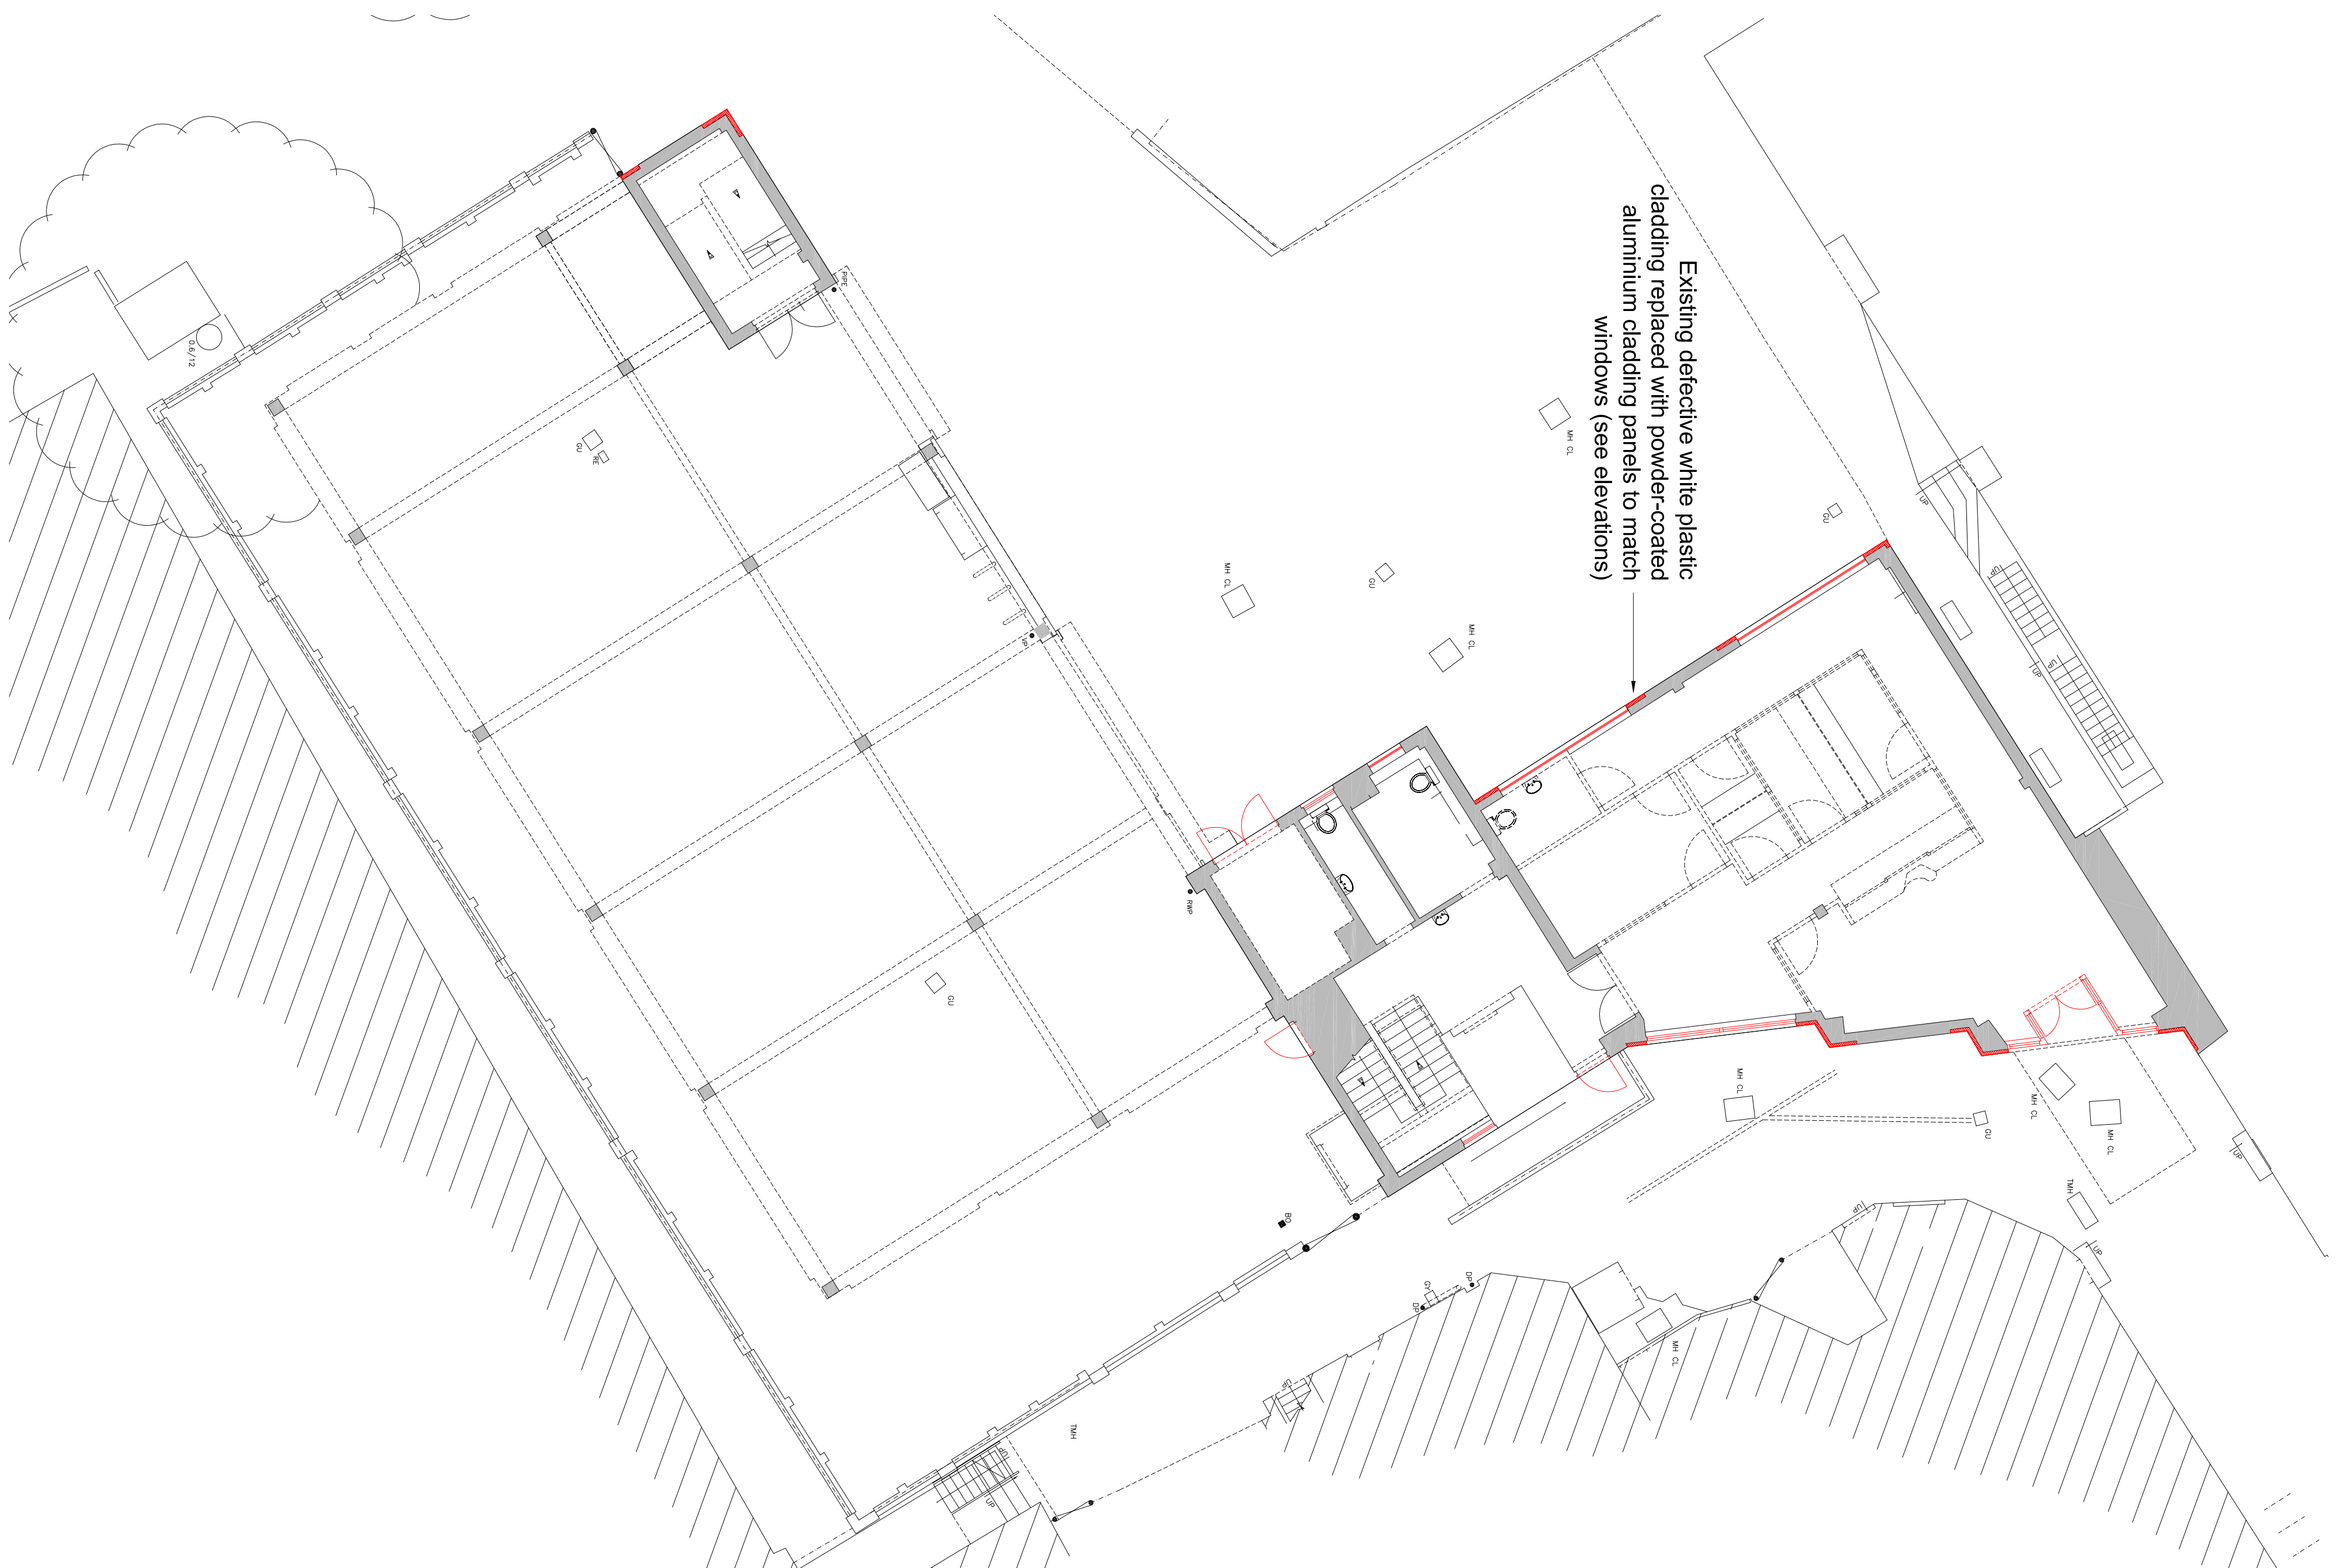


- 1 This drawing must not be scaled
- 2 The contractor must check all levels and dimensions on site
- 3 All works are to be to the satisfaction of local and Statutory Authorities and in accordance with current Building Regulations and Codes of Practice

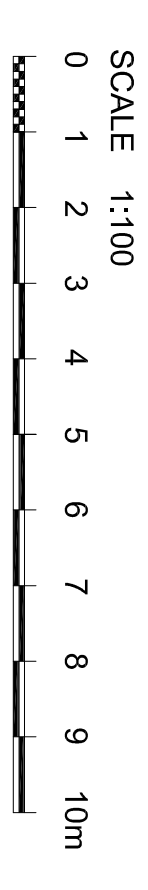

A General review		mtw	11.14
-	-	-	-
rev	note	by	date

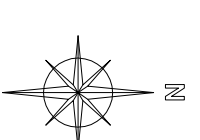

KENNETH W REED  ASSOCIATES
chartered architects
369 Station Road, Harrow, Middlesex HA1 2AW
130 High Street
Ruislip
 jcb

Ground & First Floor Plans

Window replacement works

Ground Floor Plan

First Floor Plan

scale	project number		drawing number	revision
1:100@A1	1801		07	A
date				
10.14				
drawn by				
JN				