

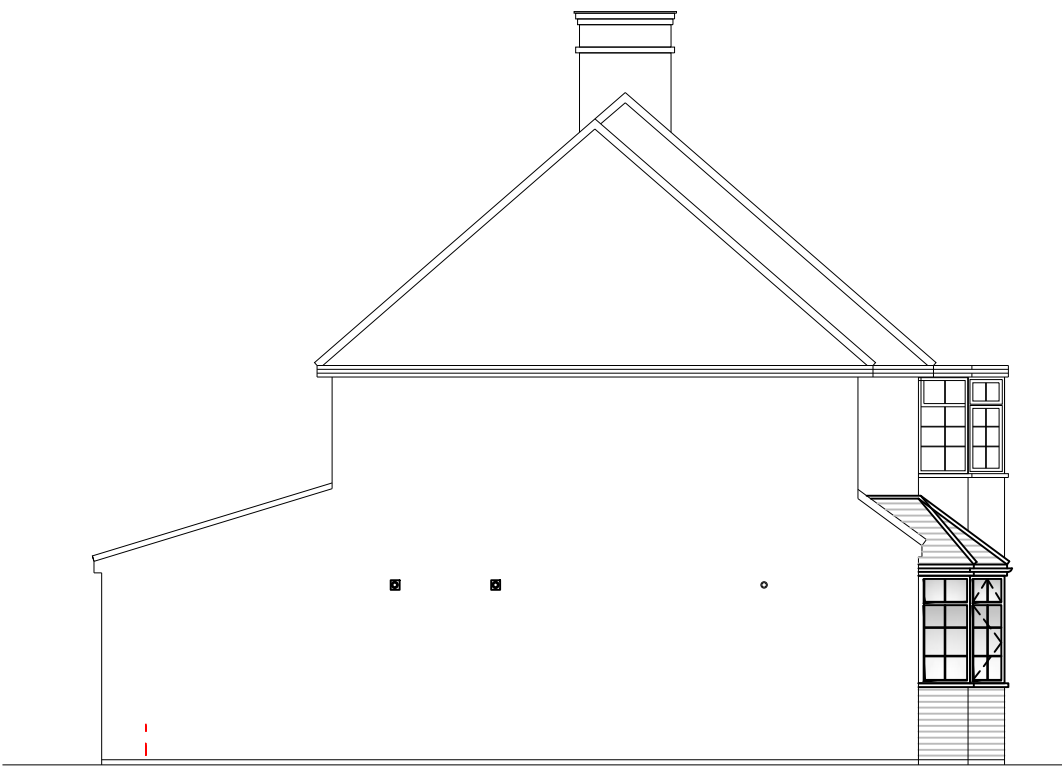


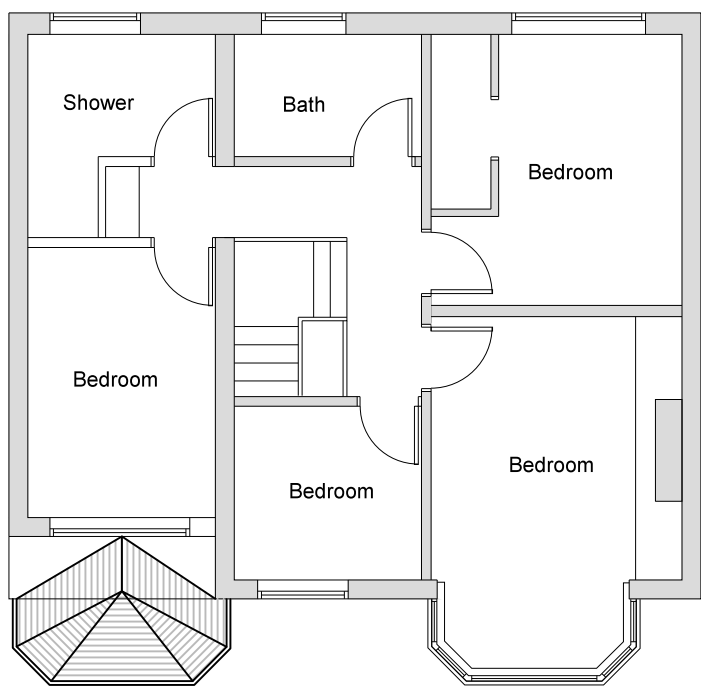



First Floor Plan

Side Elevation

Rear Elevation

 


- ~ NOTES ~
- THE BUILDING IS NOT WITHIN A CONSERVATION AREA OR AREA OF SPECIAL LOCAL CHARACTER.
- NO ALTERATIONS / NEW ROOF TO BE HIGHER THAN THE HIGHEST PART OF THE EXISTING ROOF.
- NEW ROOF AND WALLS ARE TO BE CONSTRUCTED FROM MATERIALS TO MATCH EXISTING.
- ALL NEW WINDOWS AND DOORS ARE TO BE DOUBLE GLAZED UPVC & SIDE FACING WINDOW TO BE OBSCURE GLASS UON-OPENING BELOW 1.7M
- ALL WORKS TO BE TO CLIENTS AND LOCAL AUTHORITY APPROVAL.
- THE CONTRACTOR IS TO INSURE THAT ALL WORKING RESTRICTIONS AND CONDITIONS LAID DOWN BY THE PLANNING APPROVAL NOTICE, ARE COMPLIED WITH.
- GENERAL - New materials used in exterior work to match existing.
- WALLS - Facing brickwork to match existing.
- WINDOWS - All new windows to be double glazed & match existing neighbours.
- DOORS - New UPVC double glazed doors.
- ROOF - Tile type, size & colour to match existing

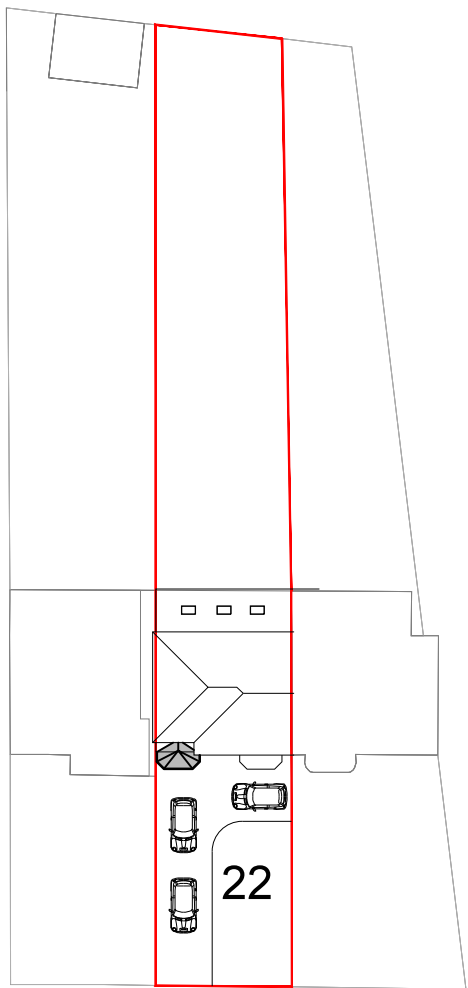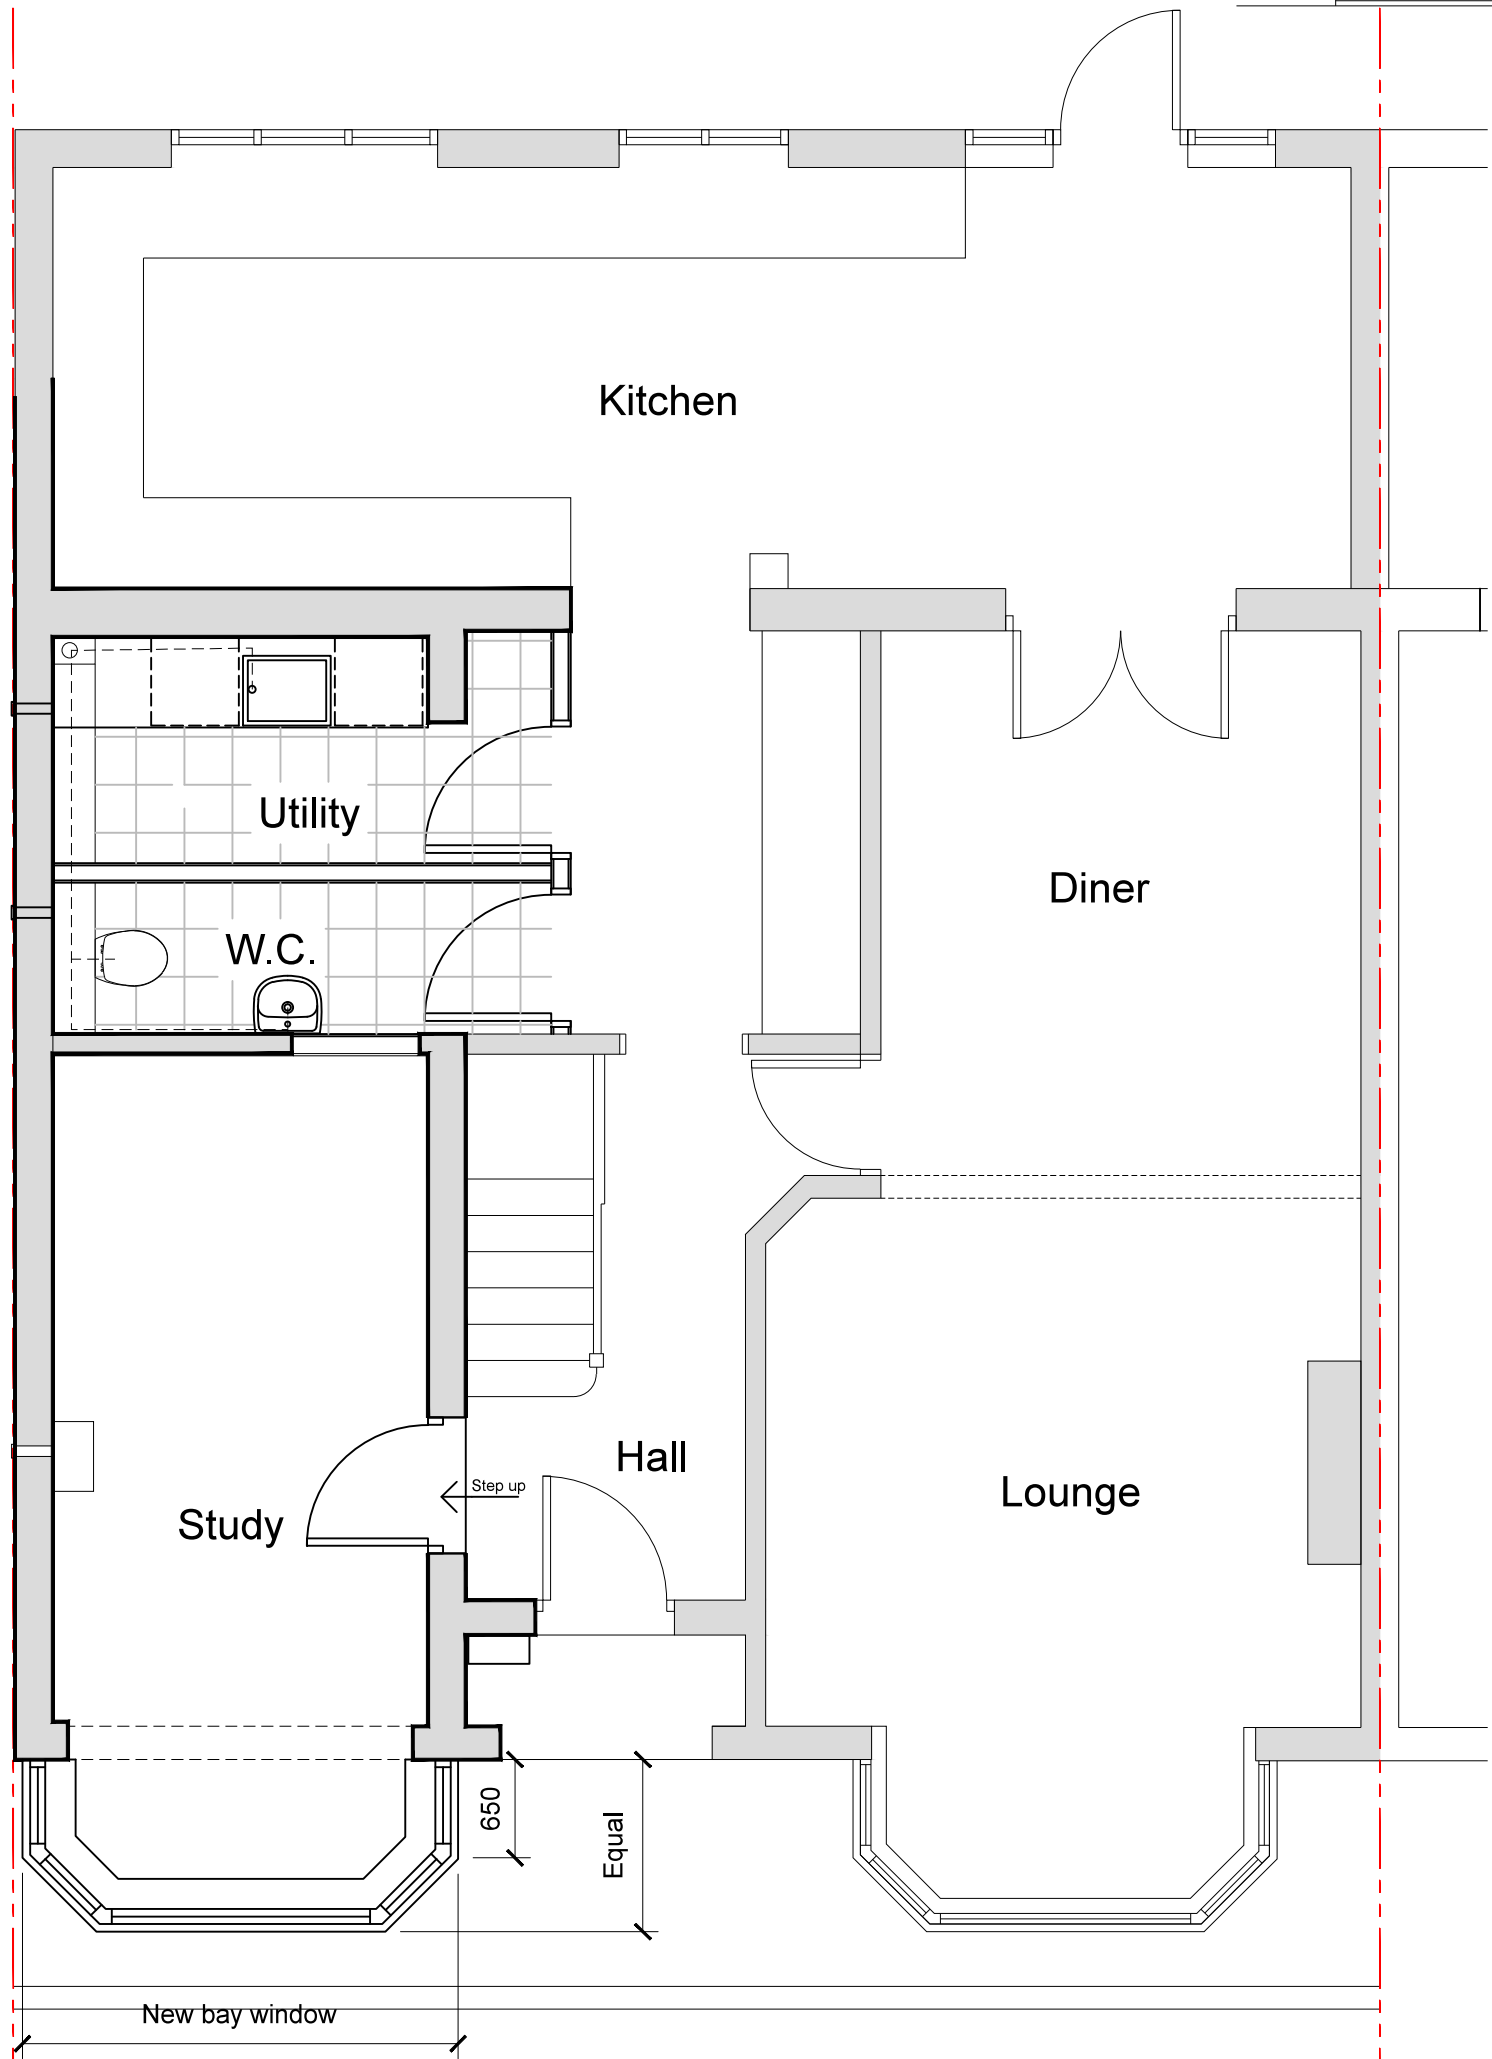

Block Plan

Ground Floor Plan

Front Elevation

 

PRELIMINARY ISSUE

Client:	Dr Susan Green	Scale: 1:50-1:100 A2
	22 Swakeleys Drive Ickenham UB10 8QD	Date: Jan'18
Job:	PROPOSED LAYOUT	Drawn:
		Drawing No: 0118-02

INTERIOR DESIGN & REFURBISHMENT LTD

4 Gledwood Avenue Hayes Middlesex UB4 0AN
Tele:07740 641934 E-mail: nimmoa@yahoo.com