

Contact:
Email: rabindhak@btmail.co.uk, Cell: 044 + 078 3293 8374
Web site: www.bluearchdesign.co.uk

Notes:
© 2019 Blue Architecture Limited.
All rights reserved.
All drawings are for the purpose of gaining
Planning Permission approval only.
All written dimensions to be taken in
preferences to scaled dimensions.

Carpet Area : 2068 Sq.

Rev.	Description	By	Ckd	Date



Client:
Mrs. Jaspal Kaur Summan.

Project:
Single storey Rear Extension
Location:
16 Hydeaway, South Hayes,
Middlesex, UB3 4PA.


Status:
Larger extension: neighbour consultation scheme

Title:
Existing and Proposed Elevations.


Drawn by: L.p	Str. Efr. --	Checked by: R.k	Sheet no.
Project no: BAL-1332	Sheet Size A3		
Date: 02/08/2019	Scale: 1:100		03

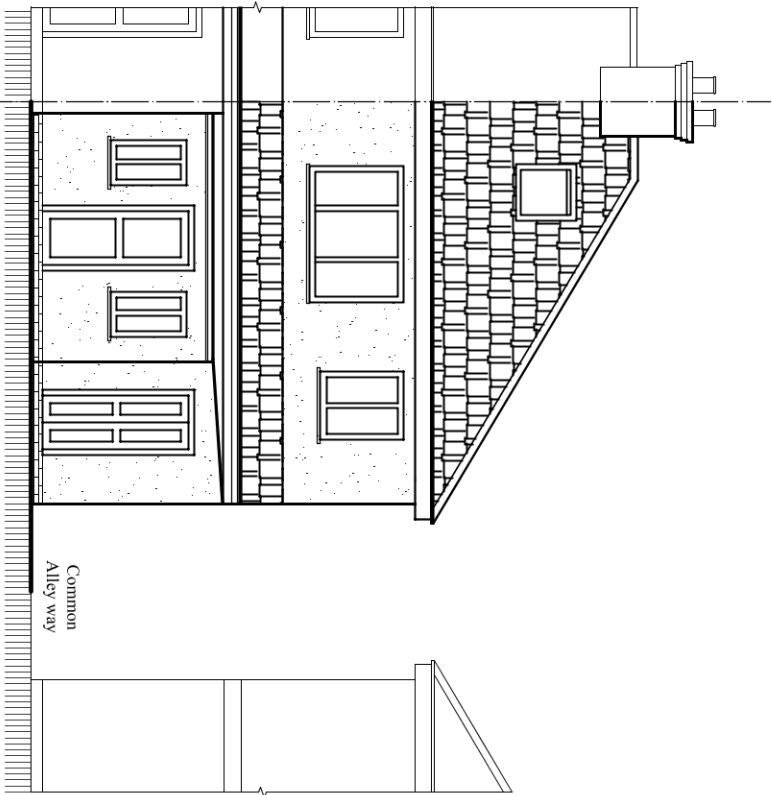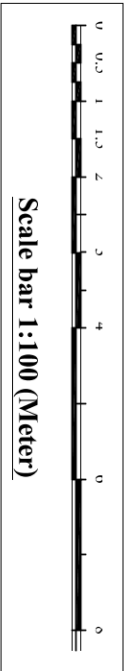


Existing West Elevation
Scale:1:100

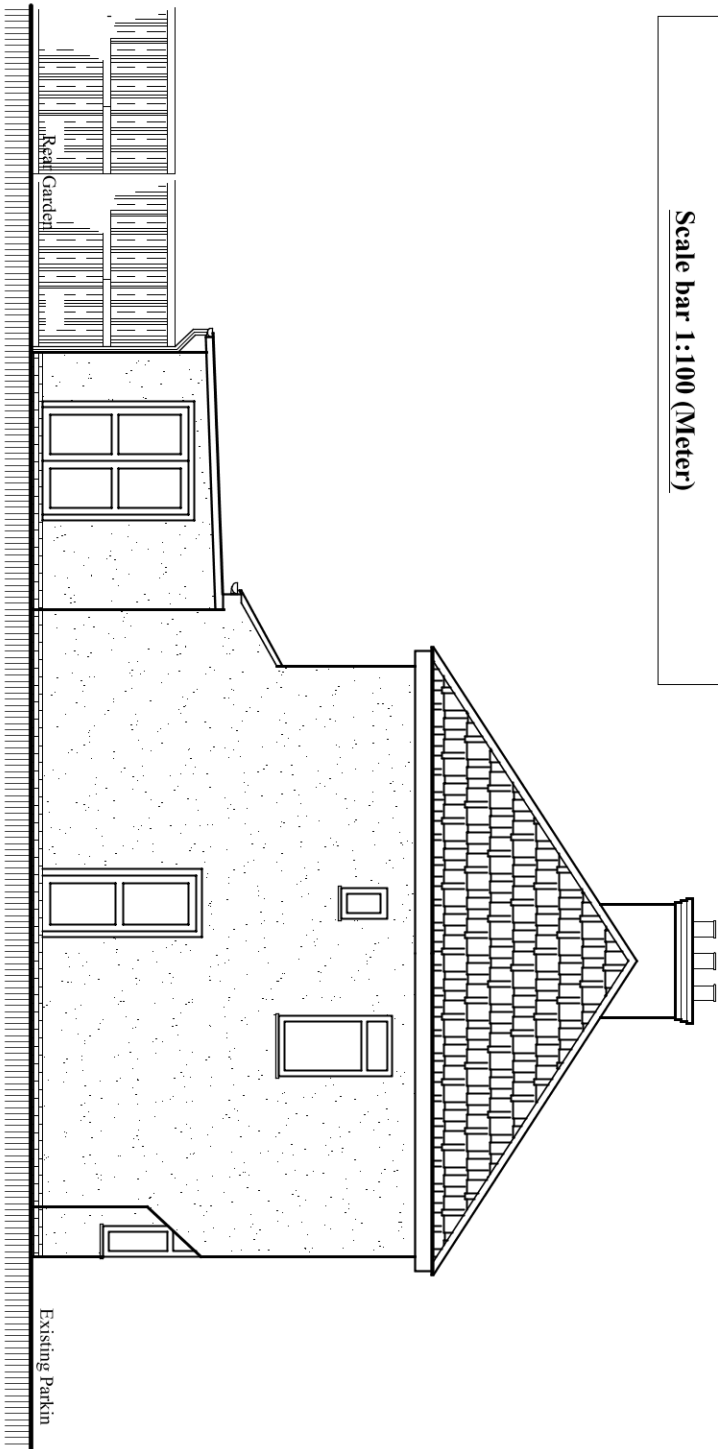

Existing South Elevation
Scale:1:100

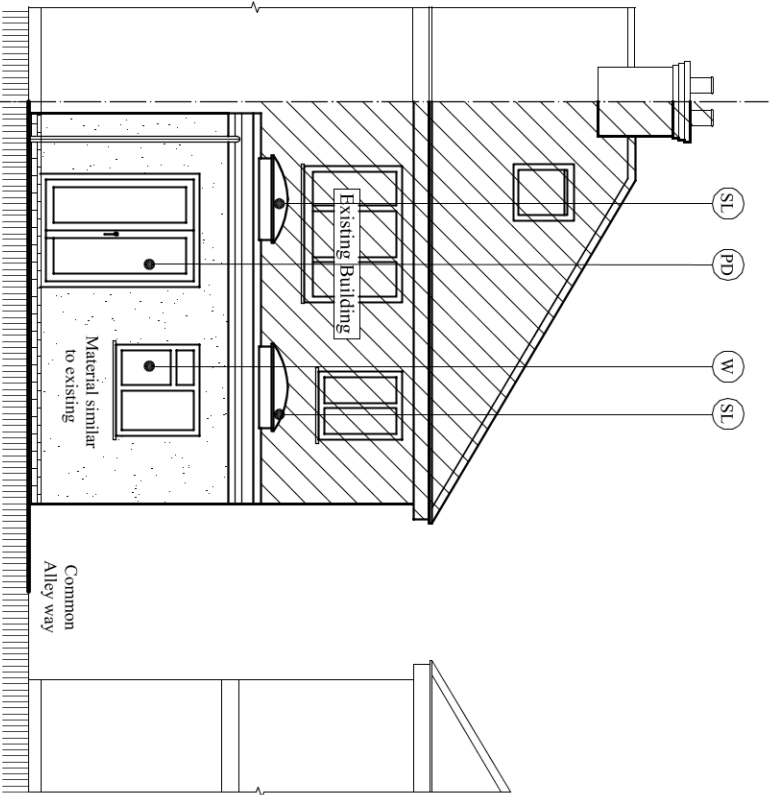

Proposed West Elevation
Scale:1:100

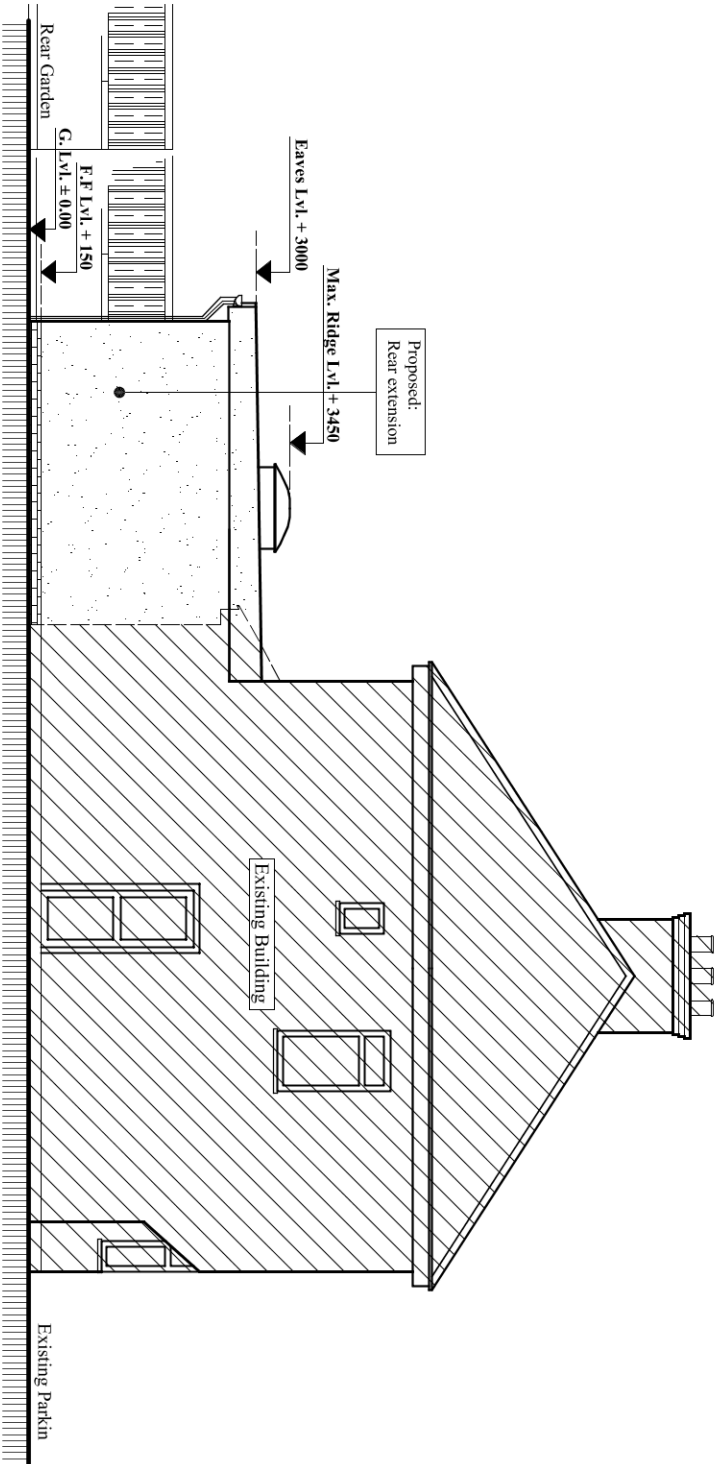

Proposed South Elevation
Scale:1:100