

Rev. A - Ground floor adjusted &
lifetime homes notes added. 11/8/14

Rev. B - Splayed bays shown, overall
height reduced by 200mm & pitch
reduced by 5°. 3/11/14

Rev. C - Floor plan adjusted. 3/11/14



North



West

* OBSCURED GLAZING




South




East


* OBSCURED GLAZING

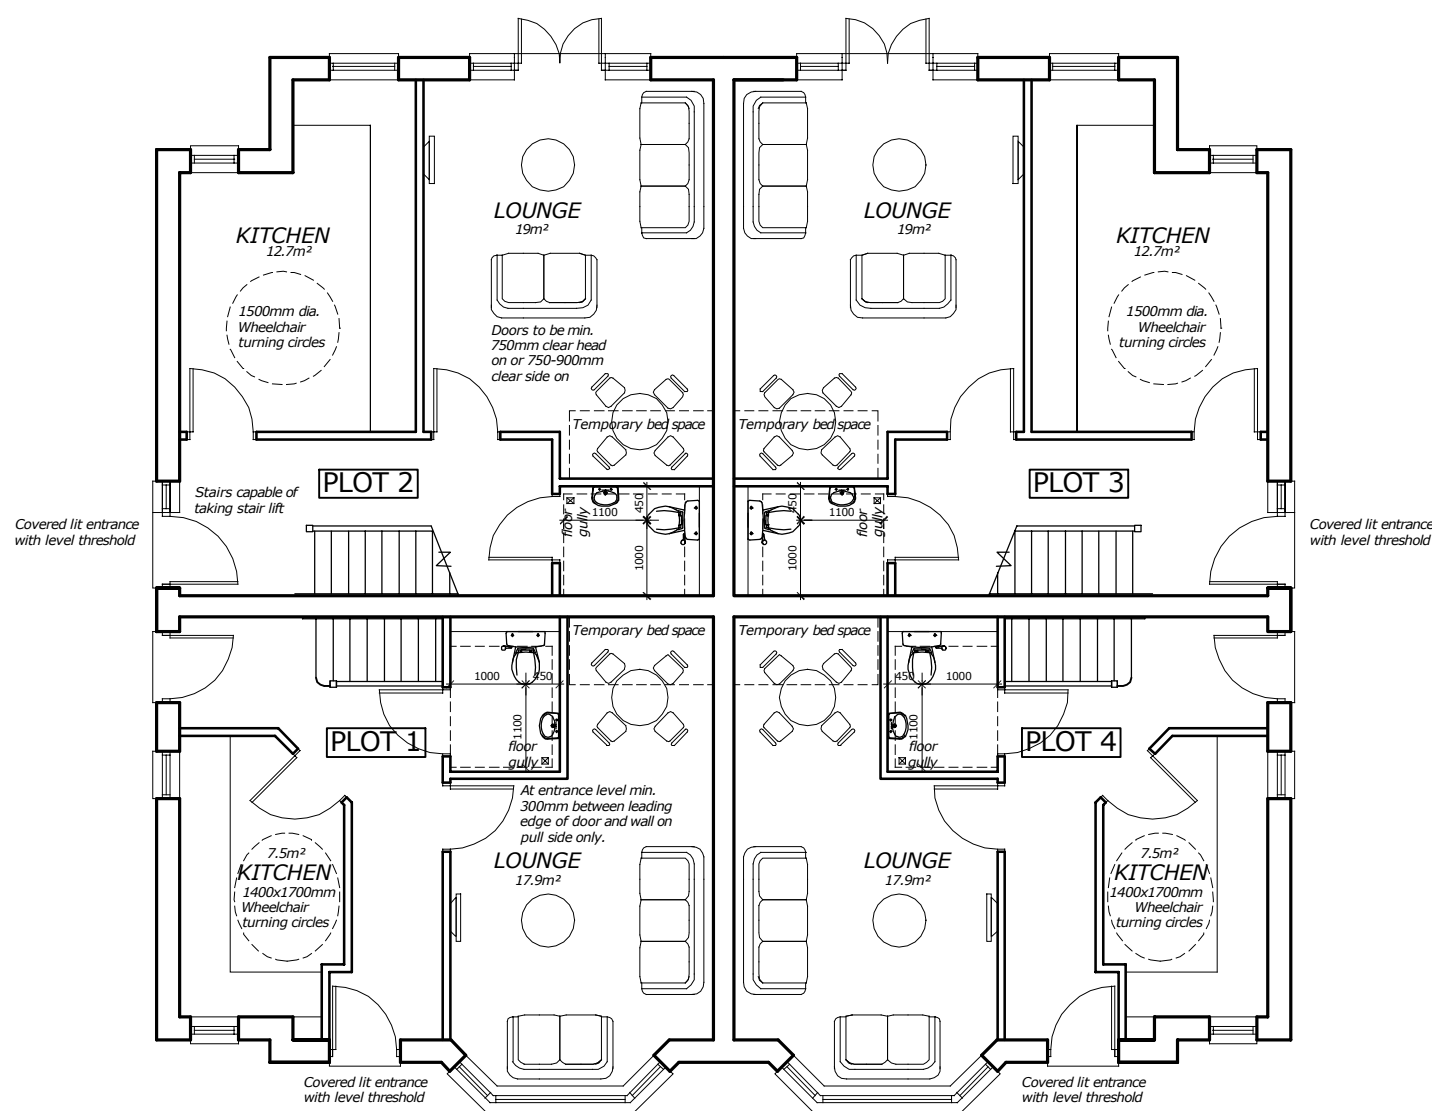

GROUND

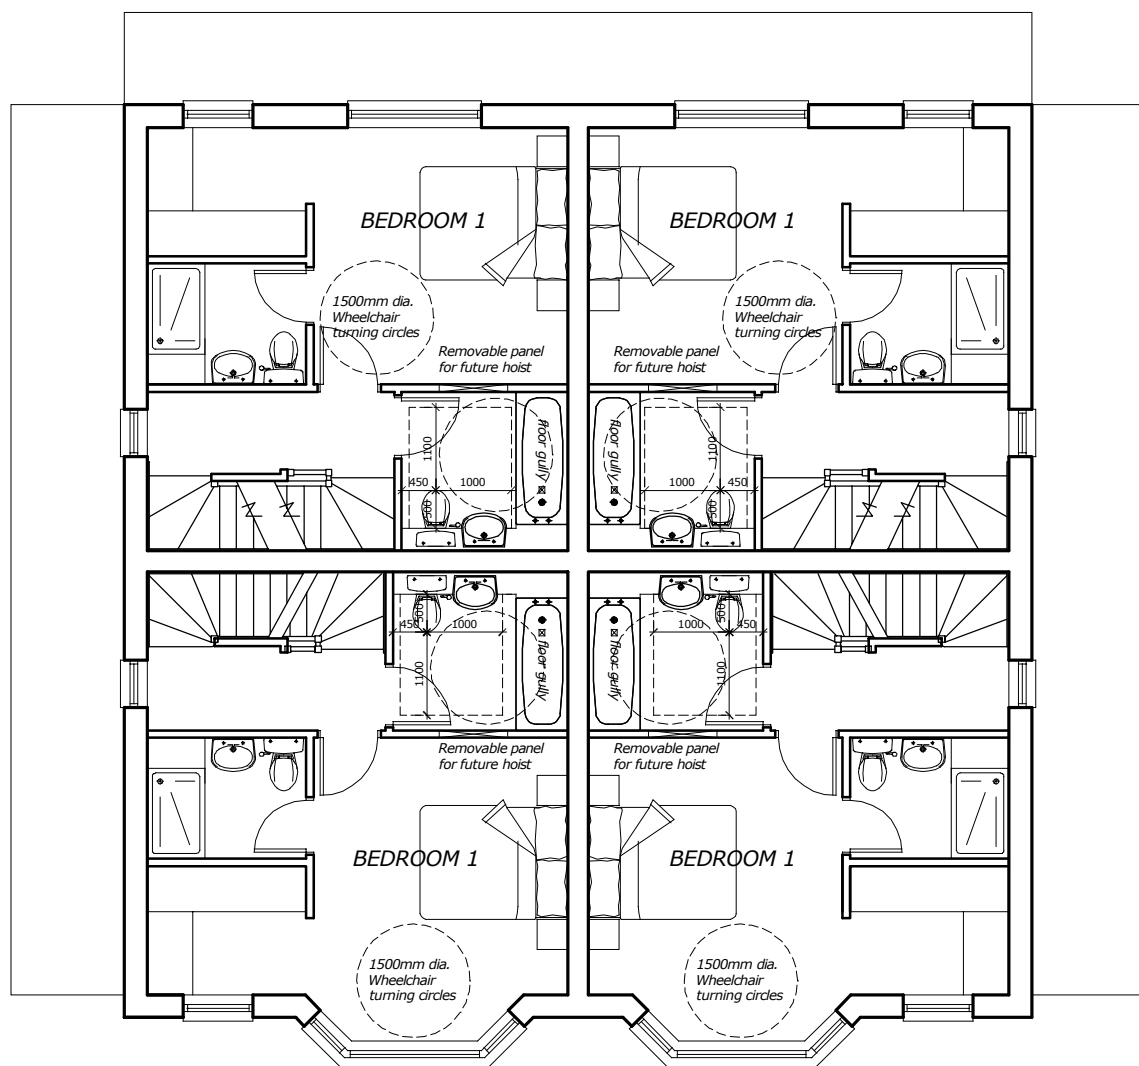


FIRST

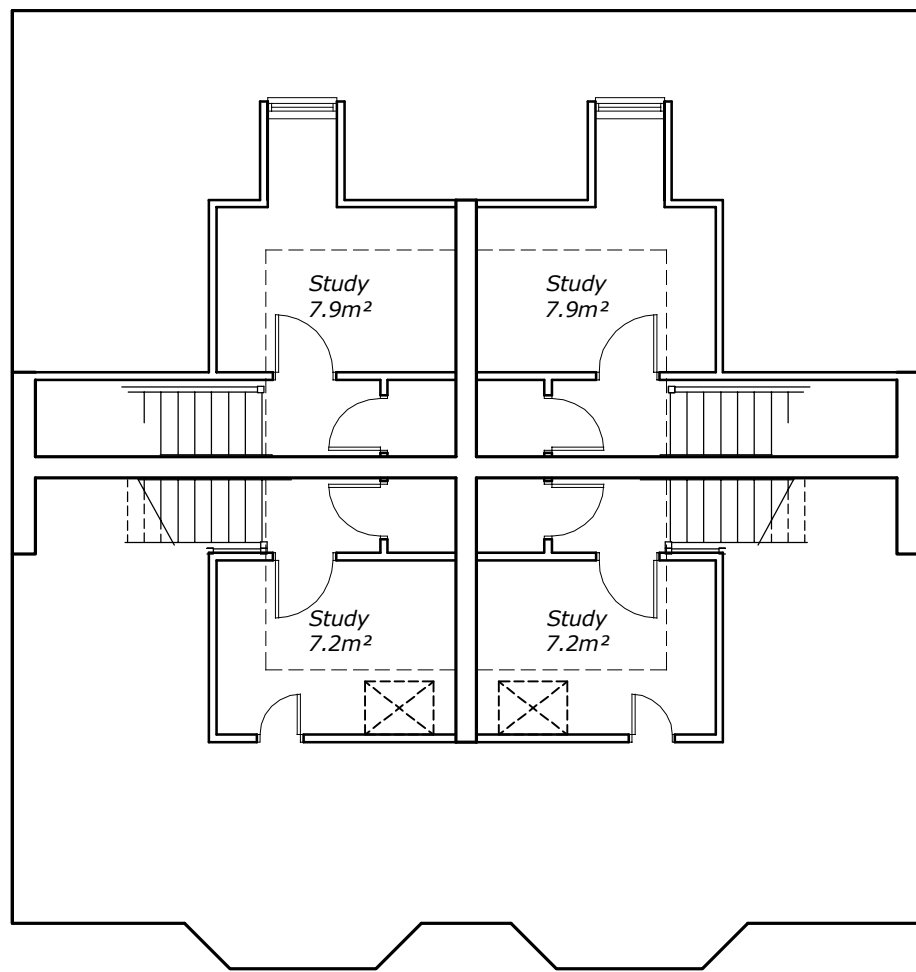

SECOND

Floor Plans and Elevations

 

LAND AT 61 WENTWORTH DRIVE,
NORTHWOOD HILLS .

W J Macleod
ARCHITECT
70b High Street Northwood Middlesex HA6 1BL
phone 01923 840600

Drawing Number	14 / 3322 / 2	Revision	C
Date	19 / 3 / 14		
Scale	1:100@A1		