

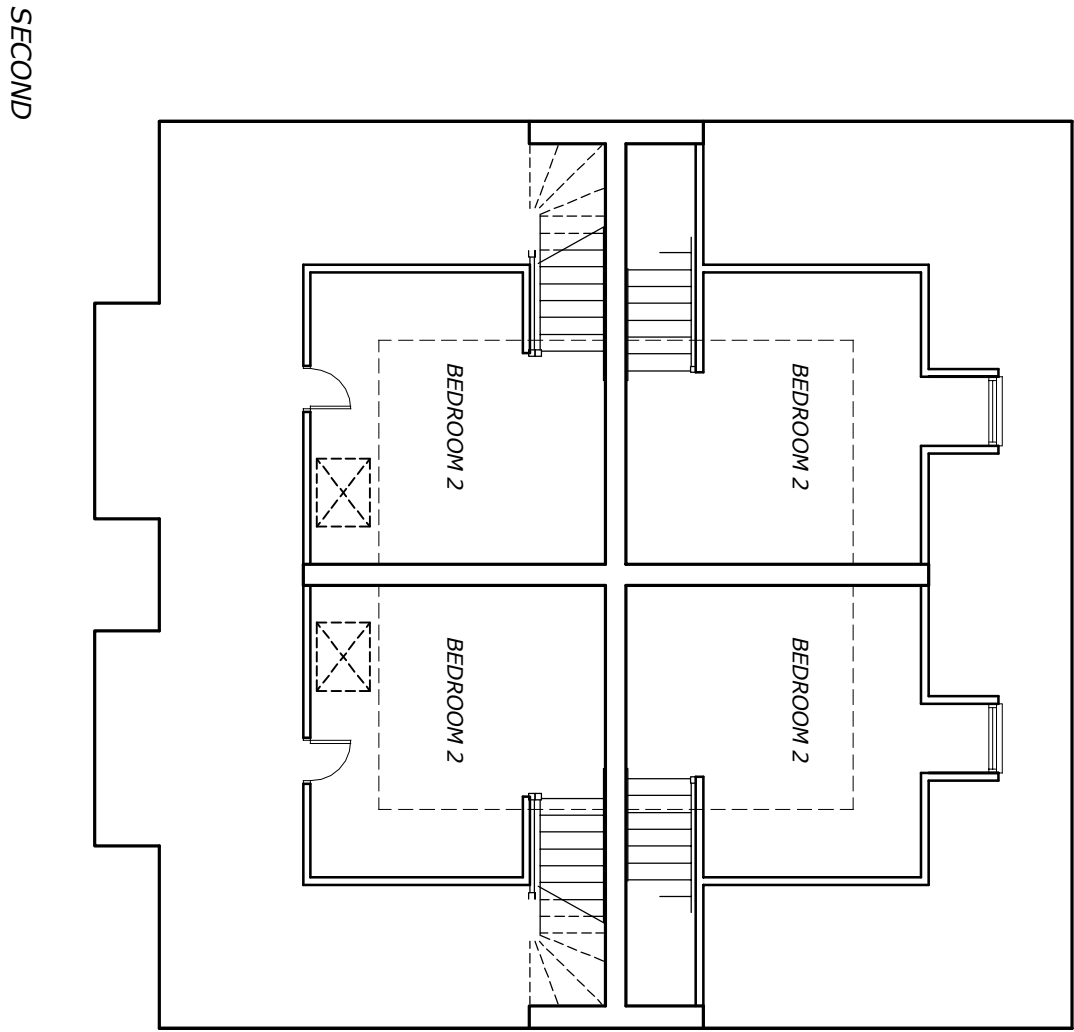
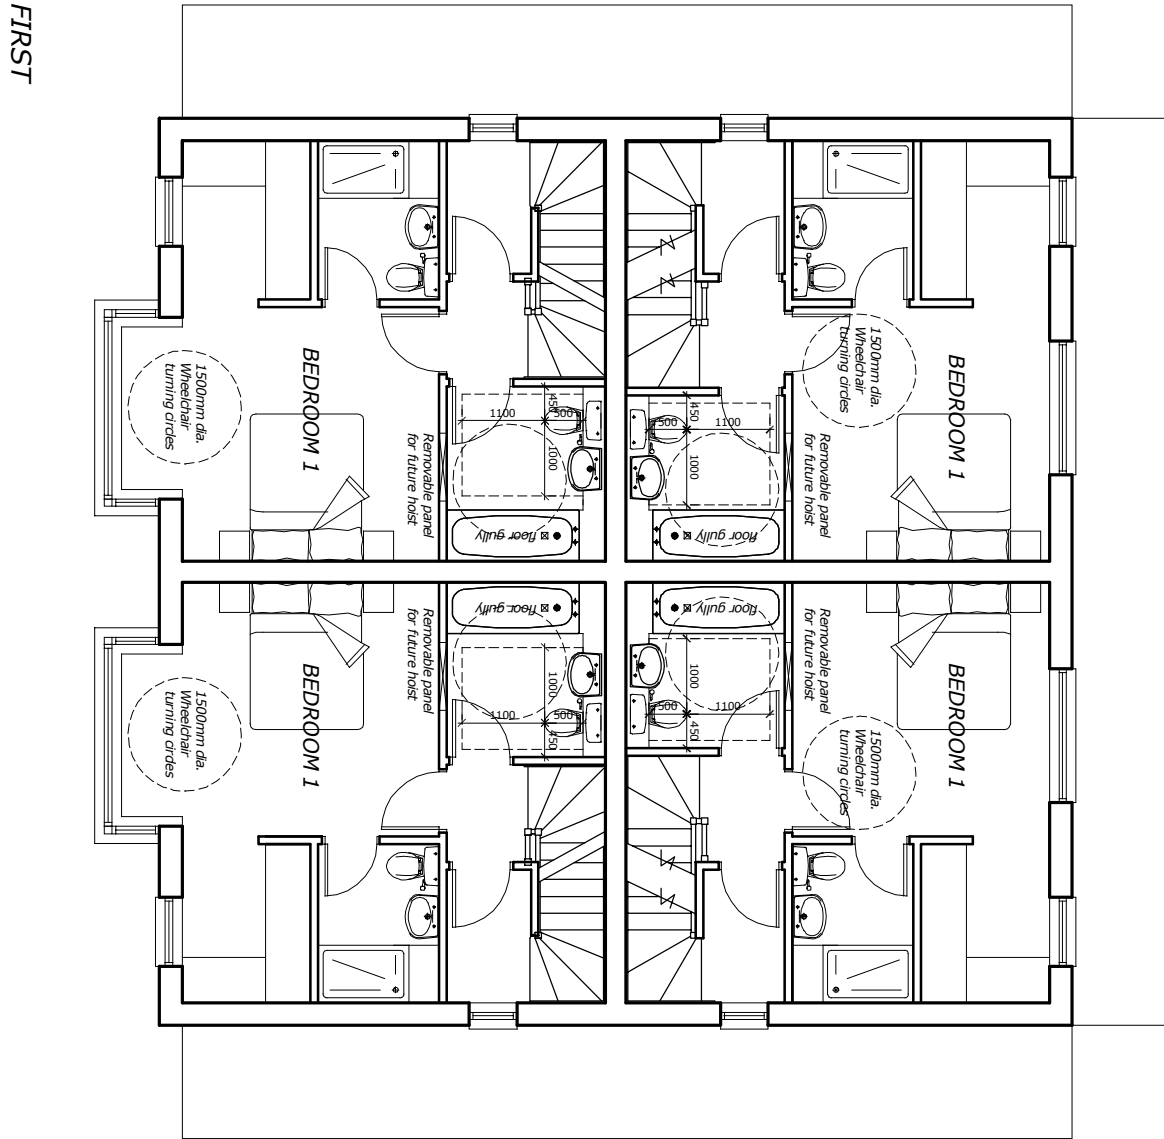
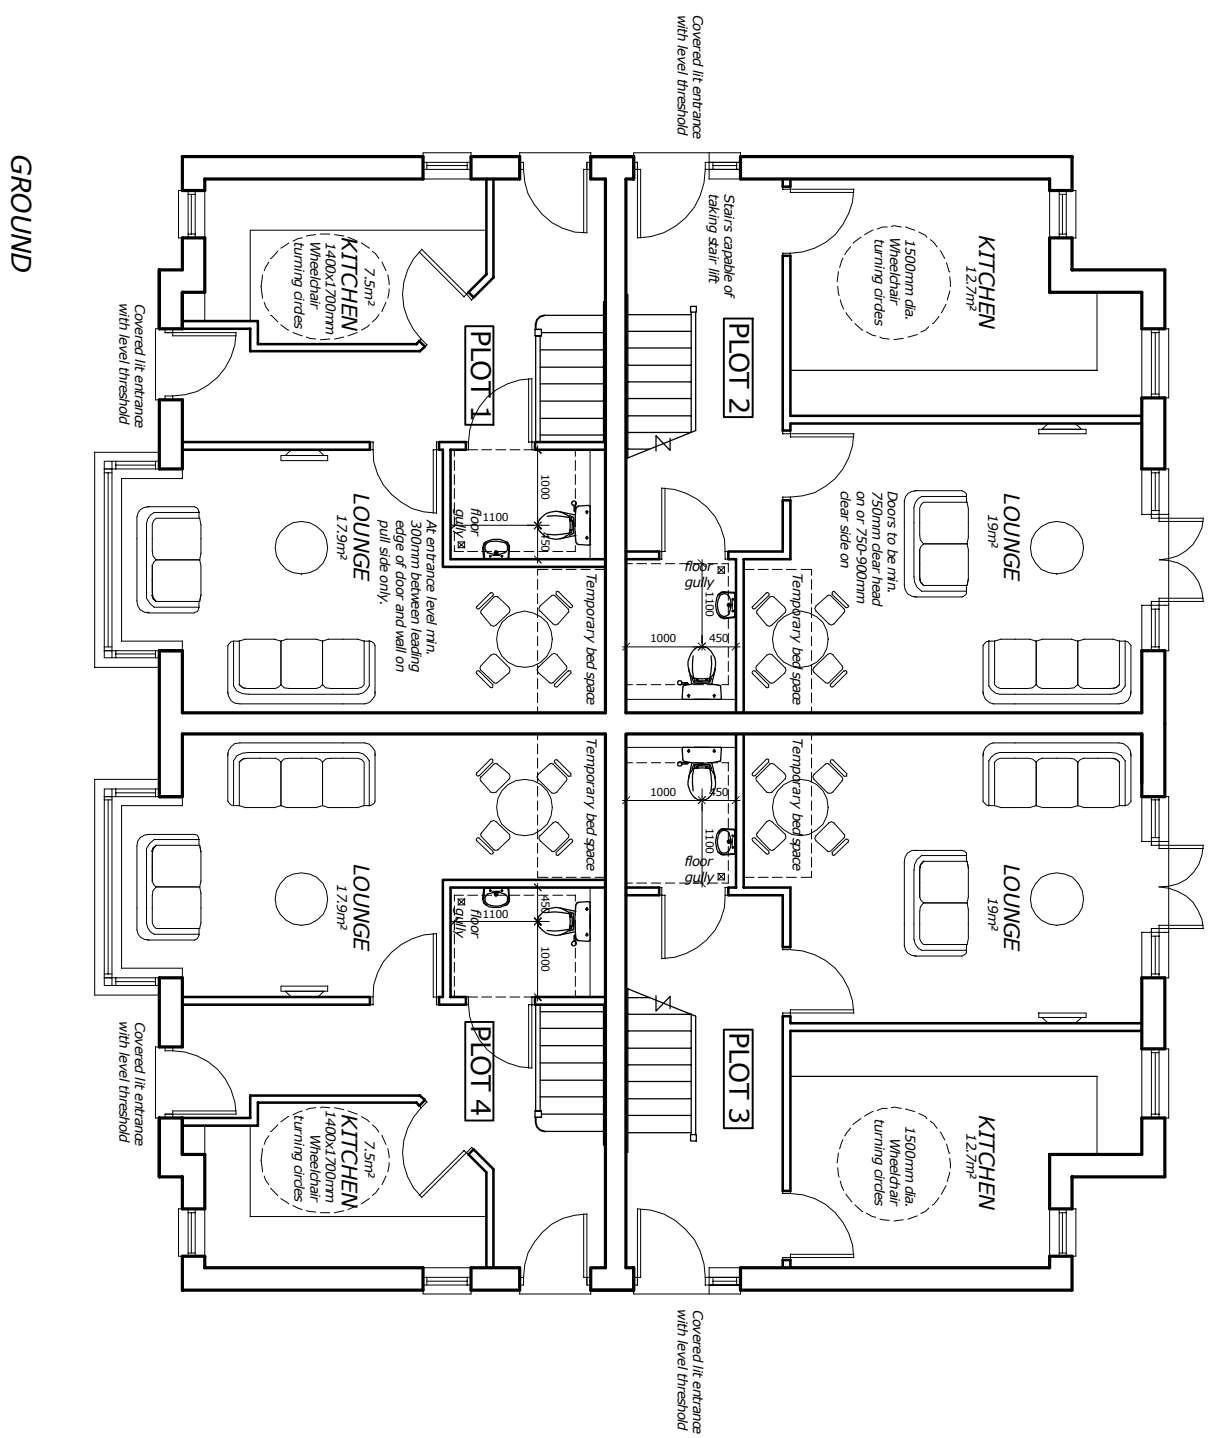
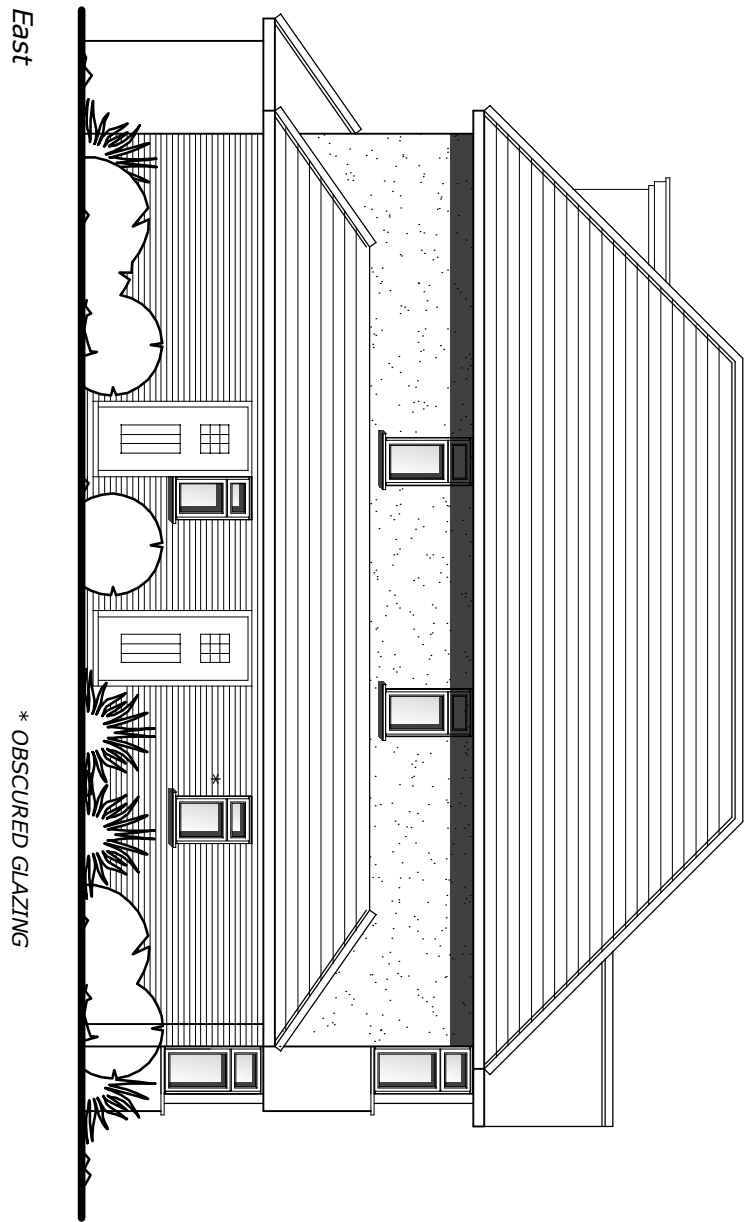
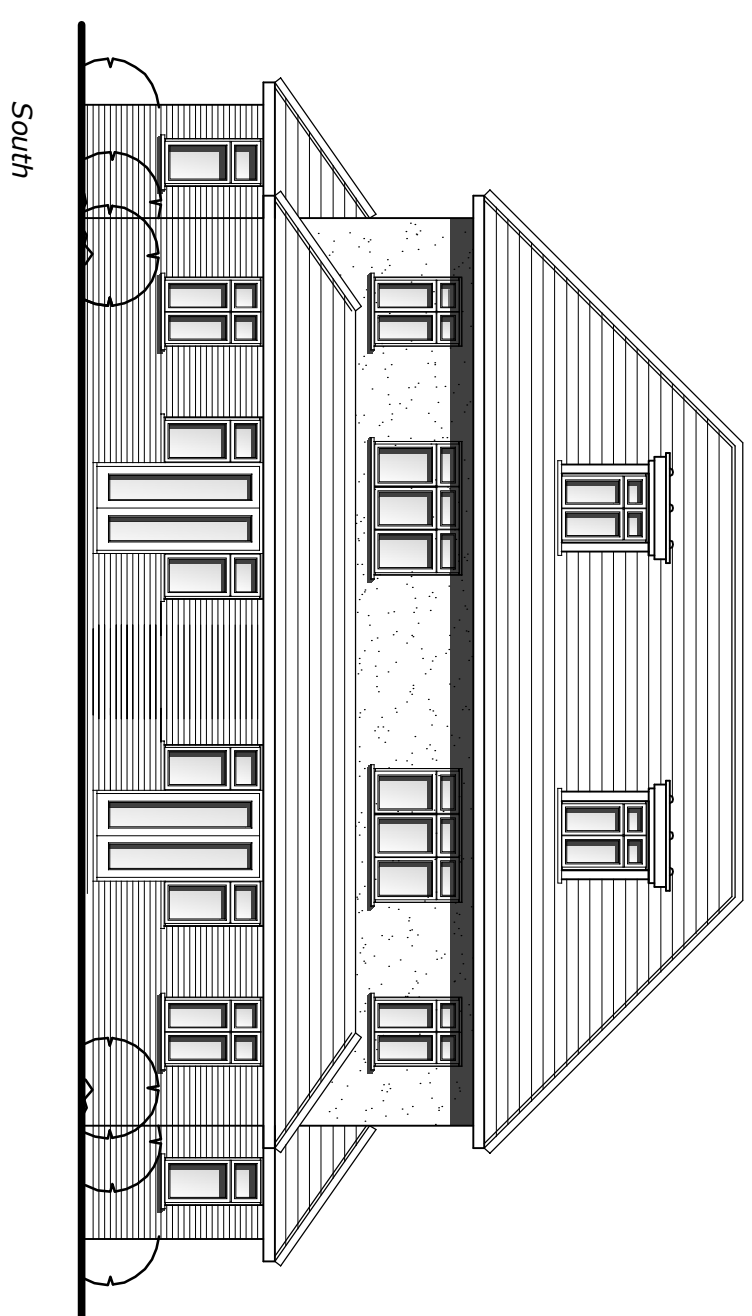


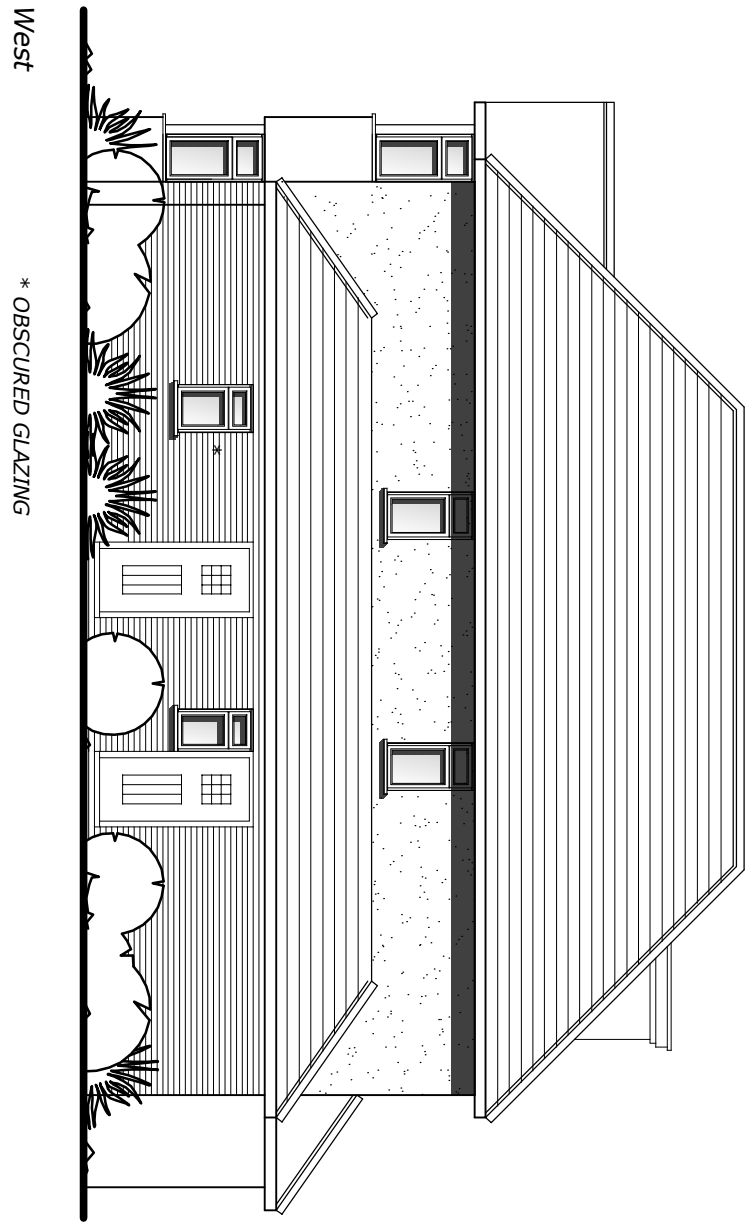

Floor Plans and Elevations

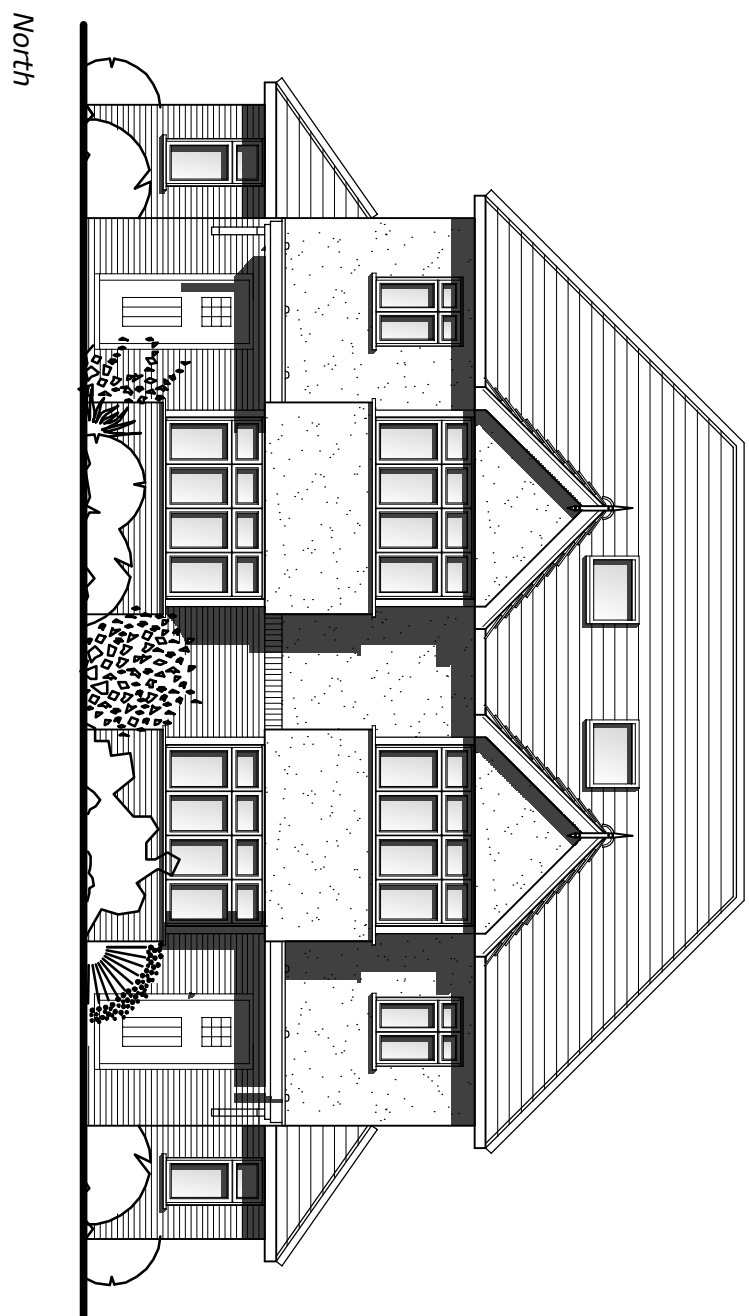

LAND AT 61 WENTWORTH DRIVE,
NORTHWOOD HILLS.

W J Macleod
ARCHITECT
70b High Street, Northwood, Middlesex HA6 1BL
Phone 01923 840800

Drawing Number	Revision
14 / 3322 / 2	A
Date	
19 / 3 / 14	
Scale	
1:100@A1	