

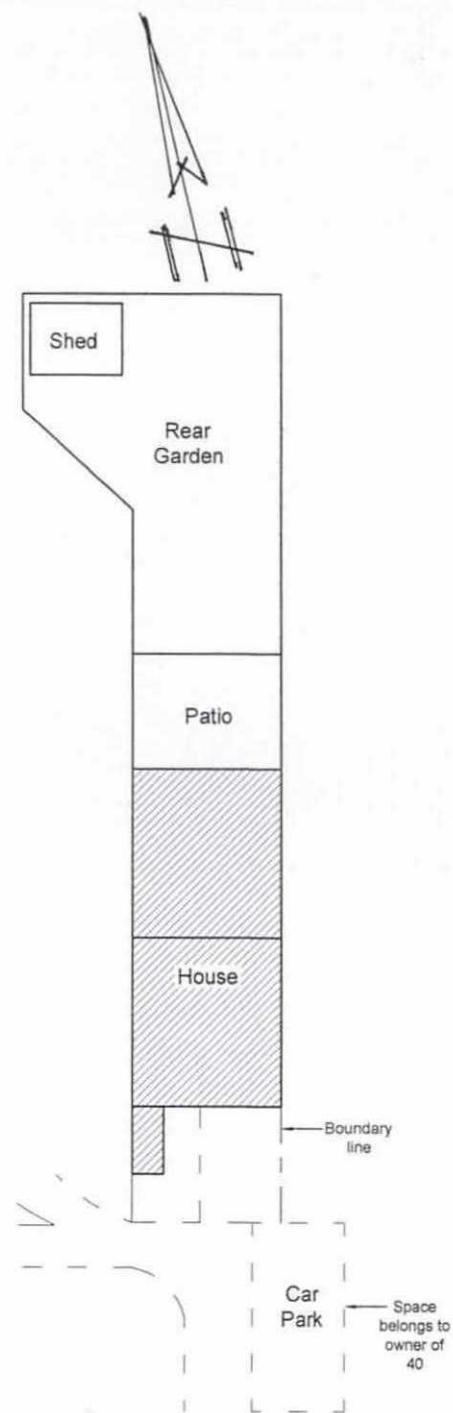


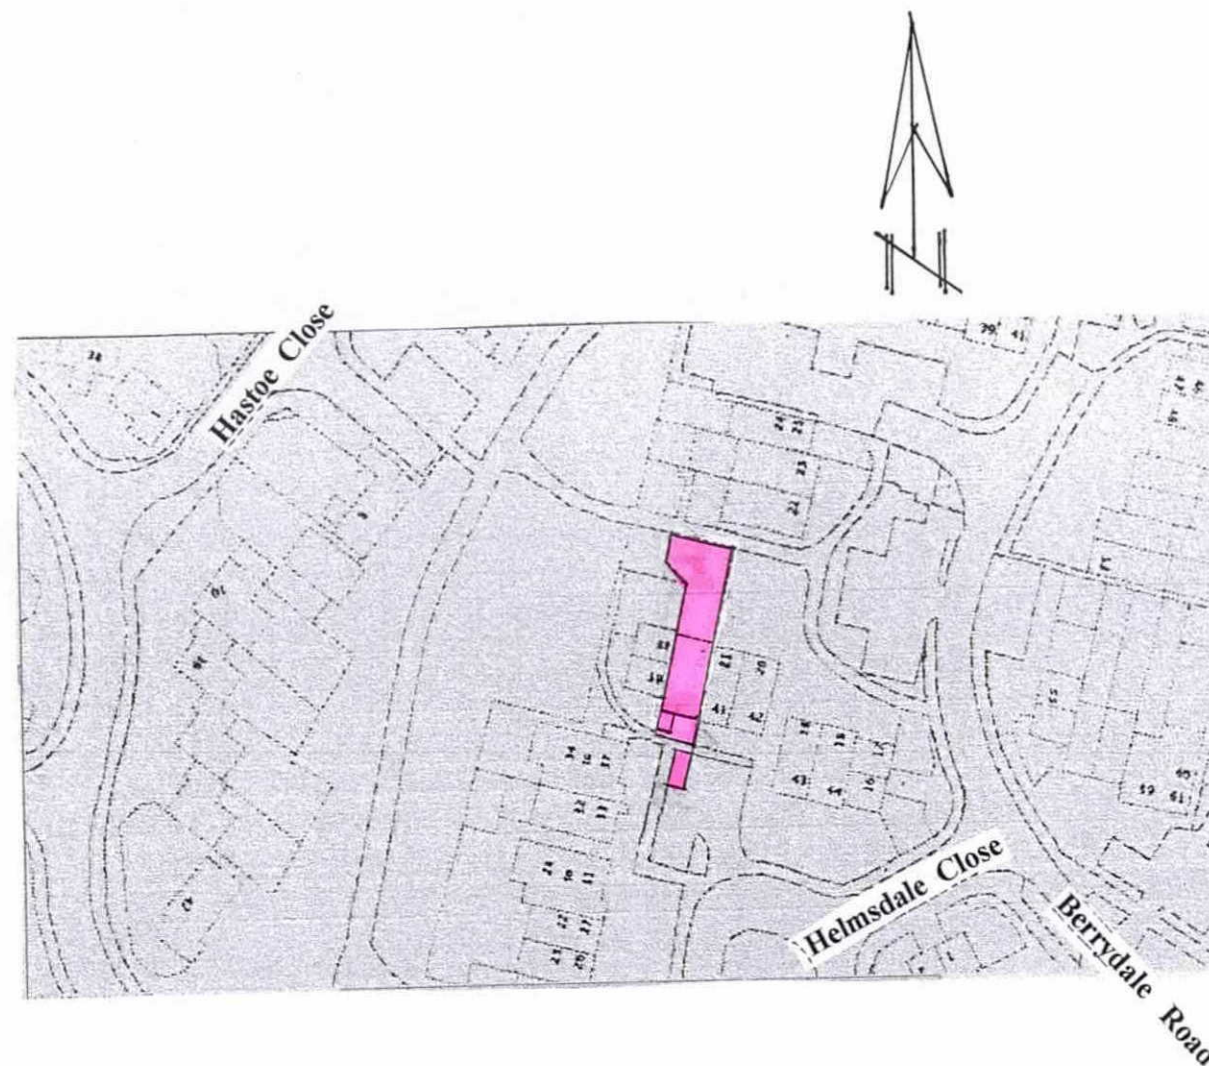


Site Plan  
Scale 1 : 200

Scale 1 : 200

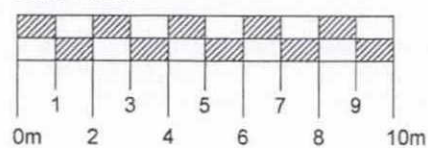

Location Plan  
Scale 1 : 1250

Scale 1 : 1250

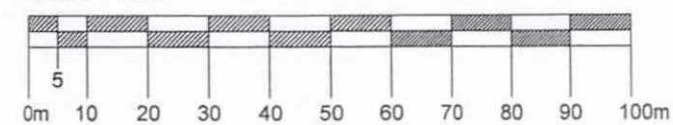

|   |                                     |
|---|-------------------------------------|
| <p>Chartered Engineers<br/>17 Clarendon Road,<br/>Ealing, London W5 1AA</p> <p>tel: 020 8997 8063<br/>mobile: 07879 683 985<br/>email: soarbond@yahoo.co.uk</p> |                                     |
| <p>Job title<br/>Redevelopment at<br/>40 Helmsdale Close,<br/>Hayes,<br/>Middlesex UB4 9QS</p>                                                                  |                                     |
| <p>Drawing title<br/>Site Plan &amp; Location Plan</p>   |                                     |
| <p>Client<br/>Mr. Piotr Smietalo</p>   |                                     |
| <p>Drawn by<br/>S. Zablocka</p>   | <p>Date<br/>July 2014</p>           |
| <p>Chk'd<br/>W.K.J. Zablocki</p>   | <p>Date<br/>July 2014</p>           |
| <p>Job number<br/>1156</p>   | <p>Scale @ A3<br/>1:200, 1:1250</p> |
| <p>Drawing number<br/>1156 - 06</p>   |                                     |
| <p></p>   |                                     |