



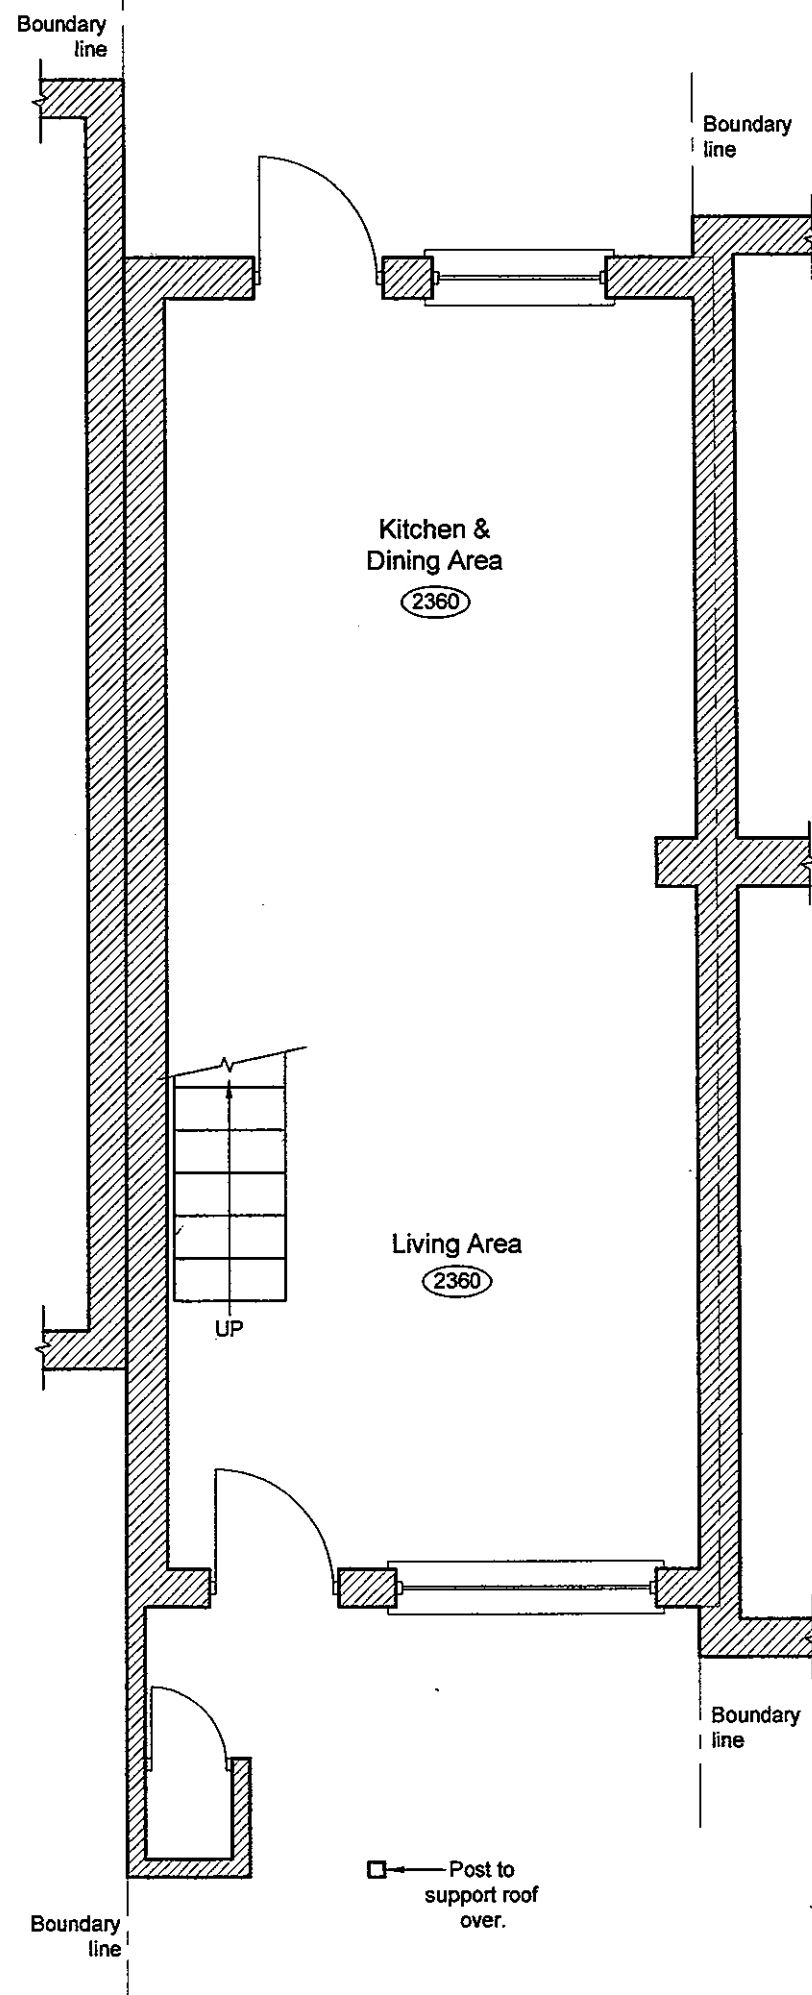


Existing Ground Floor Plan
Scale 1 : 50

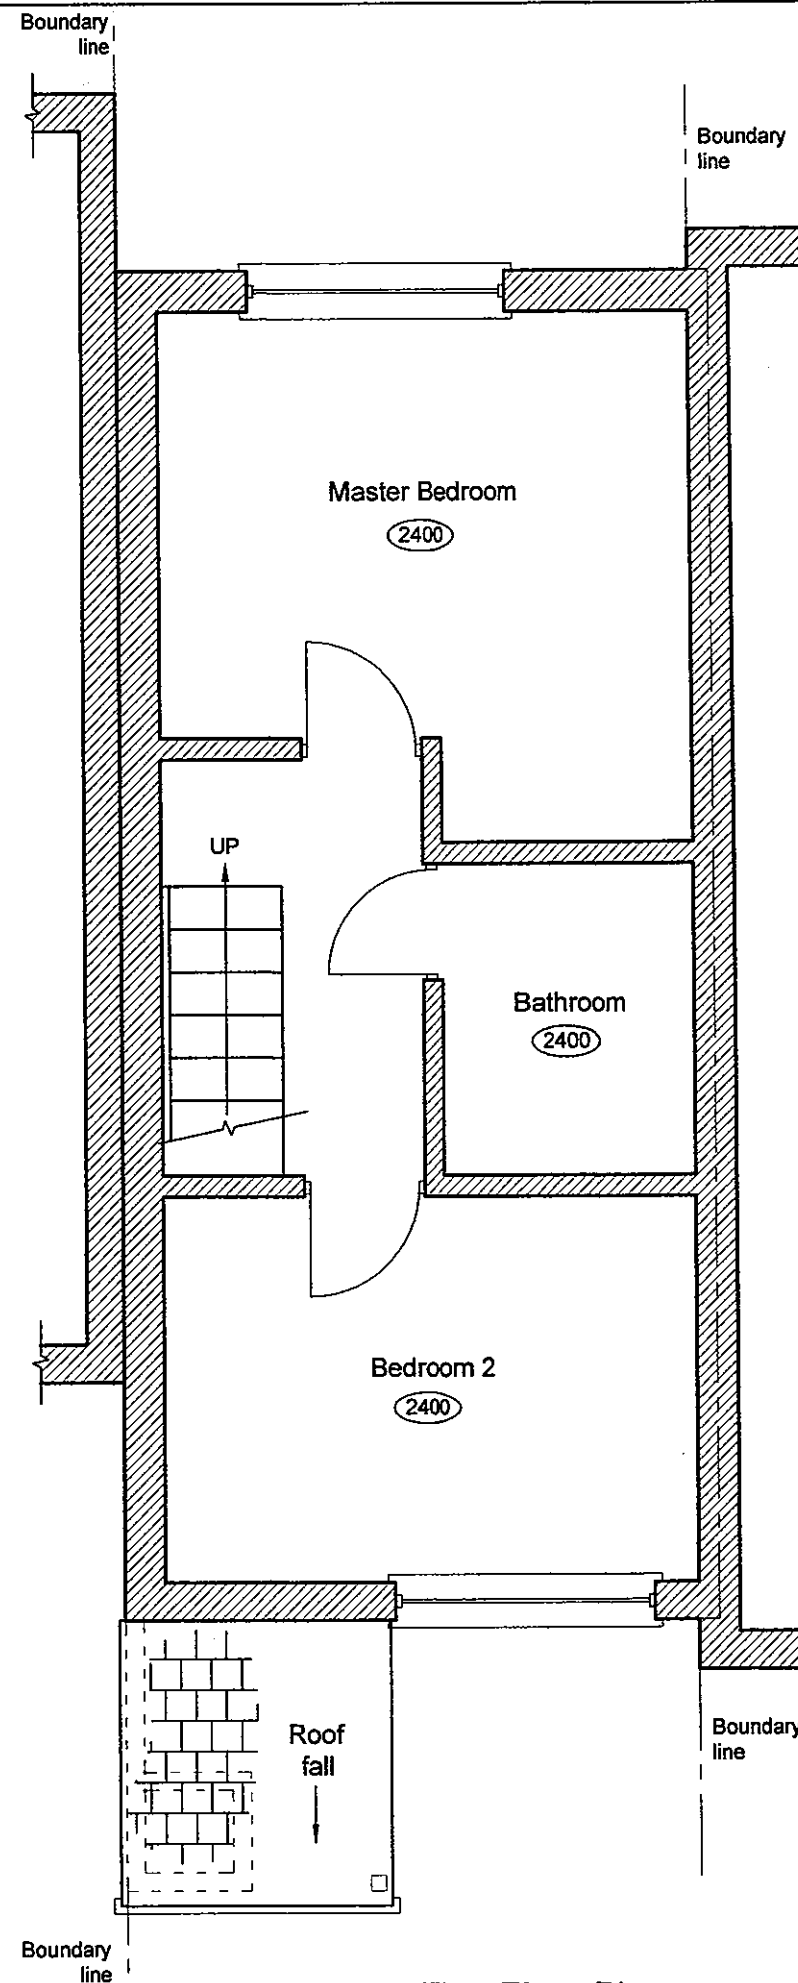



Existing First Floor Plan
Scale 1 : 50

Scale 1: 50

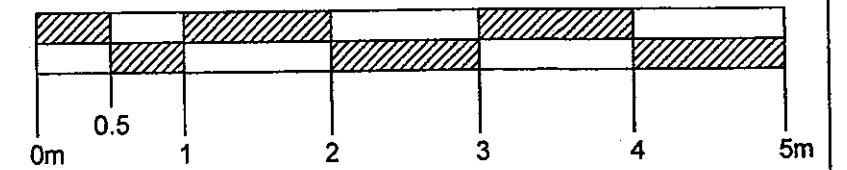

Notes:

1. This drawing is to be read in conjunction with all other Architect's drawings, specification given on 07, and all other structural, electrical and mechanical drawings.
2. See elevations for details of windows and doors.
3. All new works to outside of existing house to match existing materials exactly.

 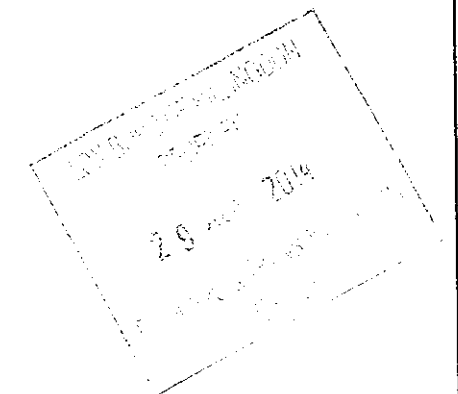

SOARBOND Ltd.

Chartered Engineers
17 Clarendon Road,
Ealing, London W5 1AA
Tel 020 8967 8863
mobile 07879 883 888
email soarbond@yahoo.co.uk

Job title
Redevelopment at
40 Helmsdale Close,
Hayes,
Middlesex UB4 9QS

Drawing title
Existing Ground Floor Plan &
Existing First Floor Plan

Client
Mr. Piotr Smietalo

Drawn by S. Zablocki	Date July 2014
-------------------------	-------------------

Check'd W.K.J. Zablocki	Date July 2014
----------------------------	-------------------

Job number 1156	Scale @ A3 1 : 50
--------------------	----------------------

Drawing number 1156 - 01
