



Scale 1: 50

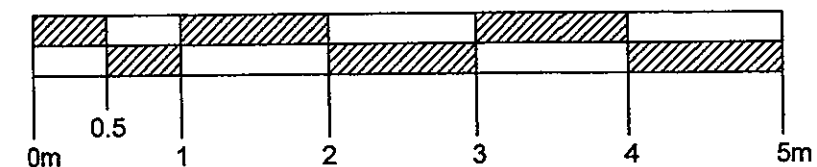


Notes:

1. For general notes see drawing 1156 - 01.

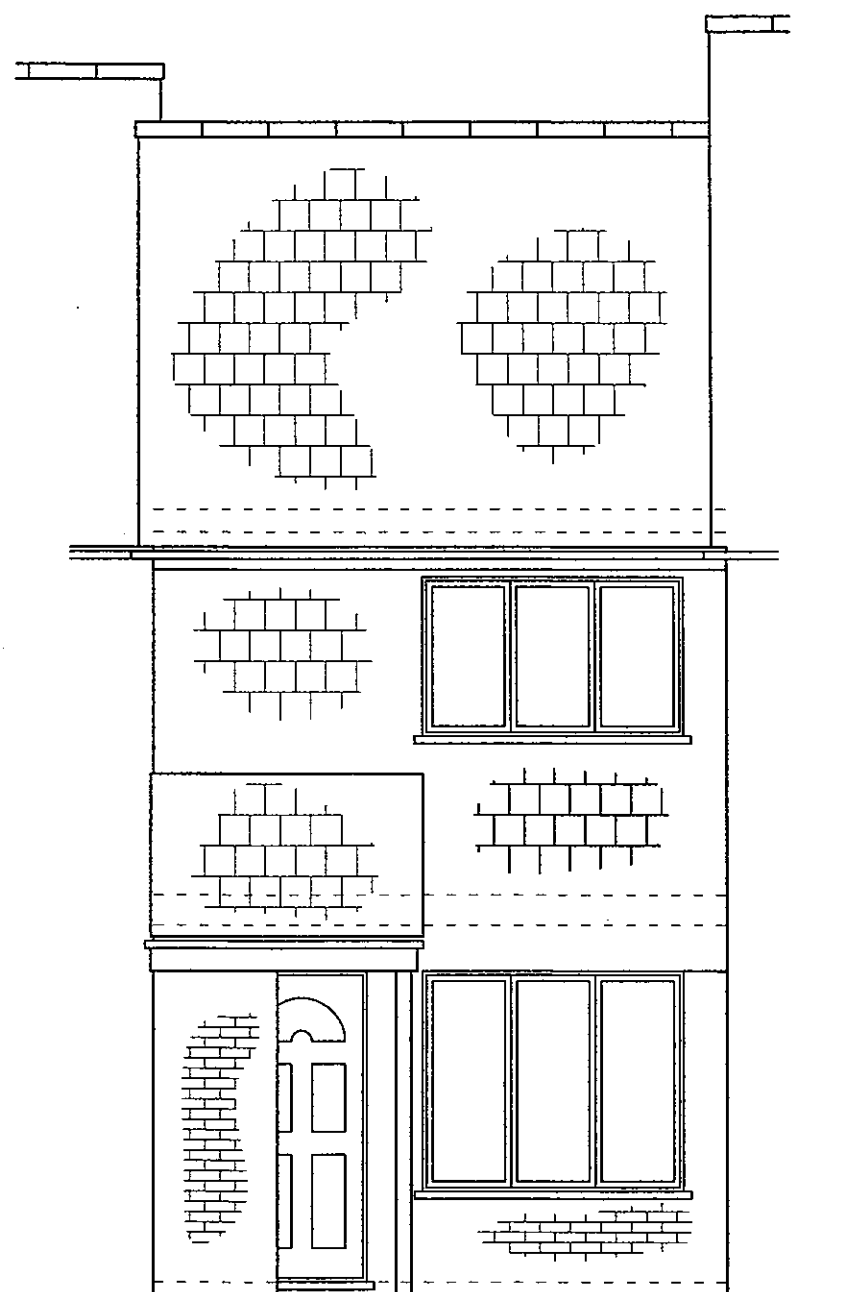

Existing Front Elevation
Scale 1 : 50

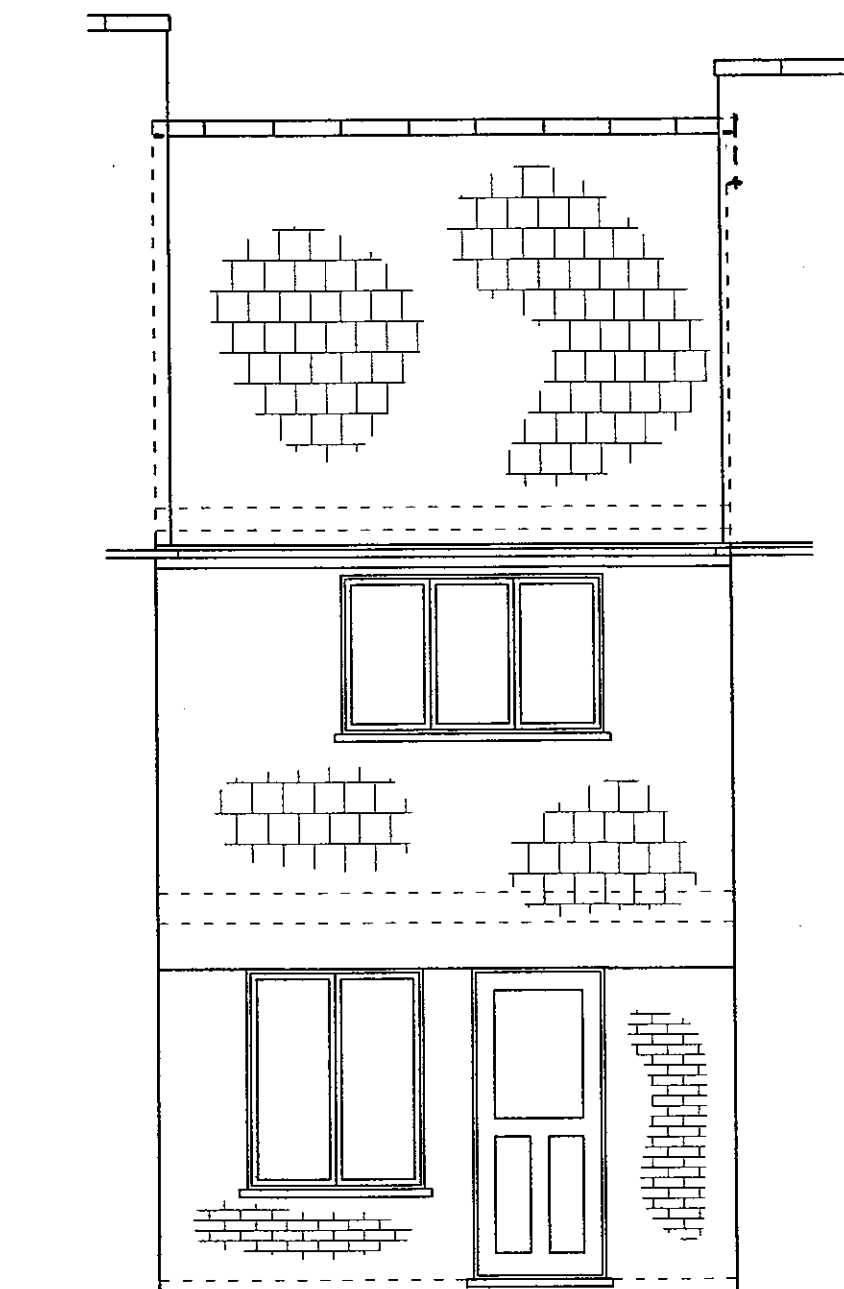

Existing Rear Elevation
Scale 1 : 50



SOARBOND Ltd.
Chartered Engineers
17 Clarendon Road,
Ealing,
London W5 1AA

tel 020 8667 8663
mobile 07579 853 908
email soarbond@btopenworld.co.uk

Job title	
Redevelopment at 40 Helmsdale Close, Hayes, Middlesex UB4 9QS	
Drawing title	
Existing Front Elevation & Existing Rear Elevation	
Client	
Mr. Piotr Smietalo	
Drawn by:	Date
S. Zablocka	July 2014
Check'd	Date
W.K.J. Zablocki	July 2014
Job number	Scale @ A3
1156	1 : 50
Drawing number	
1156 - 03	