



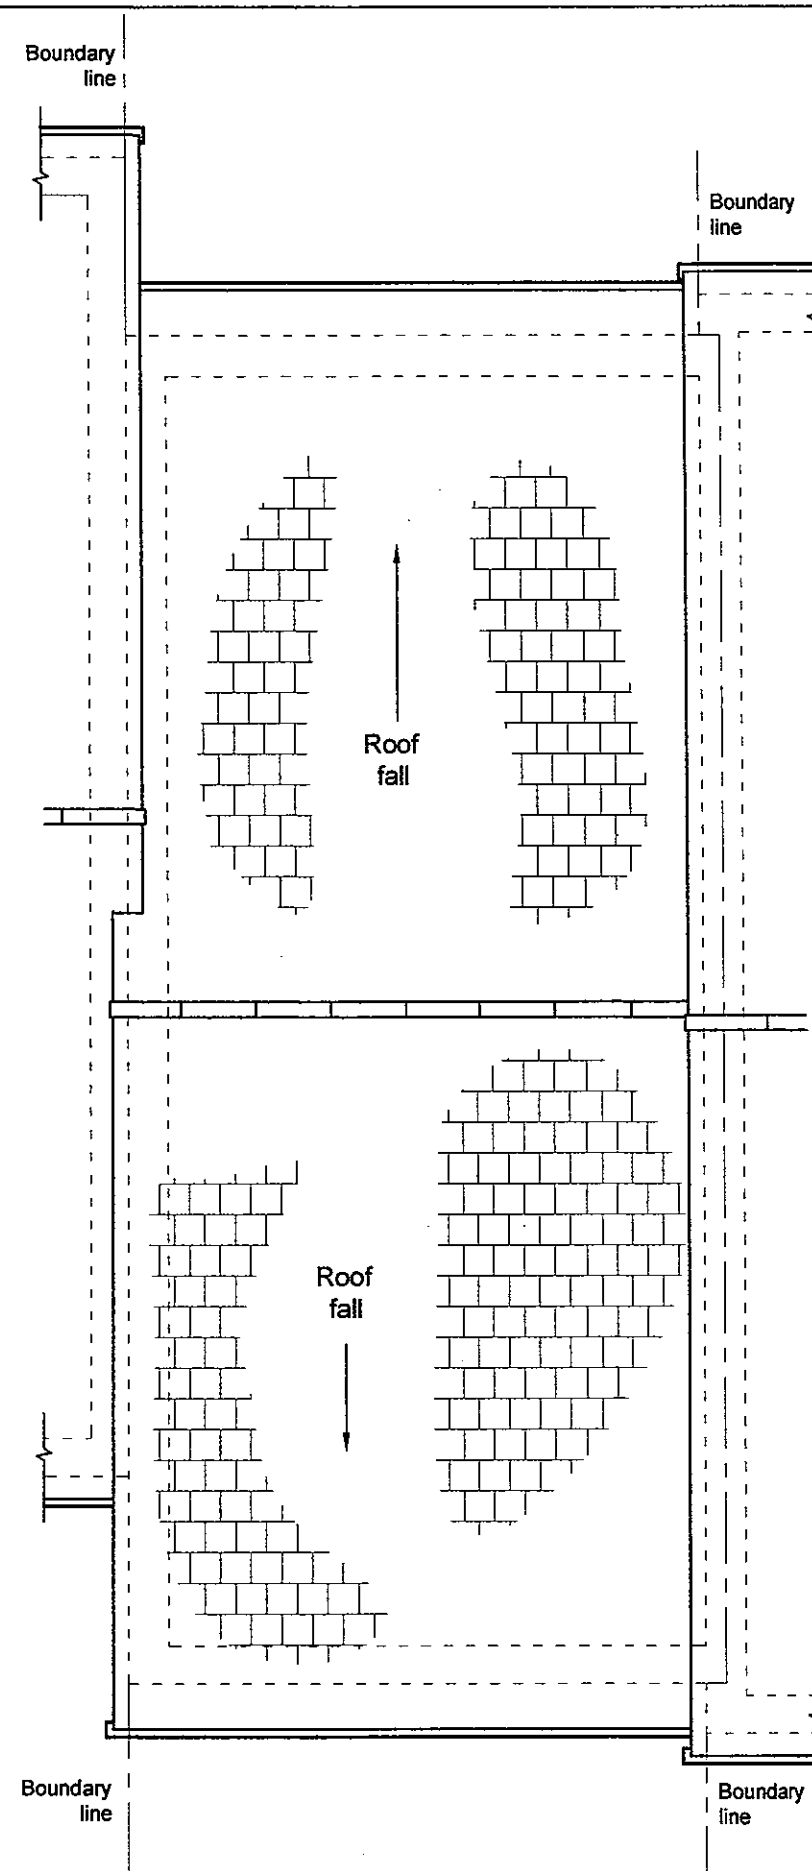



Existing Roof Plan
Scale 1 : 50

Scale 1: 50

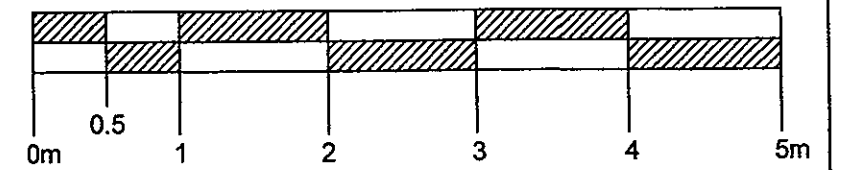

Notes:

1. For general notes see drawing 1156 - 01.

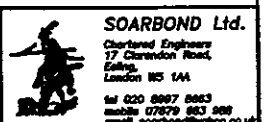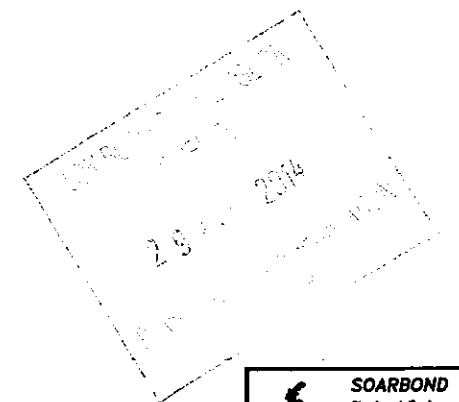

SOARBOND Ltd.
Chartered Engineers
17 Clarendon Road,
Ealing,
London W5 1AA
tel 020 8897 8853
mobile 07779 963 988
email soarbond@yahoo.co.uk

Job title

Redevelopment at
40 Helmsdale Close,
Hayes,
Middlesex UB4 9QS

Drawing title

Existing Roof Plan

Client

Mr. Piotr Smietalo

Drawn by:

S. Zablocka

Date

July 2014

Chk'd

W.K.J. Zablocki

Date

July 2014

Job number

1156

Scale @ A3

1 : 50

Drawing number

1156 - 02