


Scale 1: 50

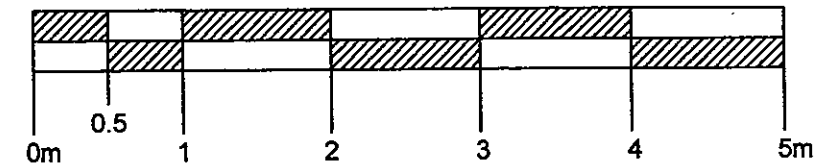


Notes:

1. For general notes see drawing 1156 - 11.


Dormer construction to property numbers 41 & 42 i.e. the next two neighbours.

Dormer construction to property numbers 41 & 42 Helmsdale Close i.e. the next two neighbours.

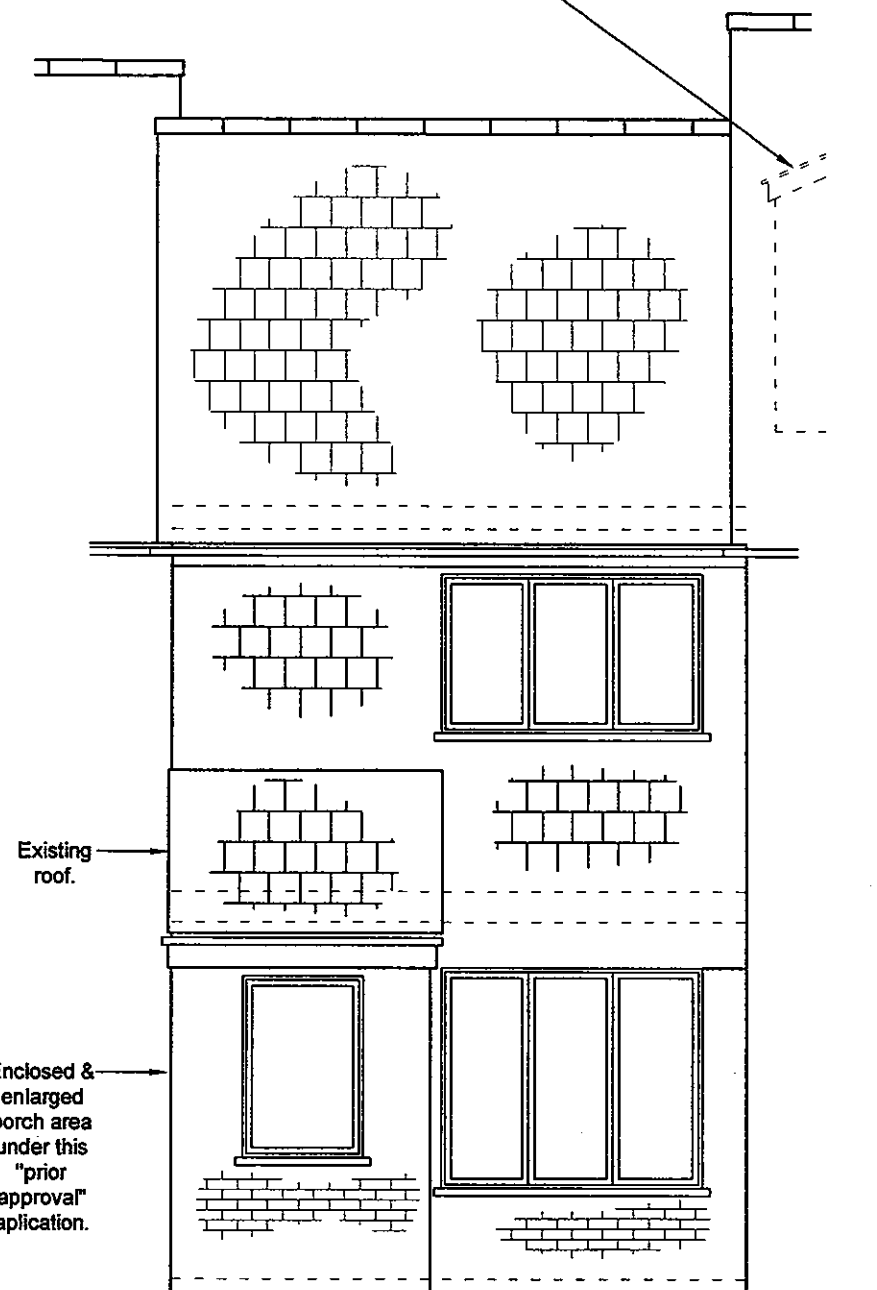

Proposed Front Elevation
Scale 1 : 50

This ground floor rear extension under prior approval application.

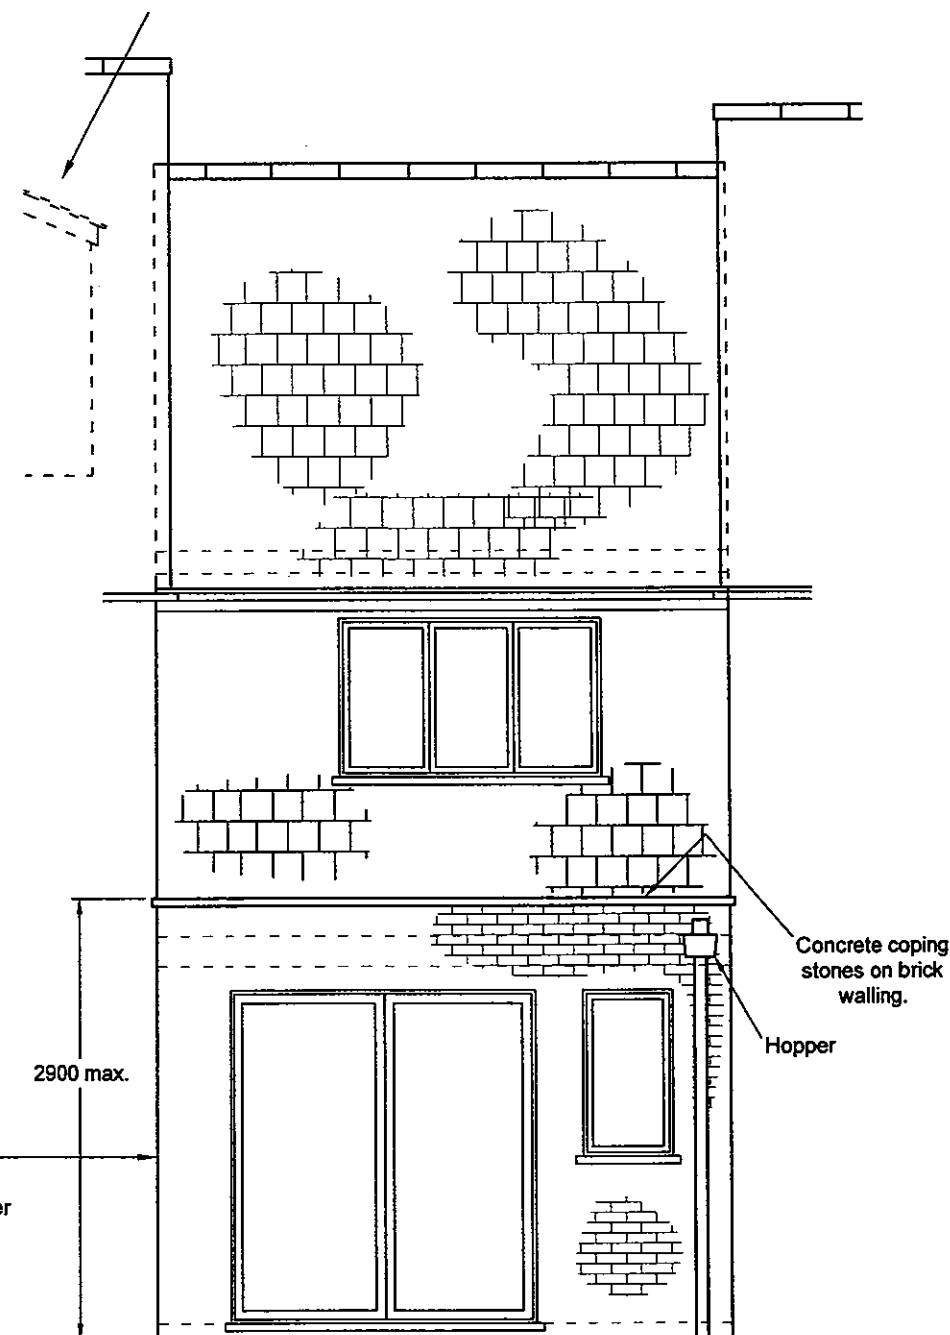

Proposed Rear Elevation
Scale 1 : 50

B - Revision, Planning Issue, 20.05.2014 S.Z.
A - Revision, Changes to suit Client requirements, 23.07.2014 S.Z.



Job title	
Redevelopment at 40 Helmsdale Close, Hayes, Middlesex UB4 9QS	
Drawing title	
Proposed Front Elevation & Proposed Rear Elevation	
Client	
Mr. Piotr Smietala	
Drawn by	Date
S. Zablocki	July 2014
Chk'd by	Date
W.K.J. Zablocki	July 2014
Job number	Scale @ A3
1156	1 : 50
Drawing number	
1156 - 13	