



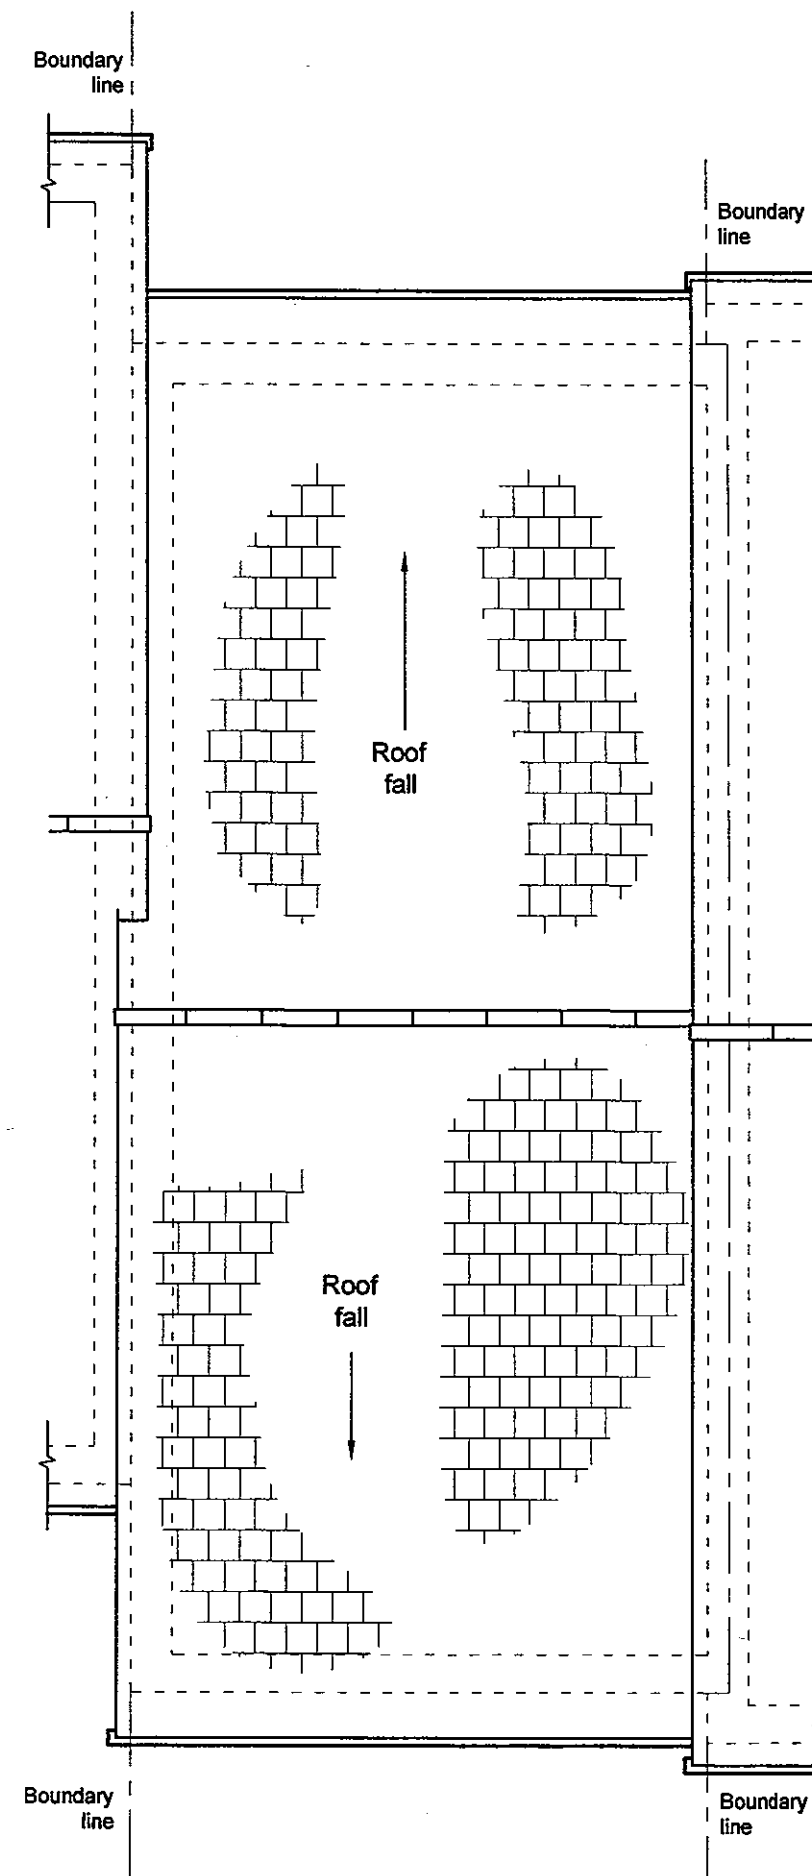


Proposed Roof Plan
Scale 1 : 50

Scale 1: 50

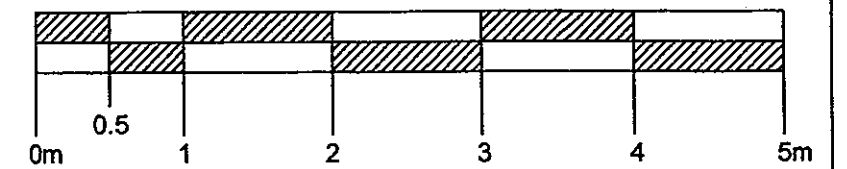

Notes:

1. For general notes see drawing 1156 - 11.

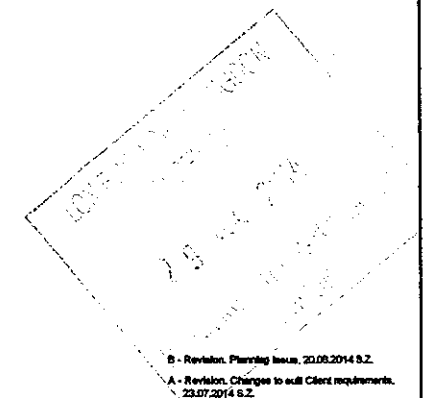

B - Revision, Planning issue, 20.08.2014 S.Z.
A - Revision, Changes to suit Client requirements, 23.07.2014 S.Z.



Job title
Redevelopment at
40 Helmsdale Close,
Hayes,
Middlesex UB4 9QS

Client	Mr. Piotr Smietalo
Drawn by	S. Zablocki
Check'd	W.K.J. Zablocki
Job number	1156
Drawing number	1156 - 12
Date	July 2014
Date	July 2014
Scale	1 : 50