

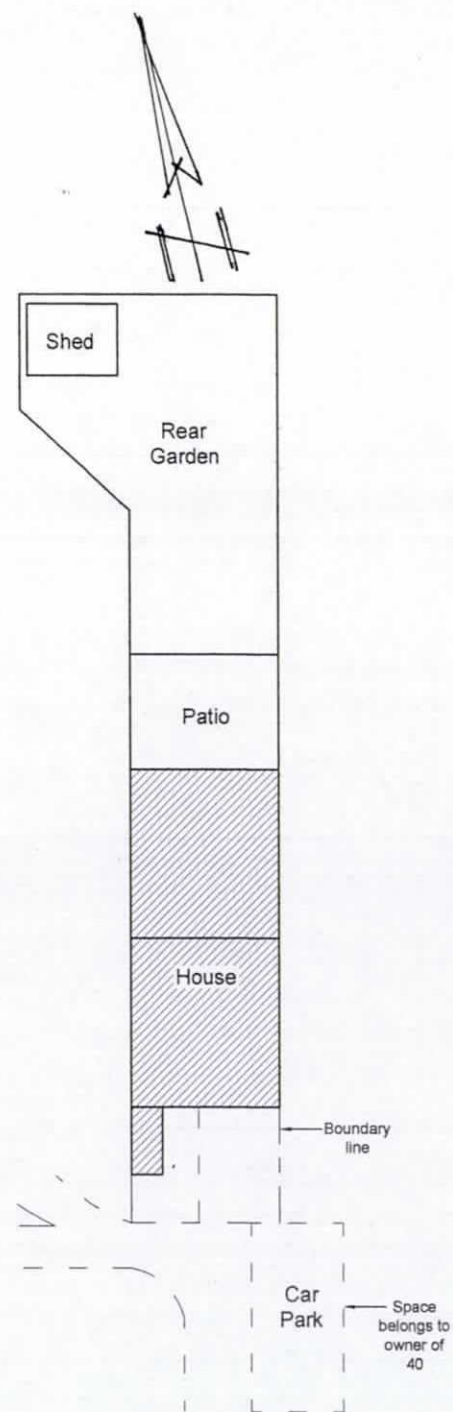


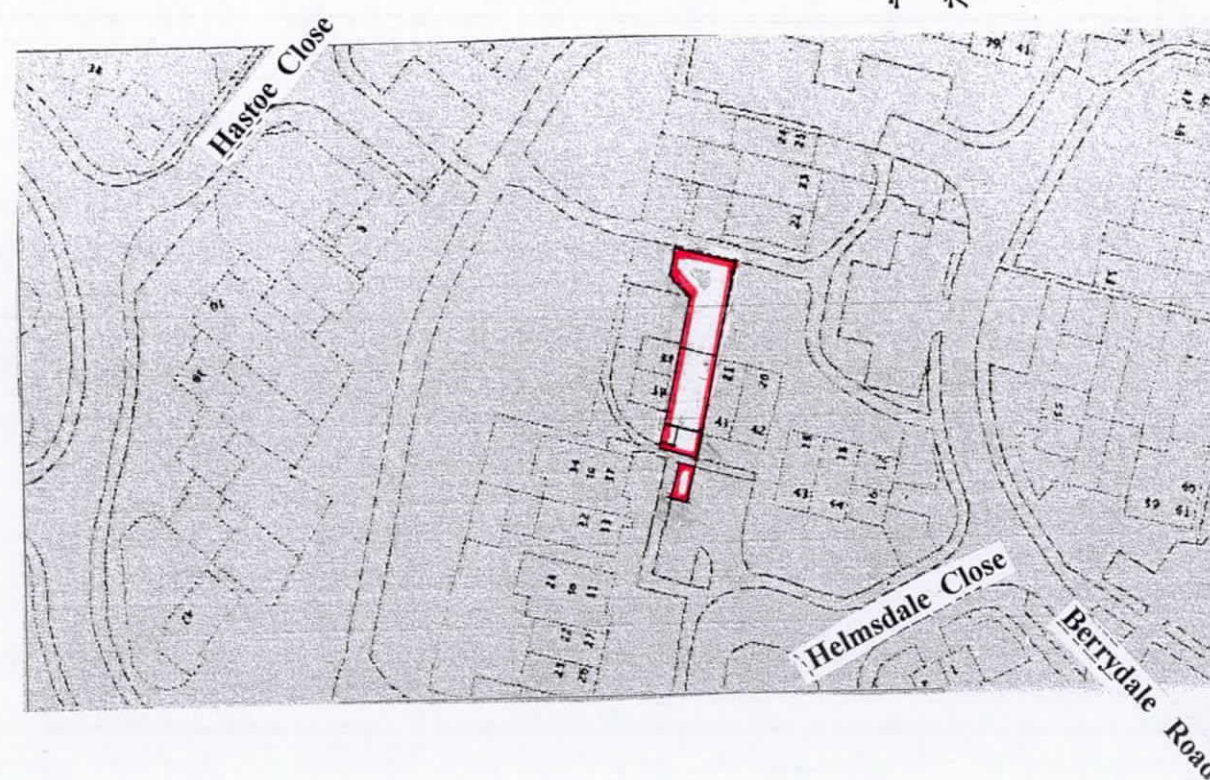


Site Plan
Scale 1 : 200

Scale 1 : 200

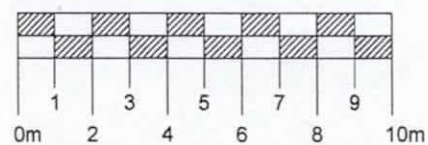

Location Plan
Scale 1 : 1250

Scale 1 : 1250

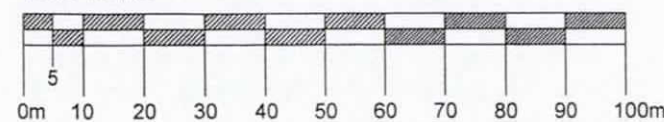

Job title
Redevelopment at
40 Helmsdale Close,
Hayes,
Middlesex UB4 9QS

Drawing title
Site Plan & Location Plan

Client
Mr. Piotr Smietalo

Drawn by: S. Zablocka Date: July 2014

Check'd: W.K.J. Zablocki Date: July 2014

Job number: 1156 Scale: A3
1:200, 1:1250

Drawing number:
1156 - 06