



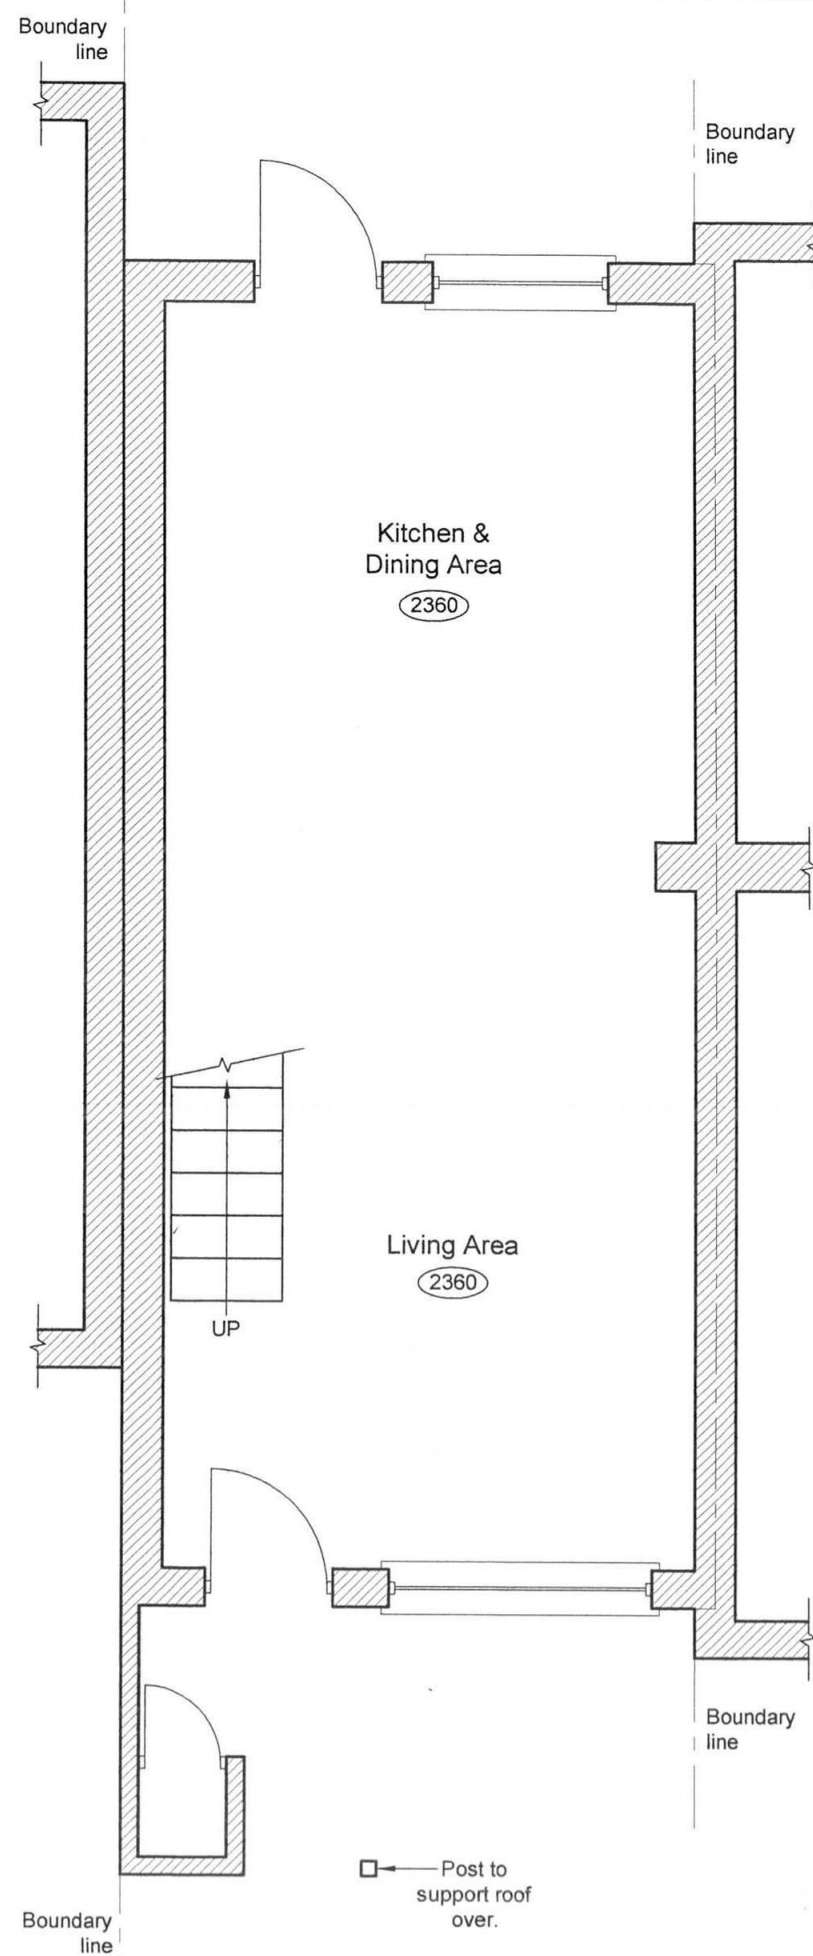


Existing Ground Floor Plan
Scale 1 : 50

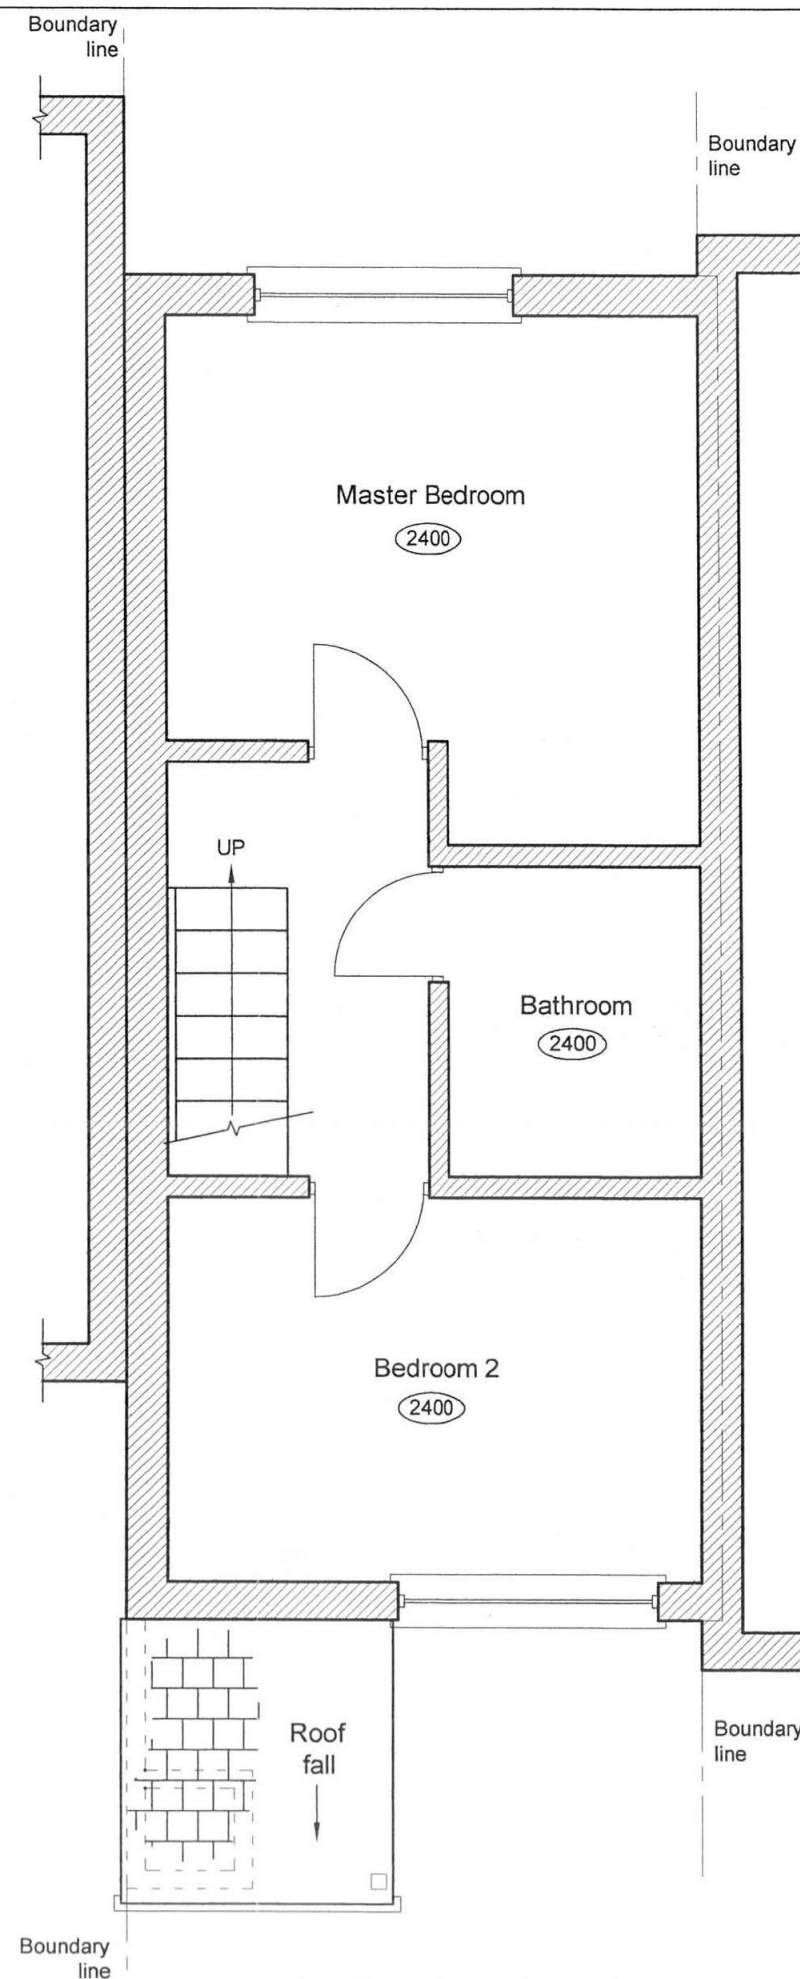

Existing First Floor Plan
Scale 1 : 50

Scale 1: 50

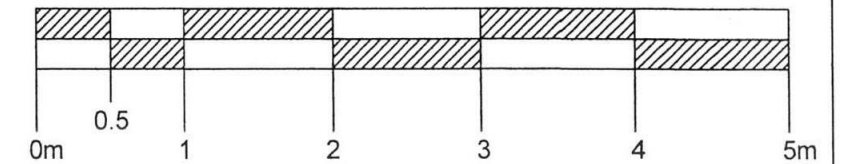

Notes:

1. This drawing is to be read in conjunction with all other Architect's drawings, specification given on 07, and all other structural, electrical and mechanical drawings.
2. See elevations for details of windows and doors.
3. All new works to outside of existing house to match existing materials exactly.



Job title	
Redevelopment at 40 Helmsdale Close, Hayes, Middlesex UB4 9QS	
Drawing title	
Existing Ground Floor Plan & Existing First Floor Plan	
Client	
Mr. Piotr Smietalo	
Drawn by:	Date
S. Zablocka	July 2014
Chk'd	Date
W.K.J. Zablocki	July 2014
Job number	Scale
1156	1 : 50
Drawing number	
1156 - 01	