



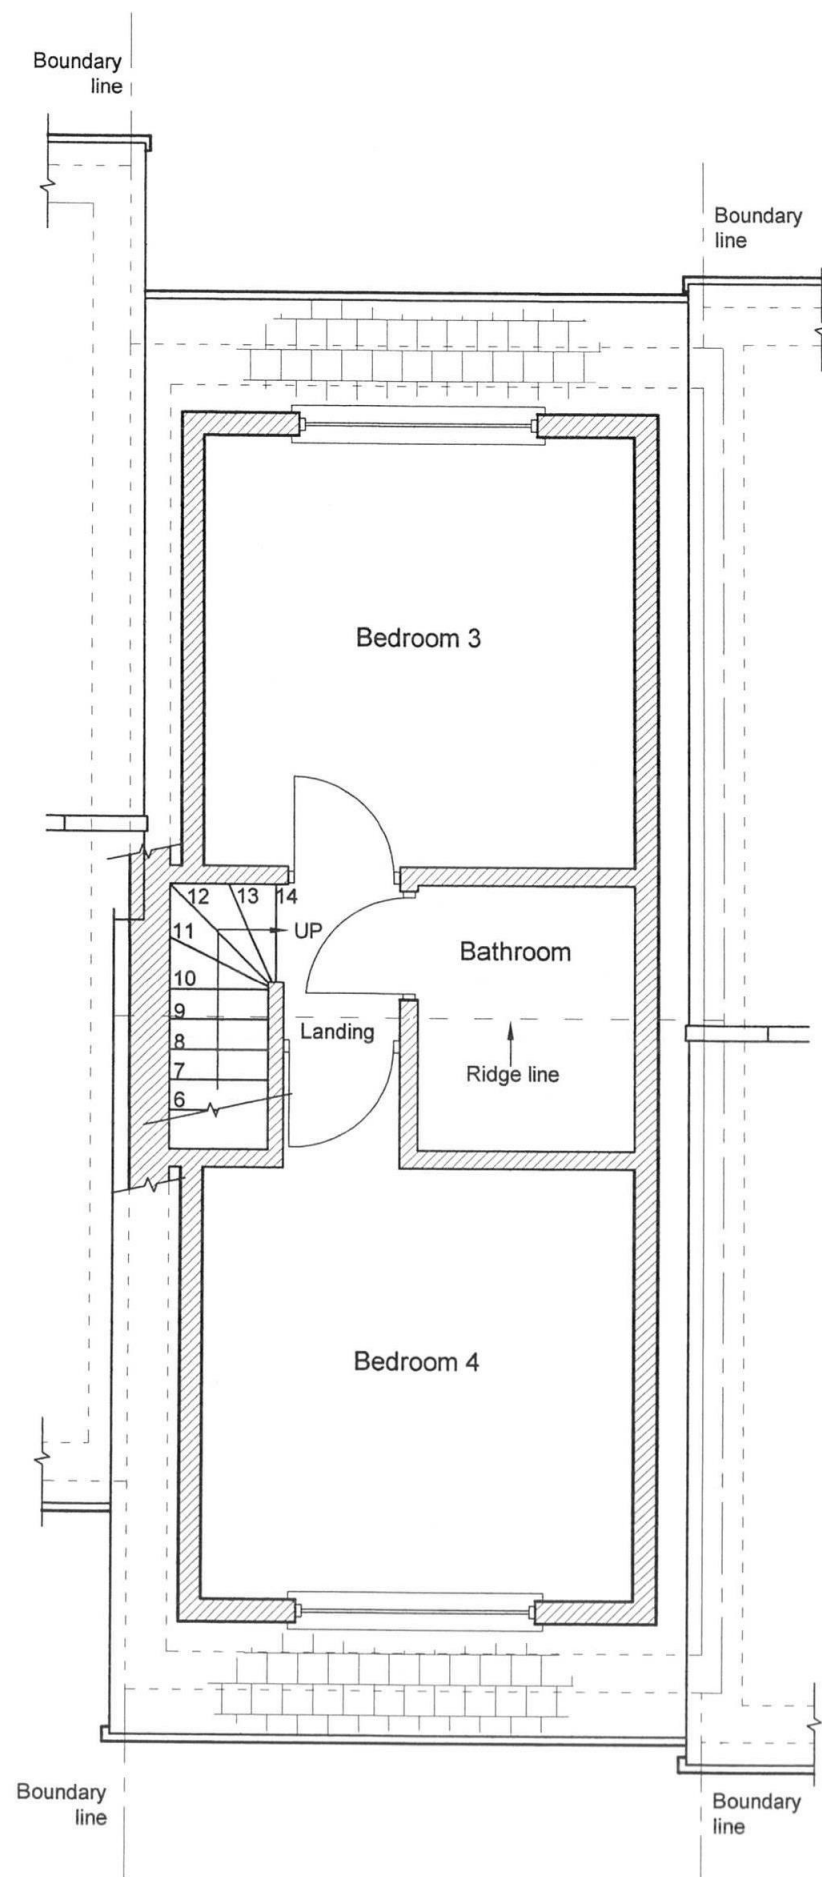


Proposed Loft Plan
Scale 1 : 50

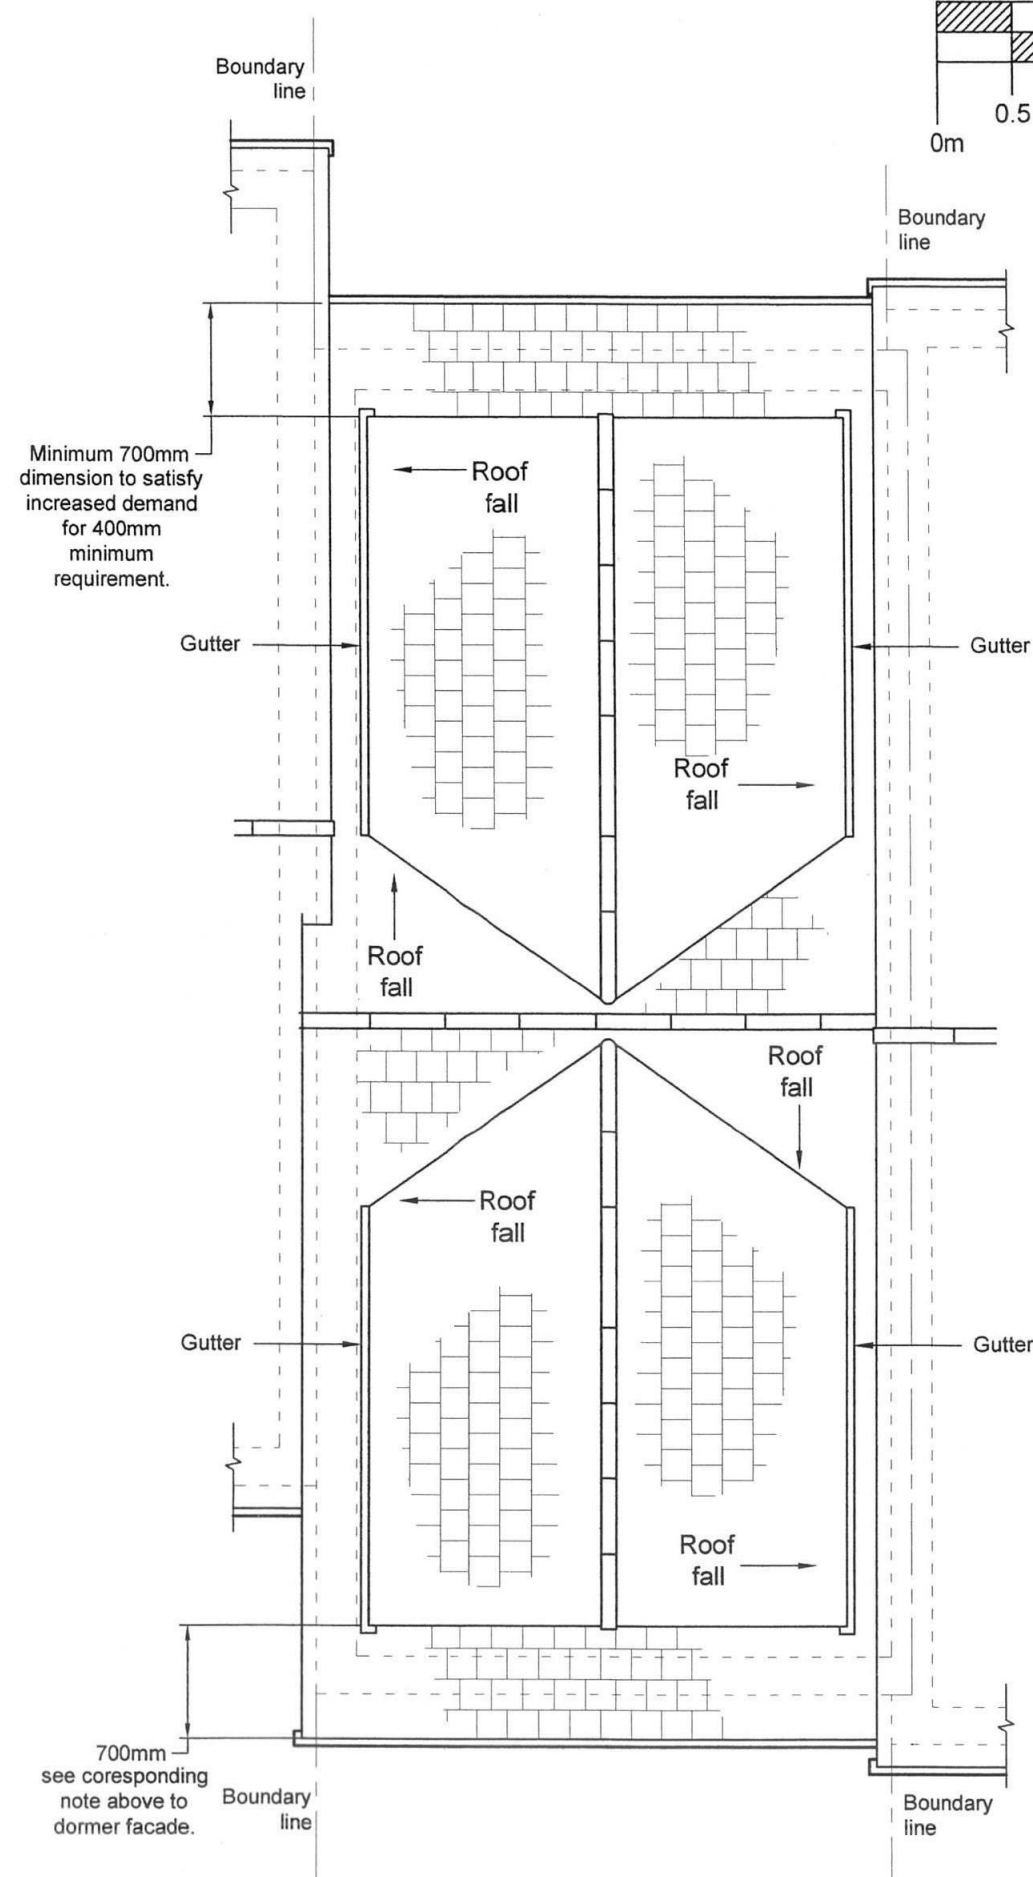

Proposed Roof Plan
Scale 1 : 50

Scale 1: 50

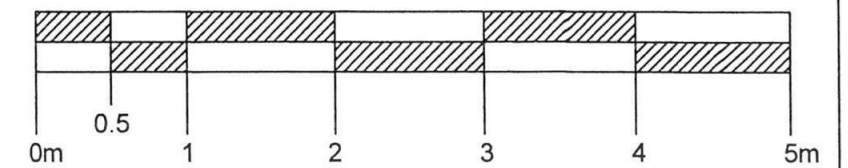

- Notes:
1. For general notes see drawing 1156 - 21.

 SOARBOND Ltd. Chartered Engineers 17 Clarendon Road, Ealing, London W5 1AA tel 020 8997 8853 mobile 07879 883 988 email soarbond@yahoo.co.uk	
Job title Redevelopment at 40 Helmsdale Close, Hayes, Middlesex UB4 9QS	
Drawing title Proposed Loft Plan & Proposed Roof Plan	
Client Mr. Piotr Smietalo	
Drawn by: S. Zablocki	Date July 2014
Chk'd W.K.J. Zablocki	Date July 2014
Job number 1156	Scale @ A3 1 : 50
Drawing number 1156 - 22	