



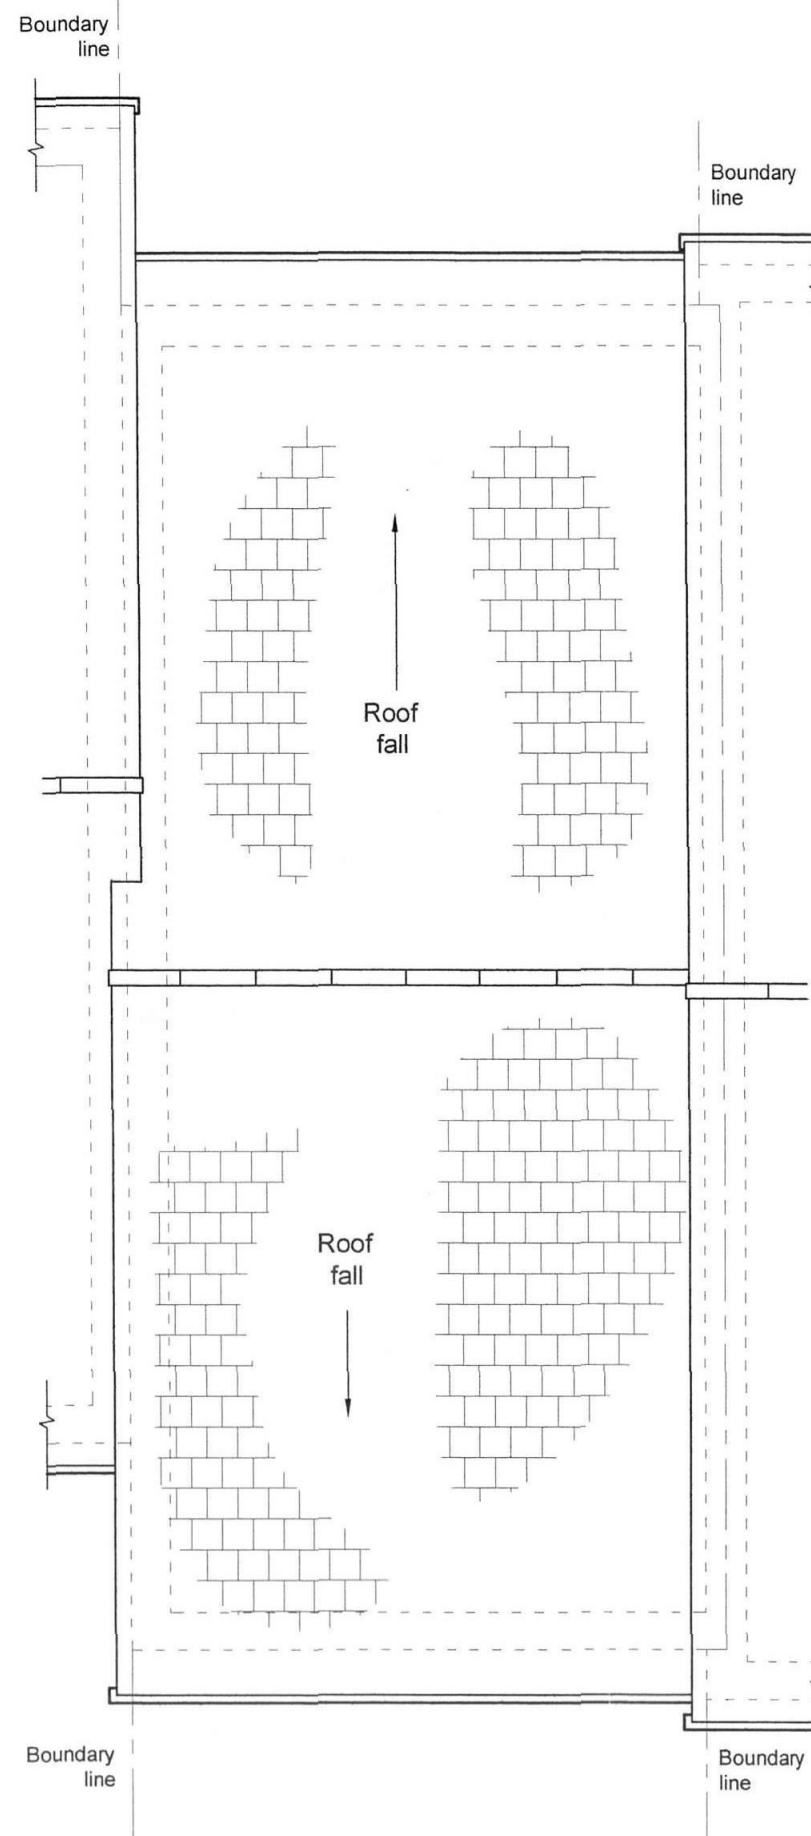

Existing Roof Plan
Scale 1 : 50

Scale 1: 50

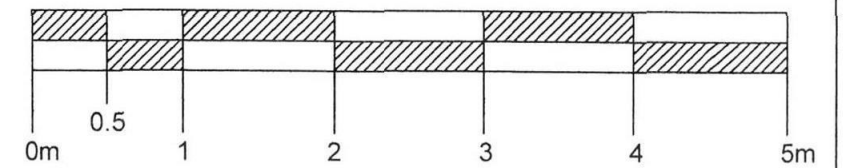

Notes:

1. For general notes see drawing 1156 - 01.



SOARBOND Ltd.
Chartered Engineers
17 Clarendon Road,
Ealing,
London W5 1AA
tel 020 8997 8863
mobile 07879 683 888
email soarbond@yahoo.co.uk

Job title
Redevelopment at
40 Helmsdale Close,
Hayes,
Middlesex UB4 9QS

Drawing title
Existing Roof Plan

Client
Mr. Piotr Smietalo

Drawn by:	Date
S. Zablocka	July 2014

Chk'd	Date
W.K.J. Zablocki	July 2014

Job number	Scale @ A3
1156	1 : 50

Drawing number
1156 - 02