


Scale 1: 50

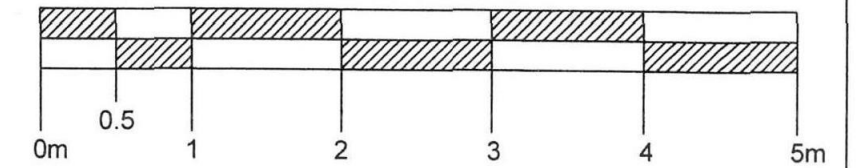


Notes:

1. For general notes see drawing 1156 - 21.


Dormer construction and all details to match exactly the dormer details of property numbers 41 & 42 i.e. the next two neighbours.

Dormer construction and all details to match exactly the dormer details of property numbers 41 & 42 Helmsdale Close i.e. the next two neighbours.

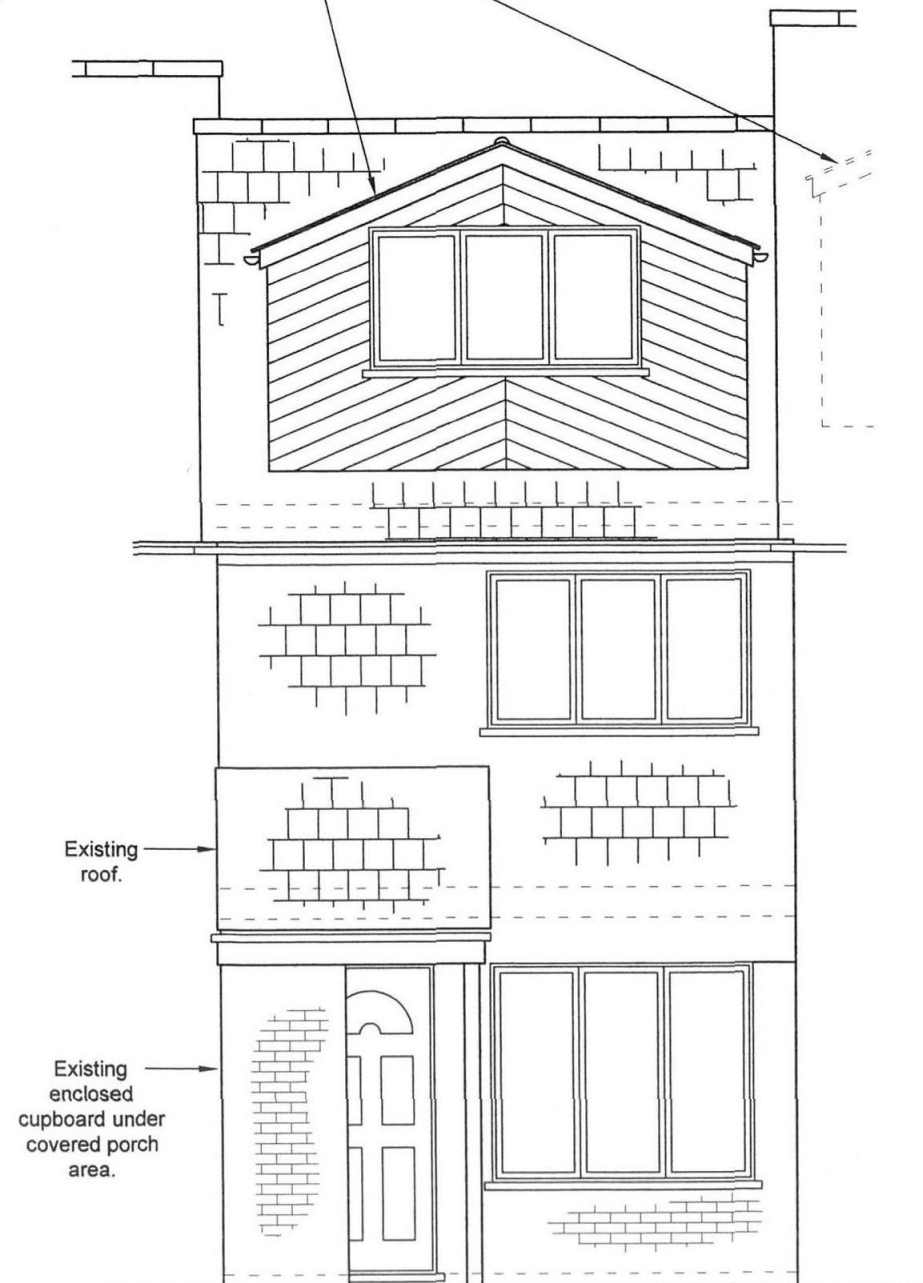


Proposed Front Elevation

Scale 1 : 50

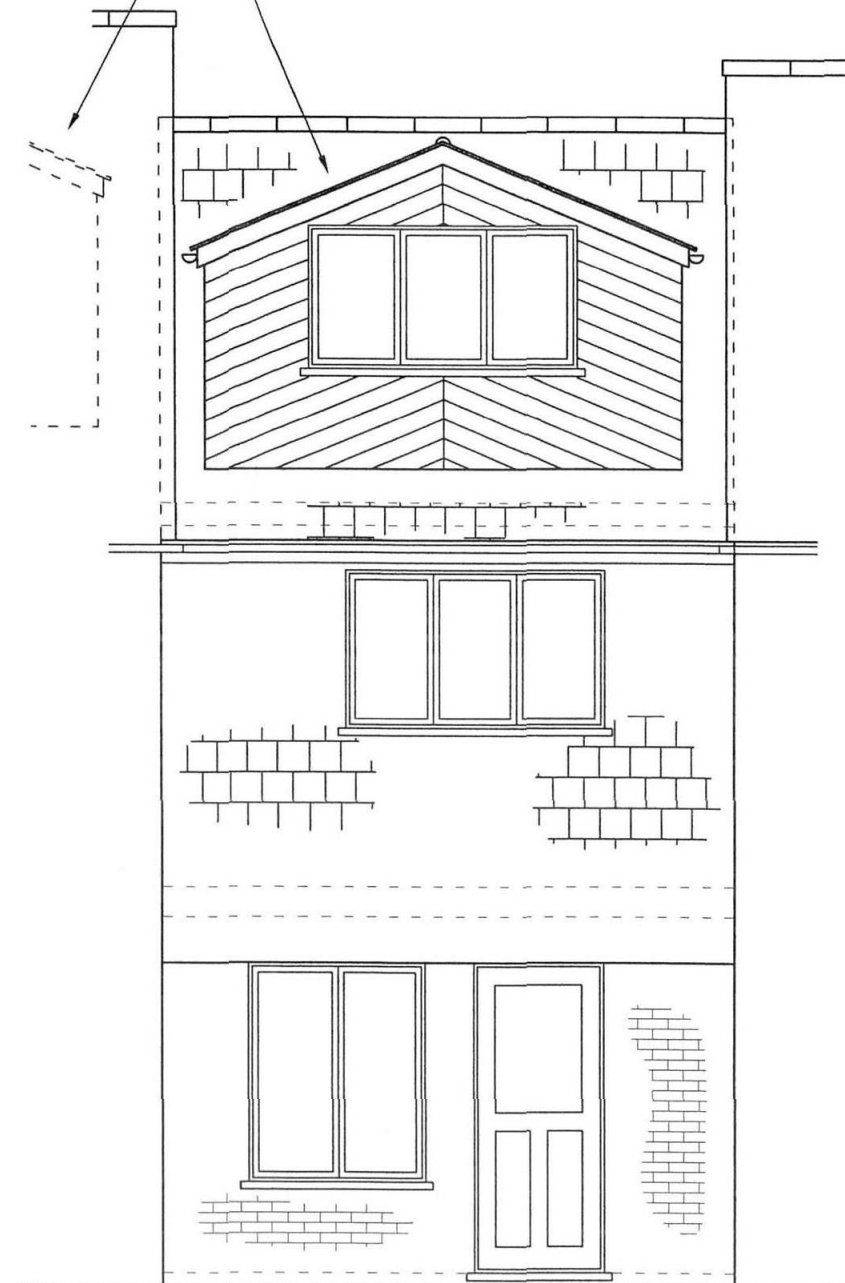

Proposed Rear Elevation

Scale 1 : 50

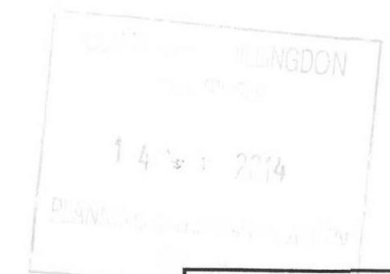

SOARBOND Ltd. Chartered Engineers 17 Clarendon Road, Ealing, London W5 1AA tel 020 8997 8863 mobile 07879 853 988 email soarbond@yahoo.co.uk	
Job title Redevelopment at 40 Helmsdale Close, Hayes, Middlesex UB4 9QS	
Drawing title Proposed Front Elevation & Proposed Rear Elevation	
Client Mr. Piotr Smietalo	
Drawn by: S. Zablocka	Date July 2014
Chk'd W.K.J. Zablocki	Date July 2014
Job number 1156	Scale @ A3 1 : 50
Drawing number 1156 - 23	