

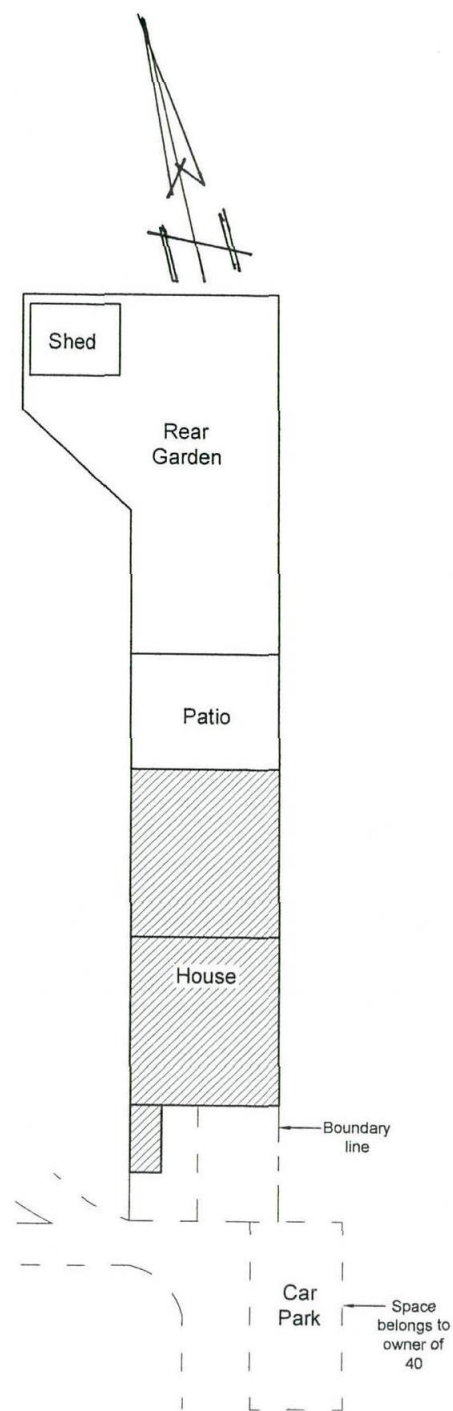


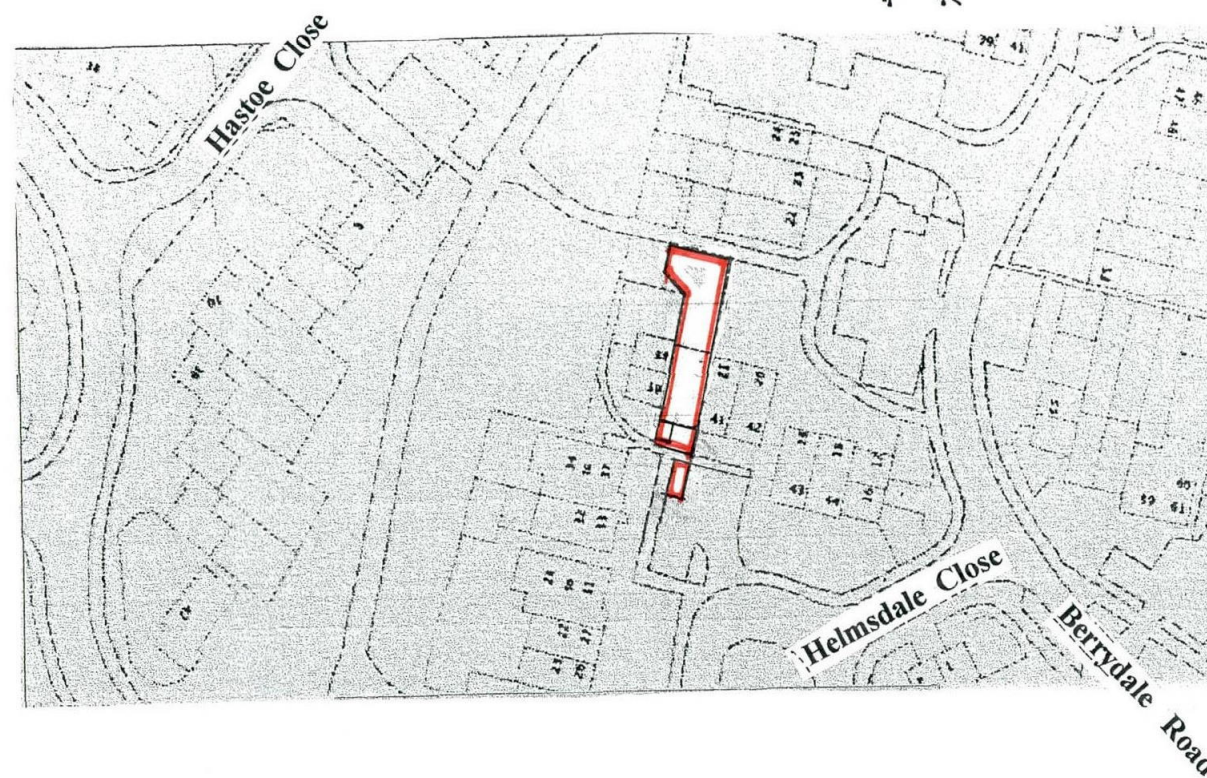


Site Plan
Scale 1 : 200

Scale 1 : 200

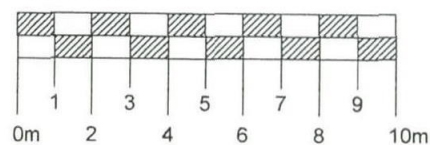

Location Plan
Scale 1 : 1250

Scale 1 : 1250

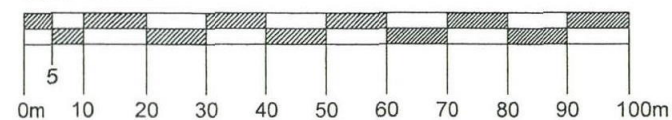

SOARBOND Ltd.
Chartered Engineers
17 Claremont Road,
Ealing,
London W5 1AA
tel 020 8997 8663
mobile 07879 883 988
email soarbond@yahoo.co.uk

Job title
**Redevelopment at
40 Helmsdale Close,
Hayes,
Middlesex UB4 9QS**

Drawing title
Site Plan & Location Plan

Client
Mr. Piotr Smietalo

Drawn by:
S. Zablocka

Date
July 2014

Chk'd
W.K.J. Zablocki

Date
July 2014

Job number
1156

Scale
1:200, 1:1250

Drawing number
1156 - 06