



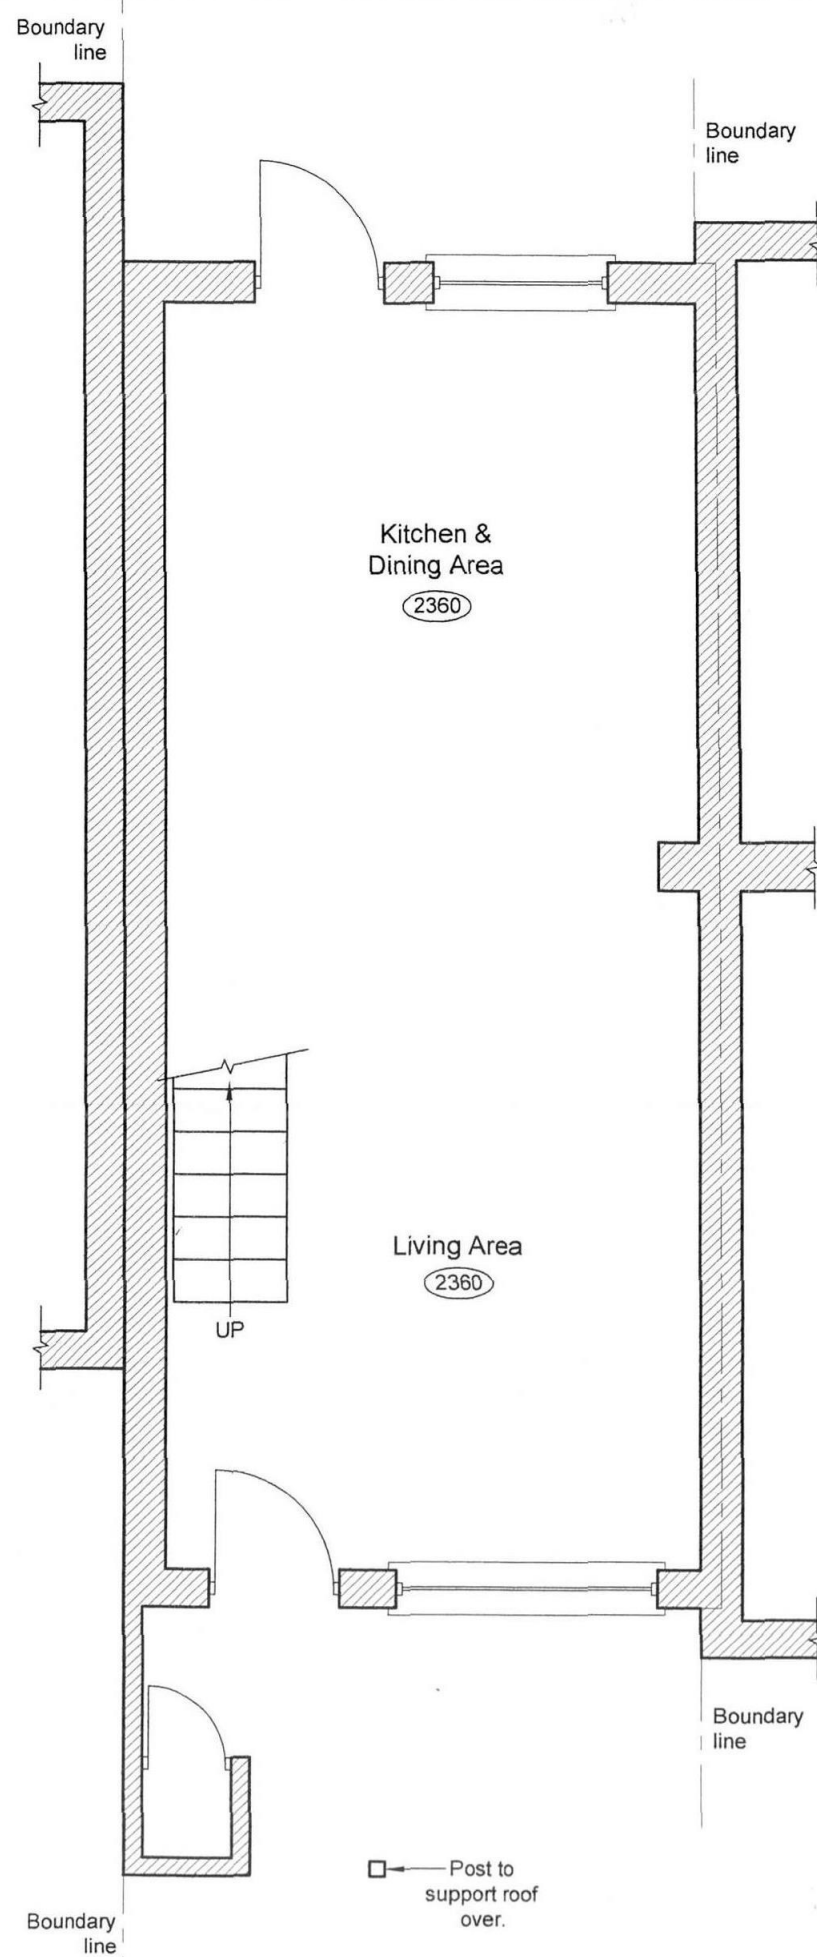


Existing Ground Floor Plan
Scale 1 : 50

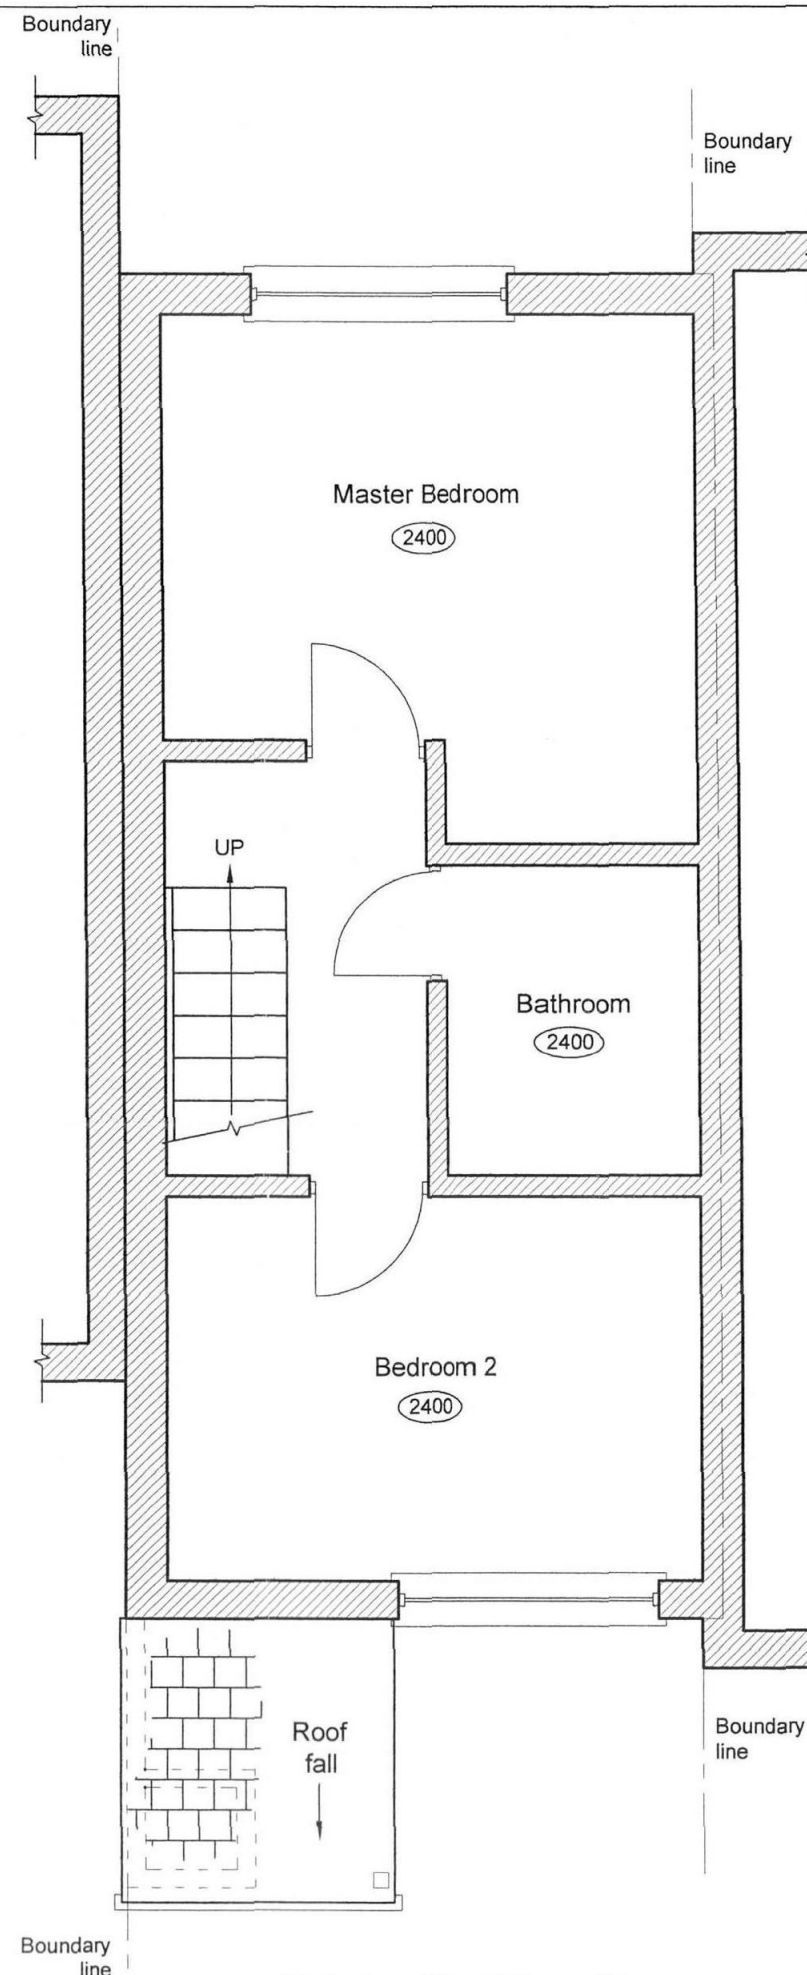

Existing First Floor Plan
Scale 1 : 50

Scale 1: 50

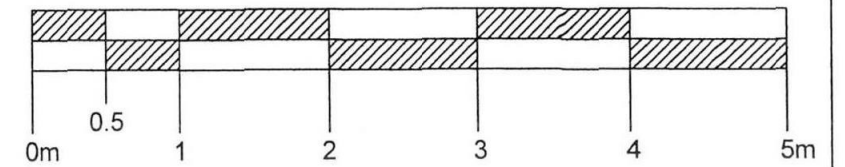

Notes:

1. This drawing is to be read in conjunction with all other Architect's drawings, specification given on 07, and all other structural, electrical and mechanical drawings.
2. See elevations for details of windows and doors.
3. All new works to outside of existing house to match existing materials exactly.



SOARBOND Ltd. Chartered Engineers 17 Clarendon Road, Ealing, London W5 1AA tel 020 8997 8663 mobile 07879 863 888 email soarbond@yahoo.co.uk	
Job title Redevelopment at 40 Helmsdale Close, Hayes, Middlesex UB4 9QS	
Drawing title Existing Ground Floor Plan & Existing First Floor Plan	
Client Mr. Piotr Smietalo	
Drawn by: S. Zablocka	Date July 2014
Chk'd W.K.J. Zablocki	Date July 2014
Job number 1156	Scale @ A3 1 : 50
Drawing number 1156 - 01	