


Scale 1: 50

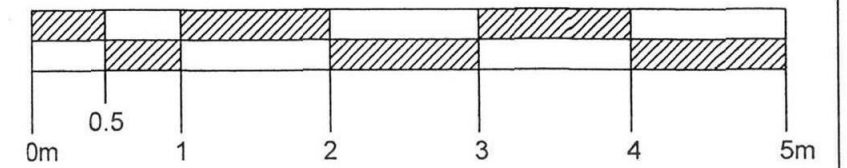


Notes:

1. For general notes see drawing 1156 - 01.



Existing Front Elevation
Scale 1 : 50

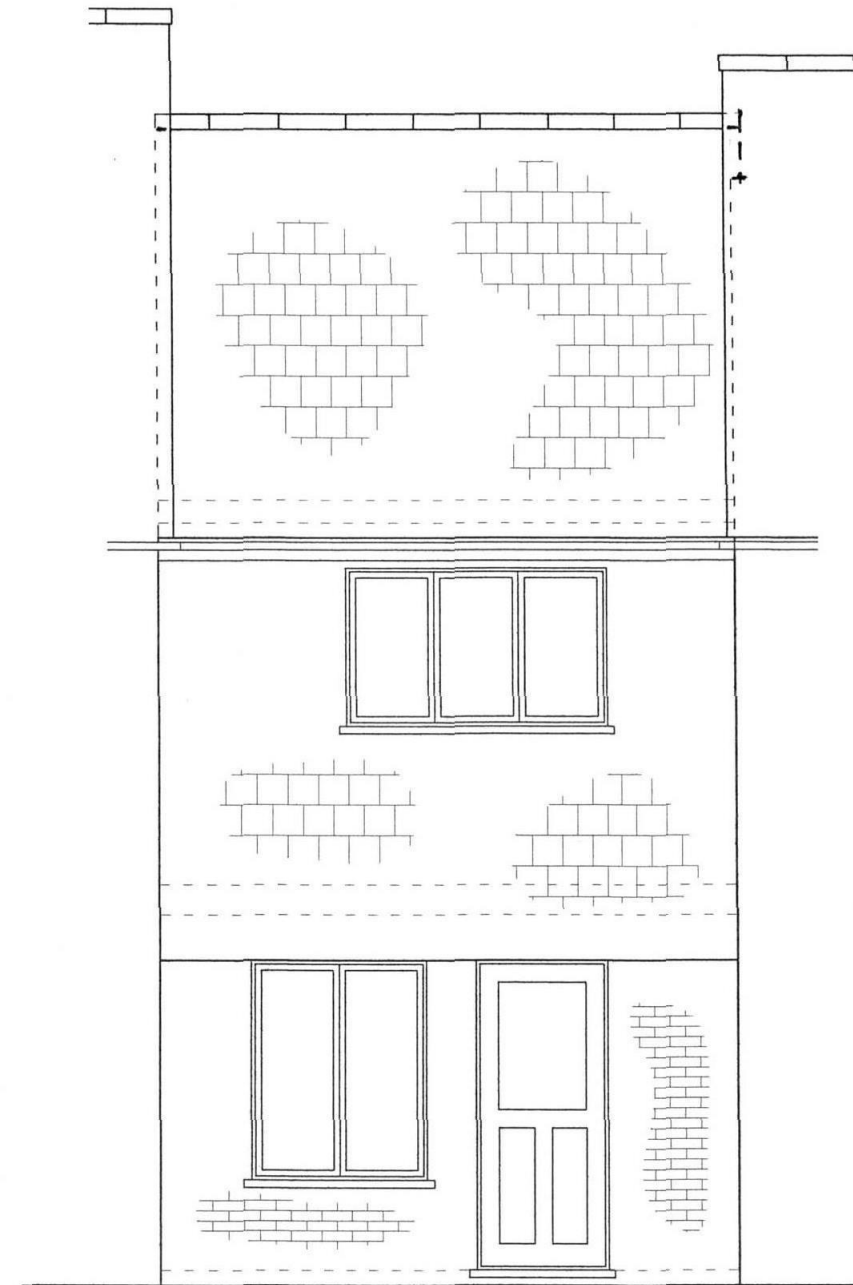

Existing Rear Elevation
Scale 1 : 50



Job title Redevelopment at 40 Helmsdale Close, Hayes, Middlesex UB4 9QS	
Drawing title Existing Front Elevation & Existing Rear Elevation	
Client Mr. Piotr Smietalo	
Drawn by: S. Zablocka	Date July 2014
Chk'd W.K.J. Zablocki	Date July 2014
Job number 1156	Scale @ A3 1 : 50
Drawing number 1156 - 03	