



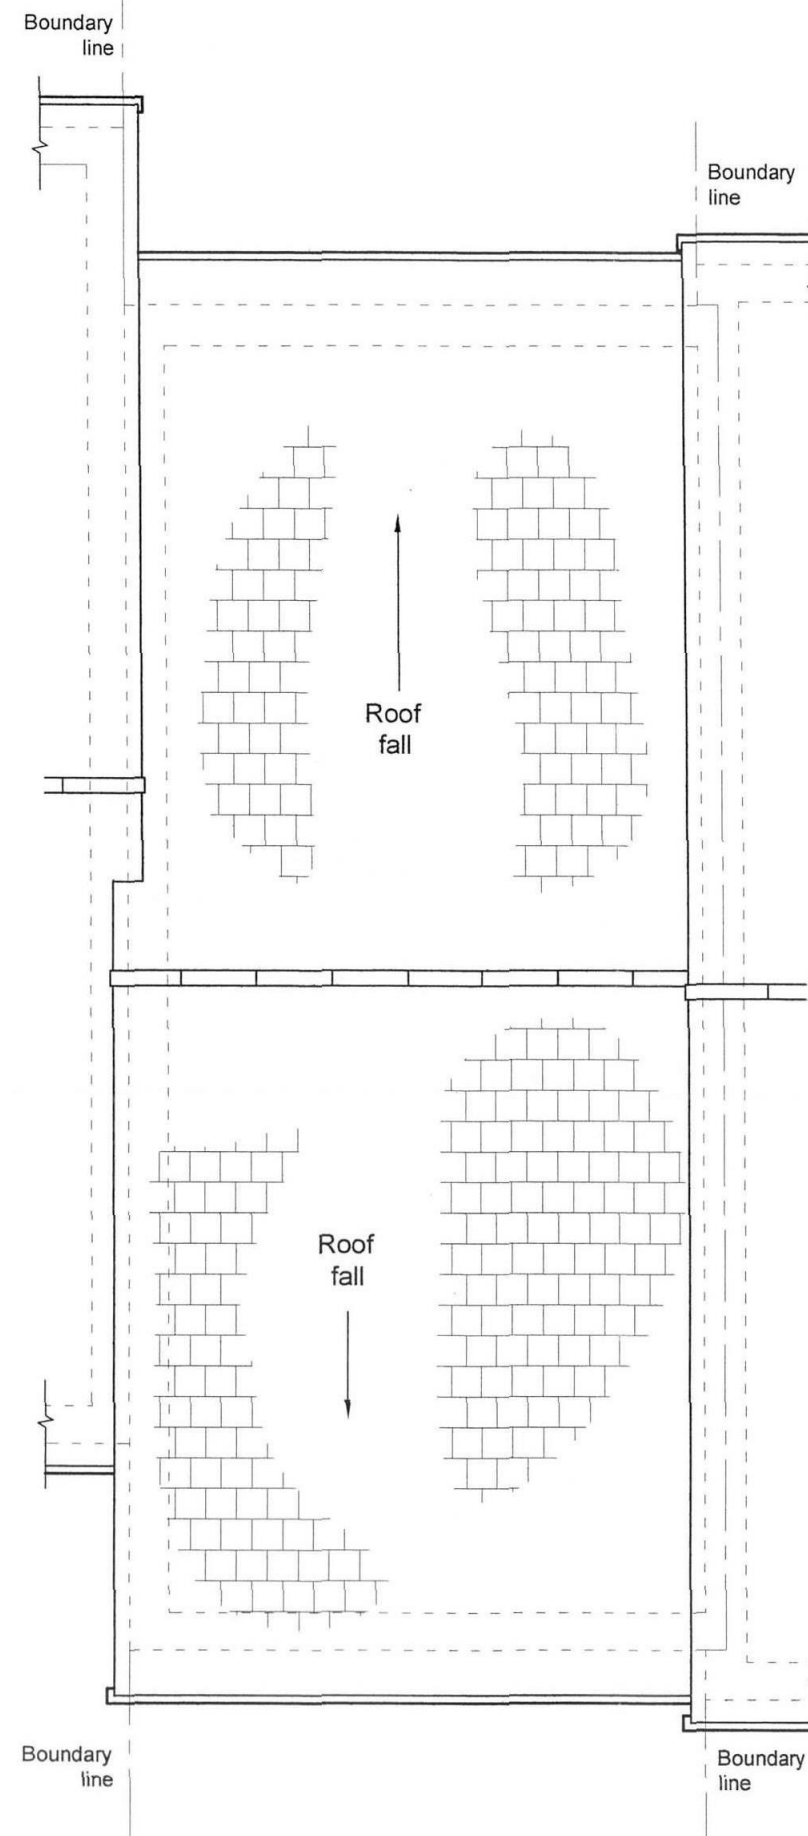

Existing Roof Plan
Scale 1 : 50

Scale 1: 50

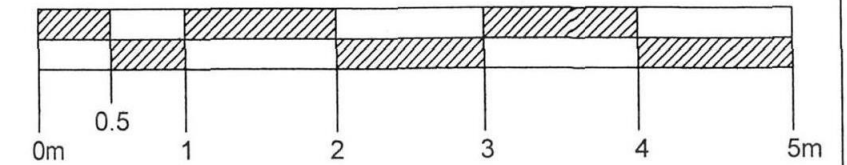

Notes:

1. For general notes see drawing 1156 - 01.



SOARBOND Ltd.
Chartered Engineers
17 Clarendon Road,
Ealing,
London W5 1AA
tel 020 8997 6663
mobile 07679 683 985
email soarbond@yahoo.co.uk

Job title Redevelopment at 40 Helmsdale Close, Hayes, Middlesex UB4 9QS	
Drawing title Existing Roof Plan	
Client Mr. Piotr Smietalo	
Drawn by: S. Zablocka	Date July 2014
Chk'd W.K.J. Zablocki	Date July 2014
Job number 1156	Scale @ A3 1 : 50
Drawing number 1156 - 02	