



Scale 1: 50

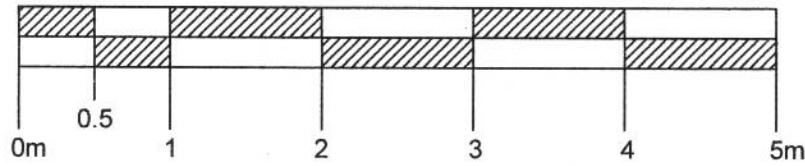


Notes:

1. This drawing is to be read in conjunction with all other Architect's drawings, specification given on 07, and all other structural, electrical and mechanical drawings.
2. See elevations for details of windows and doors.
3. All new works to outside of existing house to match existing materials exactly.

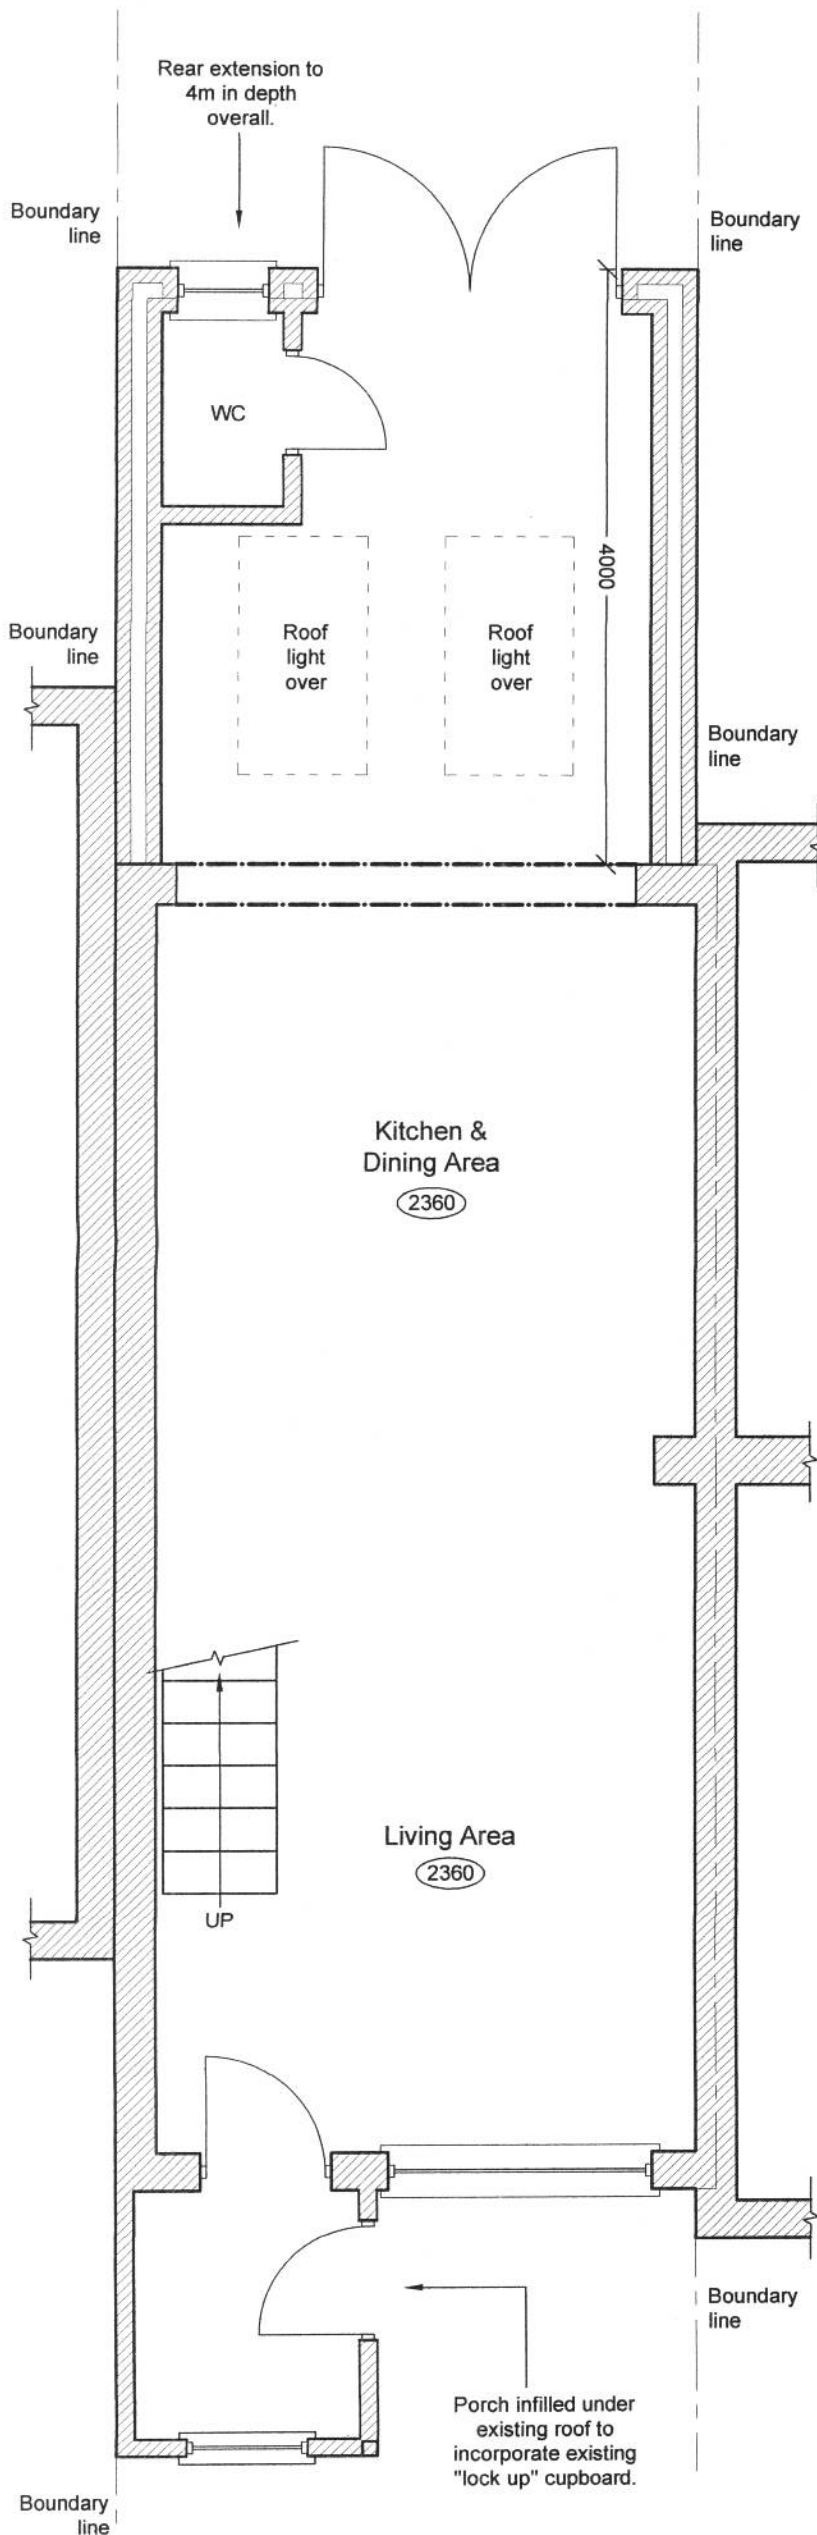

Proposed Ground Floor Plan
Scale 1 : 50

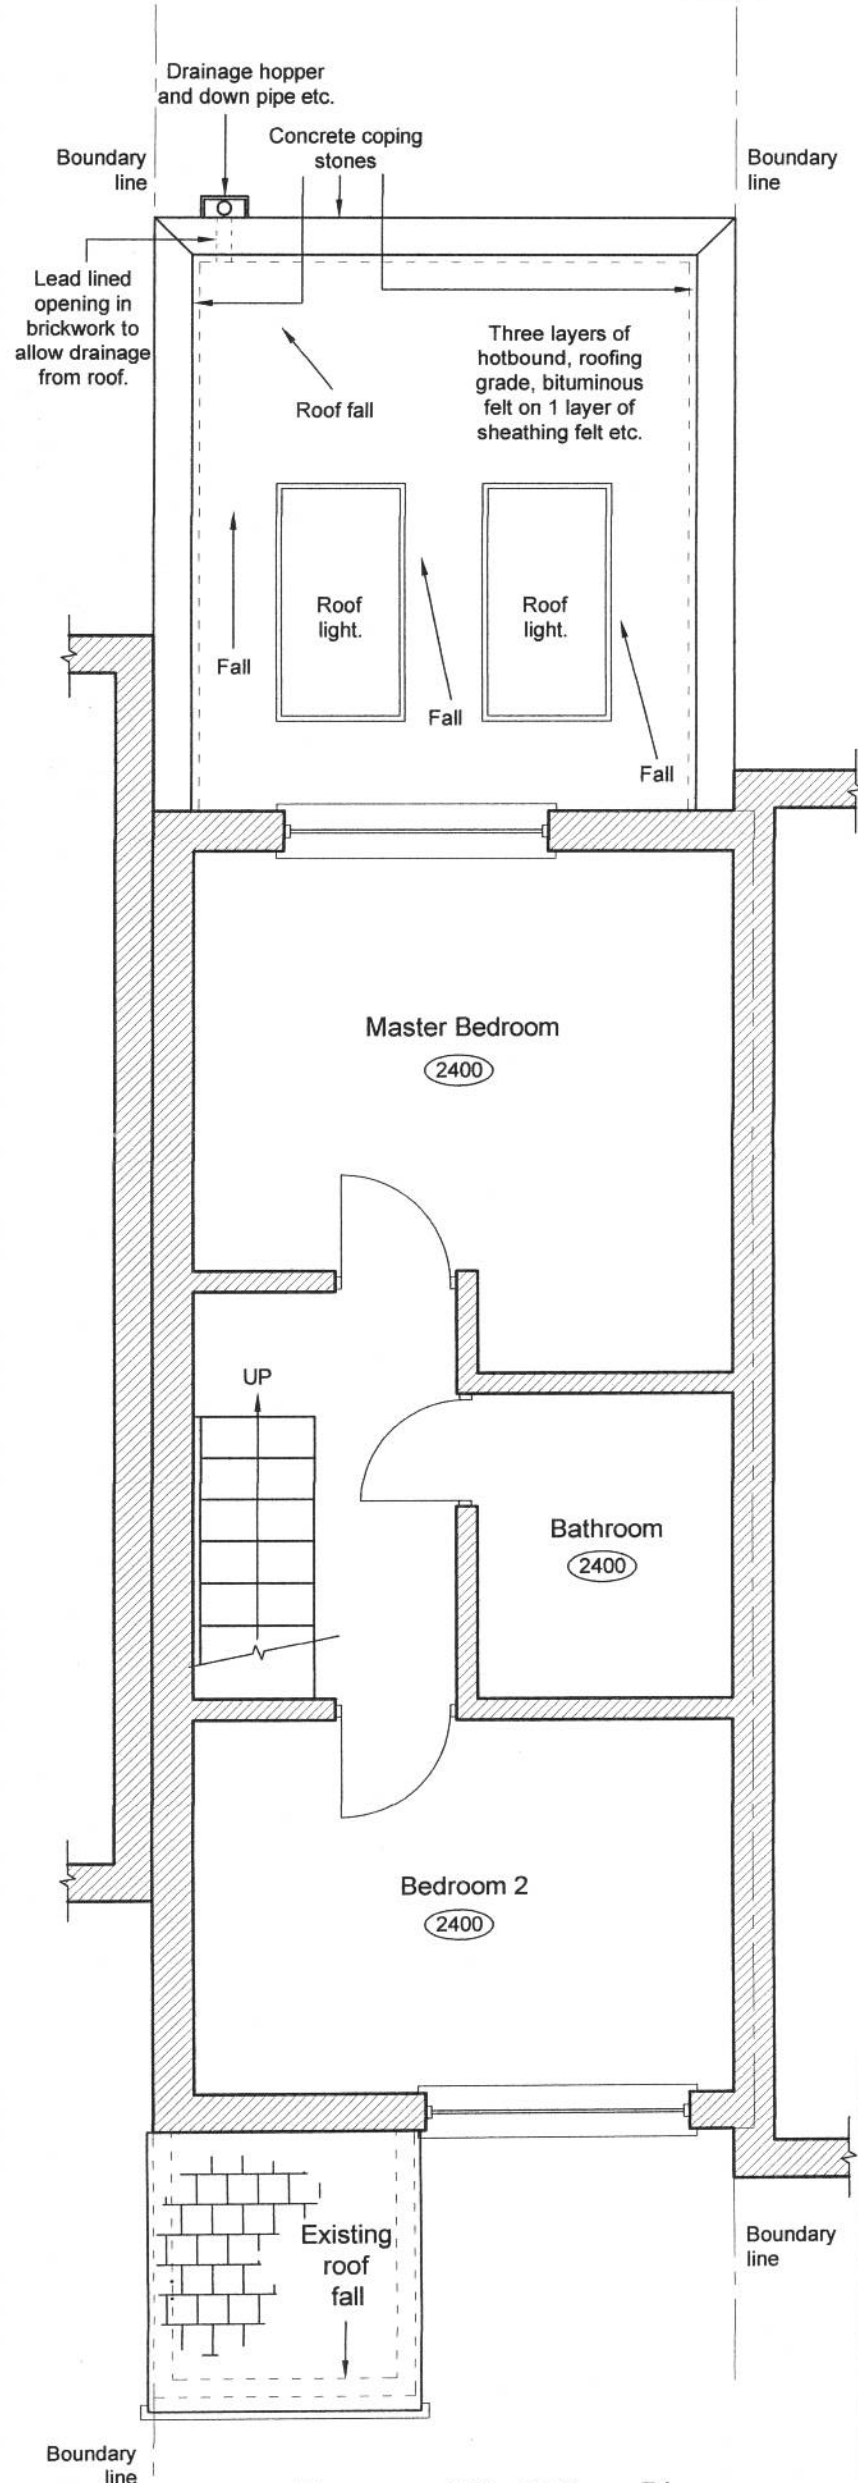

Proposed First Floor Plan
Scale 1 : 50

B - Revision. Further minor changes to notes 15.12.2014 S.Z.
B - Revision. Planning issue 20.03.2014 S.Z.
A - Revision. Changes to suit Client requirements. 23.07.2014 S.Z.

SOARBOND Ltd.
Chartered Engineers
17 Clarendon Road,
Ealing, London W5 1AA
tel 020 8997 8883
mobile 07879 683 988
email soarbond@yahoo.co.uk

Job title
Redevelopment at
40 Helmsdale Close,
Hayes,
Middlesex UB4 9QS

Drawing title
Proposed Ground Floor Plan
& Proposed First Floor Plan

Client
Mr. Piotr Smietalo

Drawn by:
S. Zablocki

Date
July 2014

Chk'd
W.K.J. Zablocki

Date
July 2014

Job number
1156

Scale @ A3
1 : 50

Drawing number
1156 - 11

1156 - 11