


Scale 1: 50

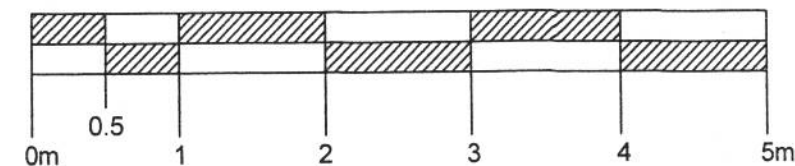


Notes:


1. For general notes see drawing 1156 - 11.

Dormer construction to property numbers 41 & 42 i.e. the next two neighbours.

Dormer construction to property numbers 41 & 42 Helmsdale Close i.e. the next two neighbours.

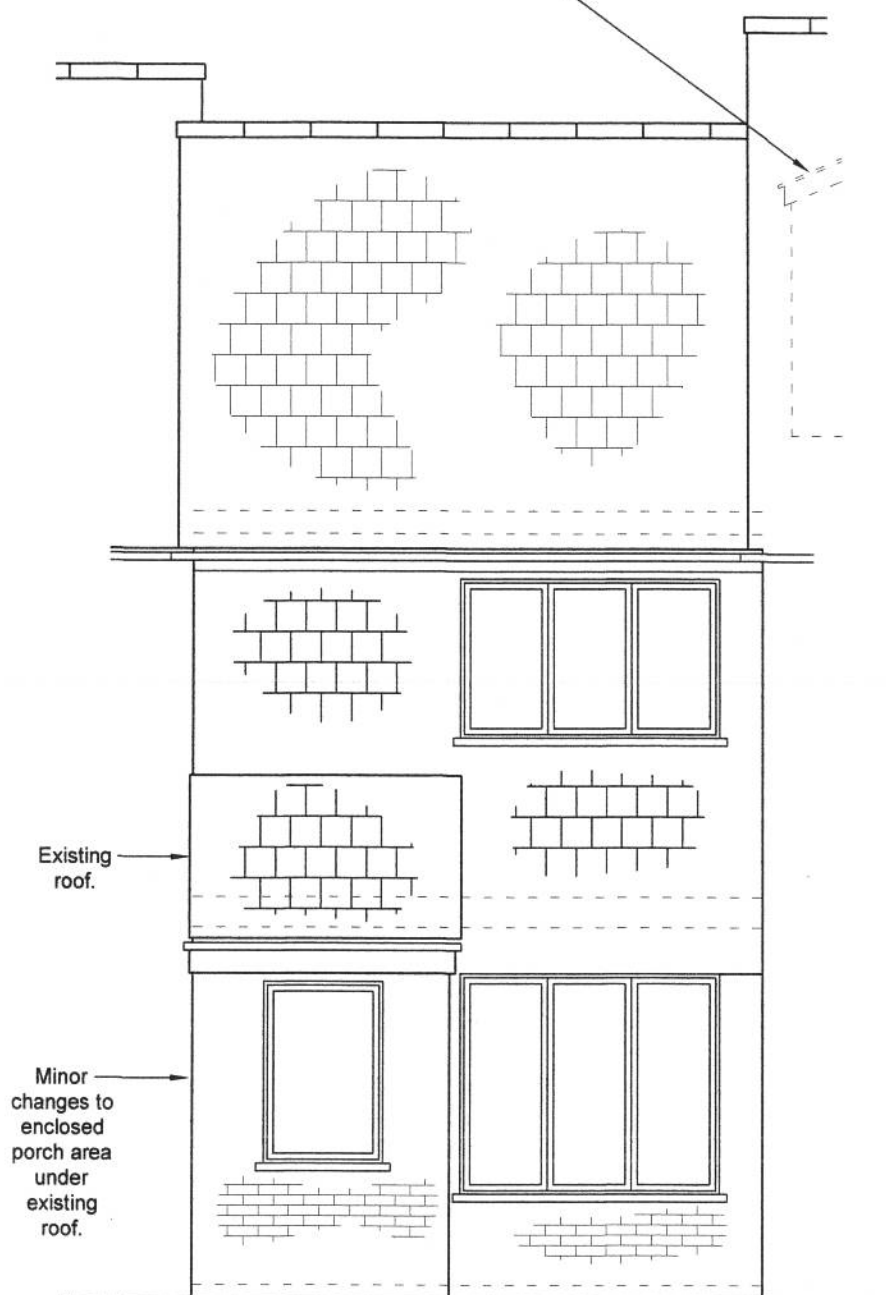

Proposed Front Elevation
Scale 1 : 50

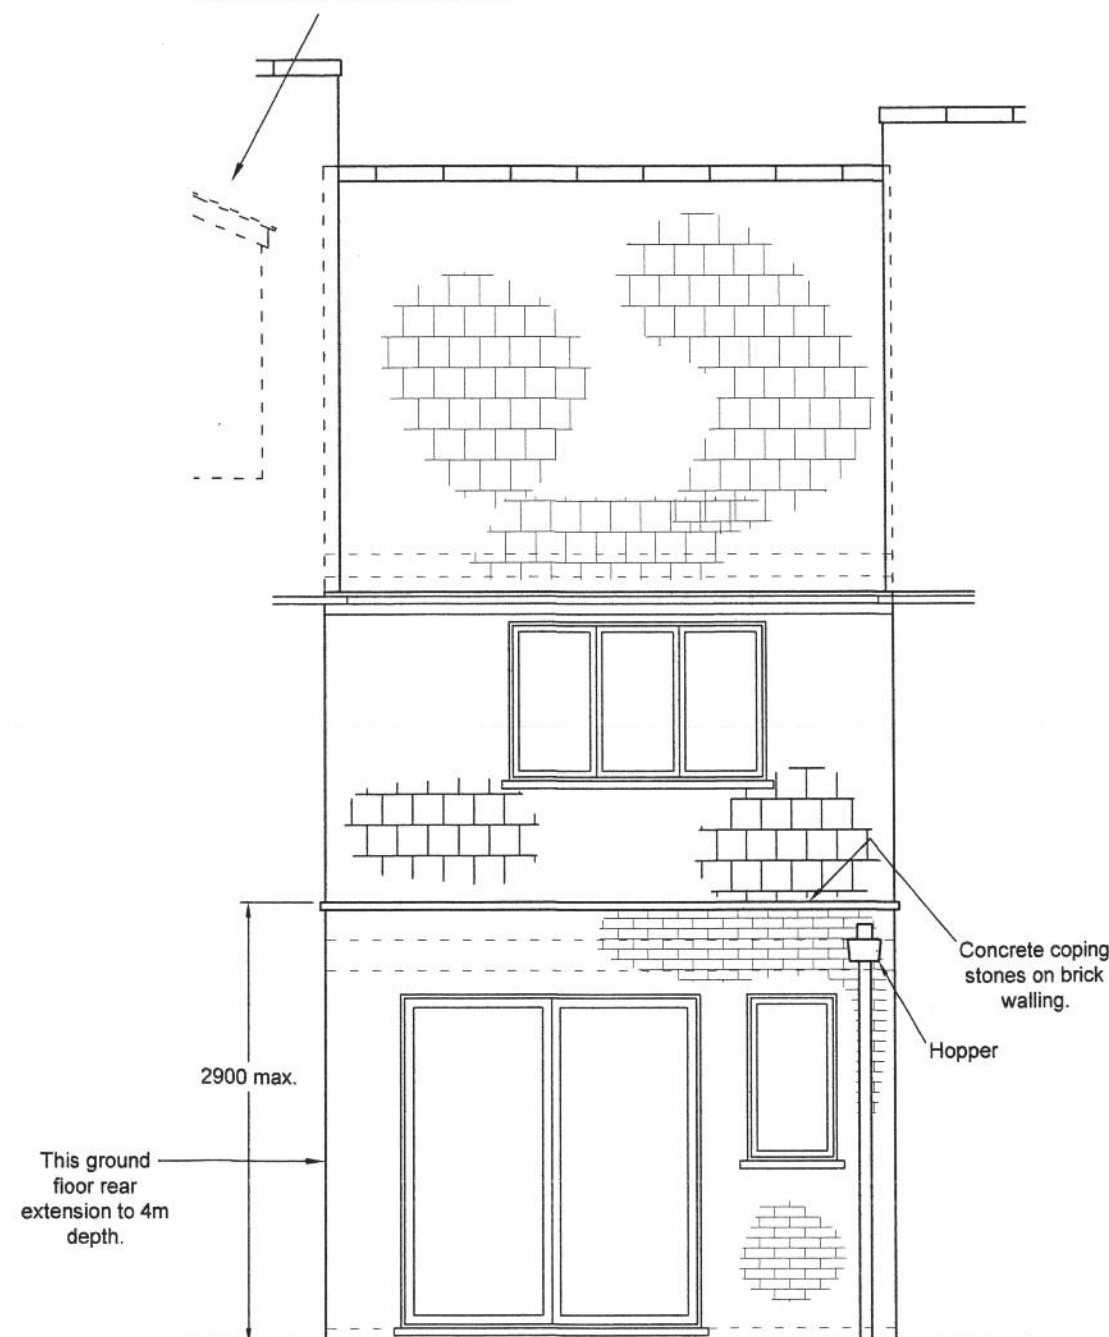

Proposed Rear Elevation
Scale 1 : 50

C - Revision. Minor changes to notes. 15.12.2014 S.Z.
B - Revision. Planning issue. 20.08.2014 S.Z.
A - Revision. Changes to suit Client requirements. 23.07.2014 S.Z.



Job title	
Redevelopment at 40 Helmsdale Close, Hayes, Middlesex UB4 9QS	
Drawing title	
Proposed Front Elevation & Proposed Rear Elevation	
Client	
Mr. Piotr Smietalo	
Drawn by:	Date
S. Zablocki	July 2014
Chk'd	Date
W.K.J. Zablocki	July 2014
Job number	Scale
1156	1 : 50
Drawing number	
1156 - 13	