



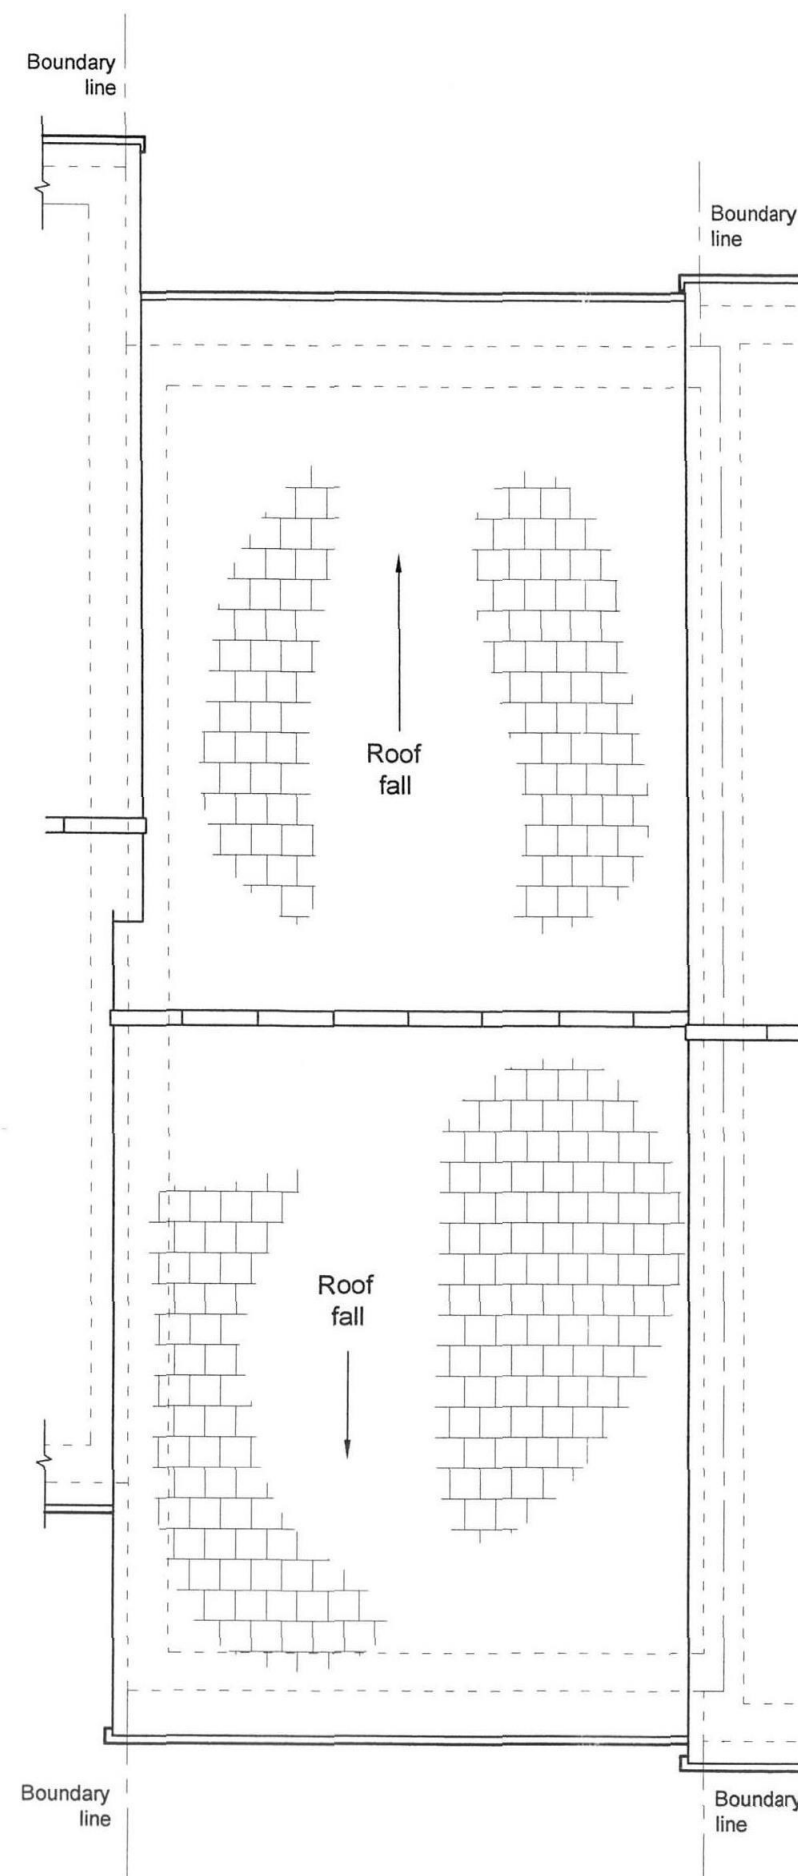

Proposed Roof Plan
Scale 1 : 50

Scale 1: 50

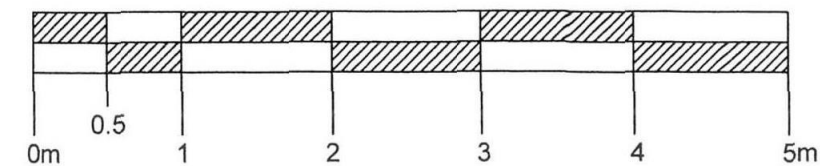

Notes:

1. For general notes see drawing 1156 - 11.



B - Revision: Planning Issue. 20.08.2014 S.Z.
A - Revision: Changes to suit Client requirements. 23.07.2014 S.Z.



Job title Redevelopment at 40 Helmsdale Close, Hayes, Middlesex UB4 9QS	
Drawing title Proposed Roof Plan	
Client Mr. Piotr Smietalo	
Drawn by: S. Zablocka	Date July 2014
Chk'd W.K.J. Zablocki	Date July 2014
Job number 1156	Scale @ A3 1 : 50
Drawing number 1156 - 12	