



Scale 1: 50

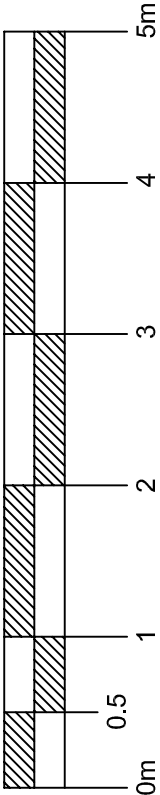

Notes:


1. For general notes see drawing 1156 - 11.

Dormer construction to property numbers 41 & 42 Helmsdale Close i.e. the next two neighbours.

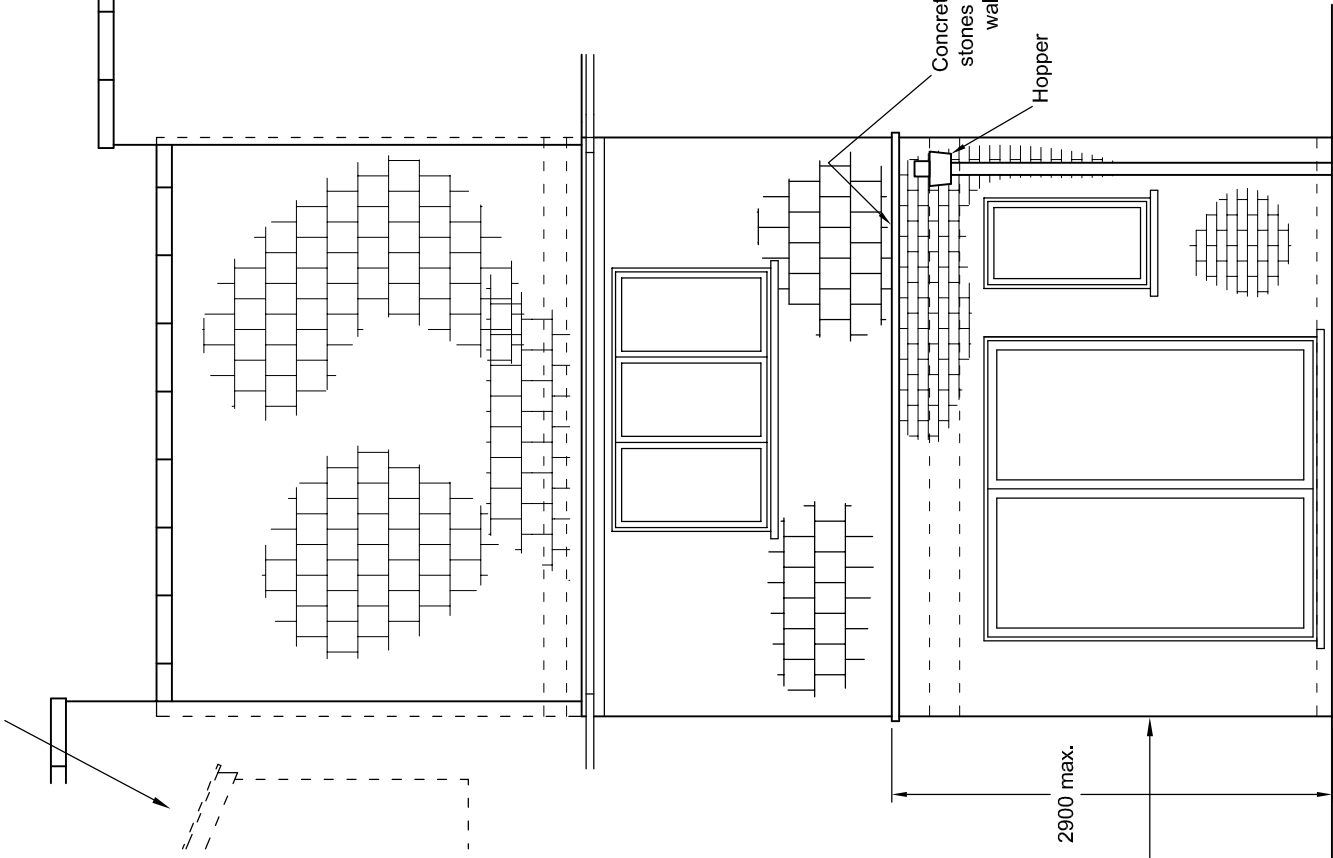

Proposed Rear Elevation
Scale 1 : 50

Dormer construction to property numbers 41 & 42 i.e. the next two neighbours.

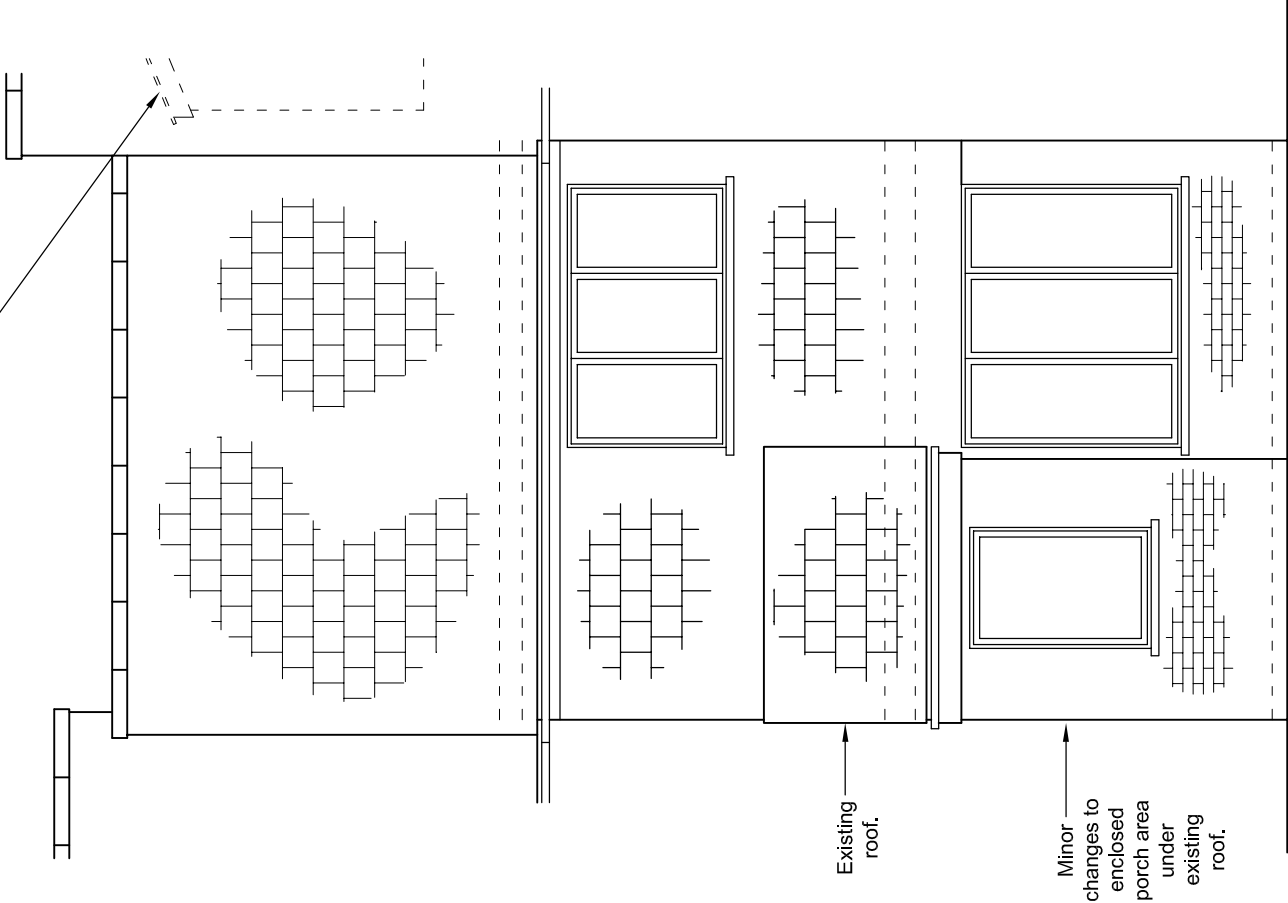

Proposed Front Elevation
Scale 1 : 50

- D - Revision, Rear extension depth reduced to 3.3m 14.01.2015 S.Z.
C - Revision, Minor changes to notes. 15.12.2014 S.Z.
B - Revision, Planning issue. 20.08.2014 S.Z.
A - Revision, Changes to suit Client requirements. 23.07.2014 S.Z.

SOARBOND Ltd.
Chartered Engineers
17 Clarendon Road,
Hayes,
London UB4 9QJ
Tel: 020 8937 8653
mobile 07779 683 968
email soarbond@yahoo.co.uk

Job title	Redevelopment at 40 Helmsdale Close, Hayes, Middlesex UB4 9QJ
Drawing title	Proposed Front Elevation & Proposed Rear Elevation
Client	Mr. Piotr Smietalo
Drawn by	S. Zablocka
Date	July 2014
Check'd	W.K.J. Zablocki
Date	July 2014
Job number	1156
Scale	1 : 50
Drawing number	1156 - 13