

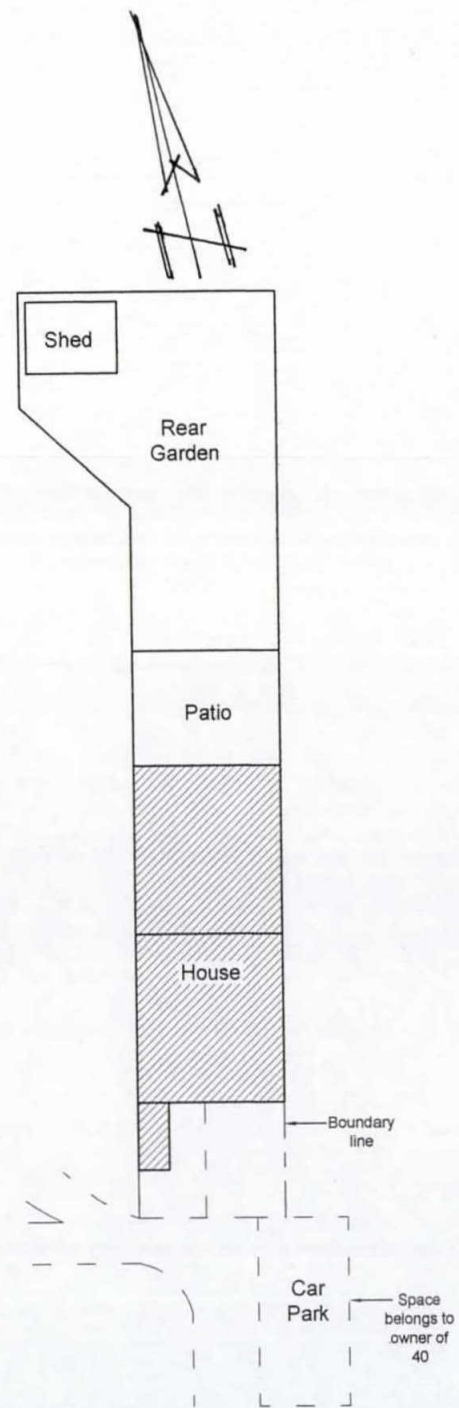


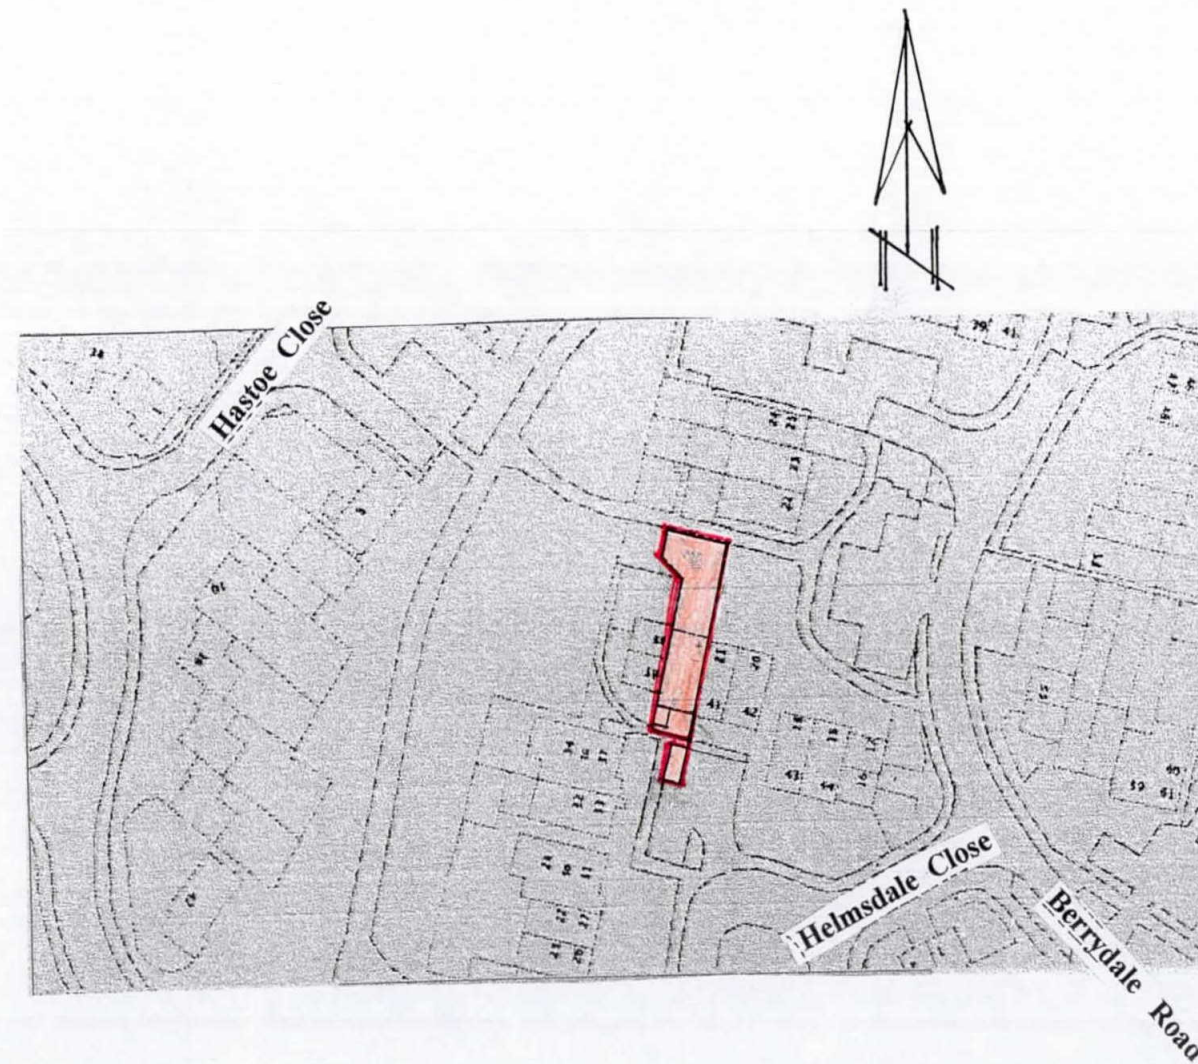



Site Plan
Scale 1 : 200

Scale 1 : 200

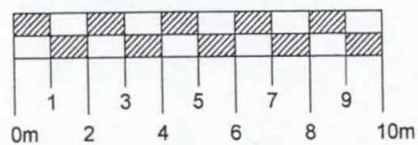

Location Plan
Scale 1 : 1250

Scale 1 : 1250

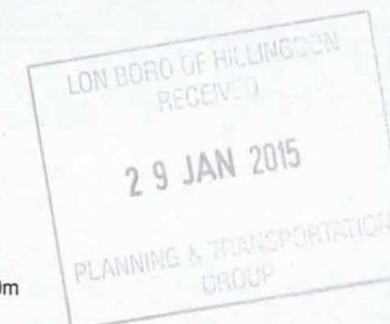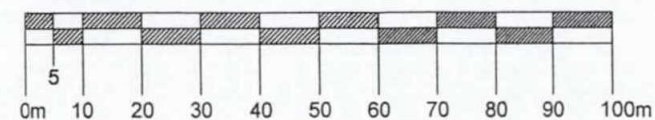

SOARBOND Ltd. Chartered Engineers 17 Clarendon Road, Ealing, London W5 1AA tel 020 8997 8663 mobile 07879 683 988 email soarbond@yahoo.co.uk	
Job title Redevelopment at 40 Helmsdale Close, Hayes, Middlesex UB4 9QS	
Drawing title Site Plan & Location Plan	
Client Mr. Piotr Smietalo	
Drawn by: S. Zablocka	Date July 2014
Chk'd W.K.J. Zablocki	Date July 2014
Job number 1156	Scale @ A3 1:200, 1:1250
Drawing number 1156 - 06	